
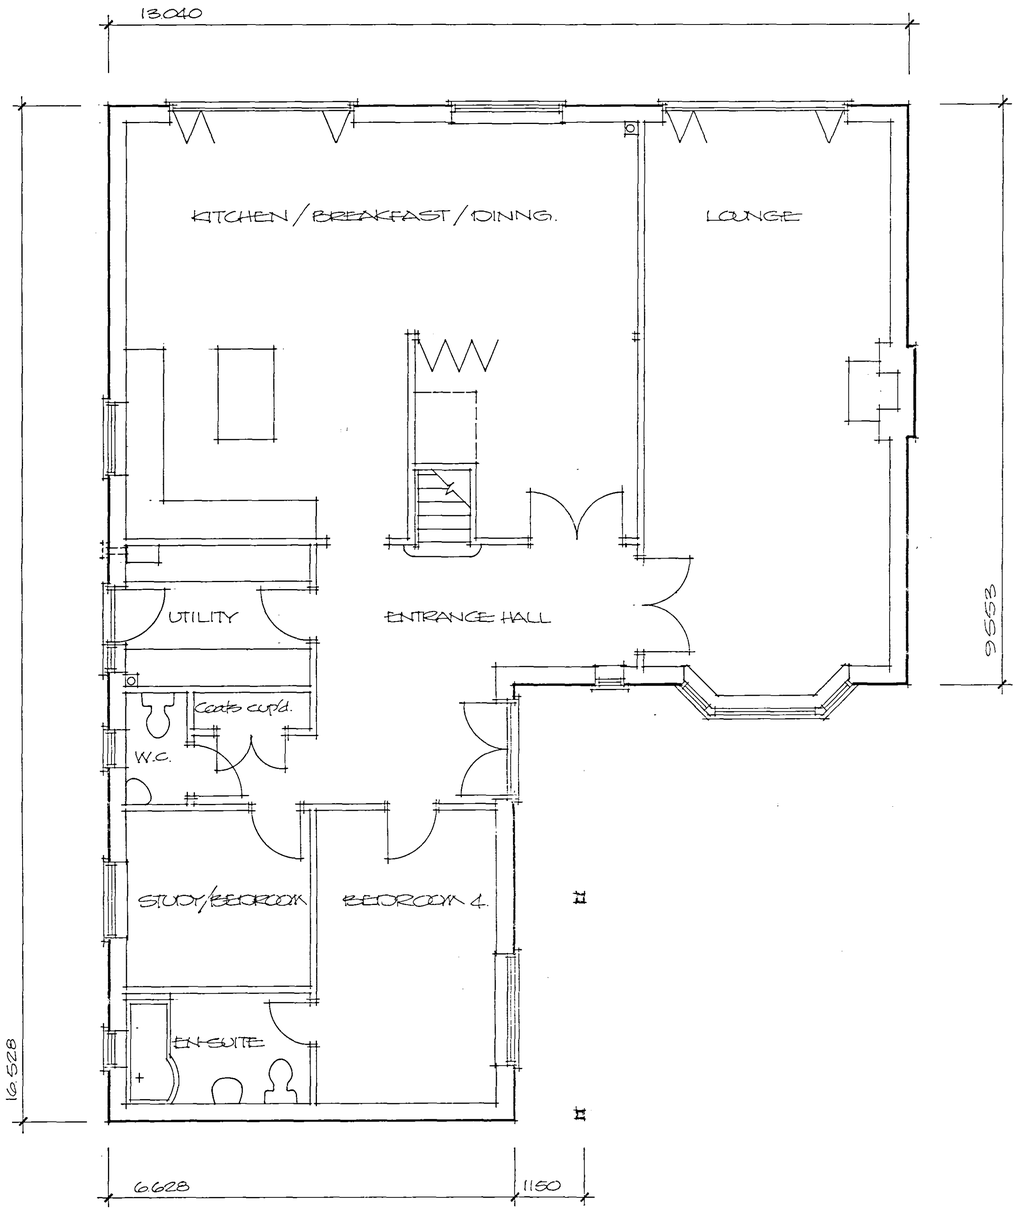


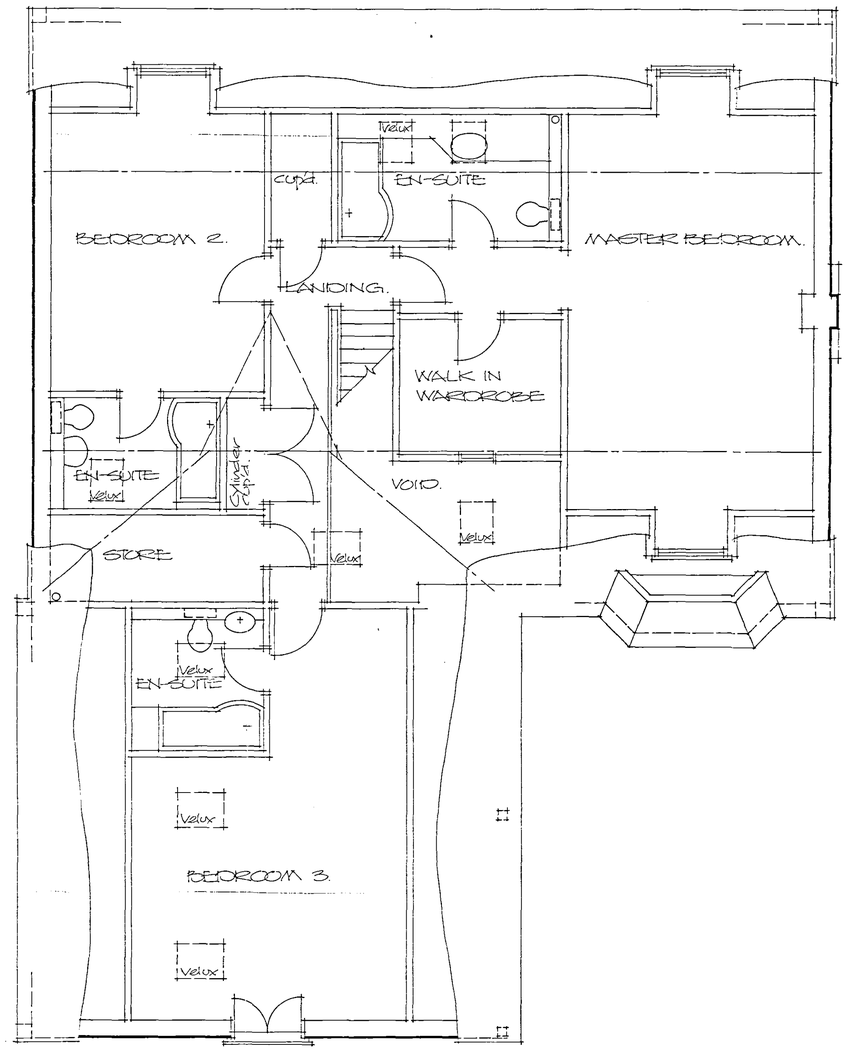

SHDC
Planning & Development
- 2 APR 2007
Ref: 0433/07

Amendment
'A' March 07 Garages and room over revised.

DETERMINED PLAN

Project
PROPOSED CHALET BUNGALOW

MARKET WAY, PINCHBECK, SPALDING.
PLANS AS PROPOSED

Client
KAY WOOLLEY AND RICHARD UTTLEY

ALAN HORNSBY
ARCHITECTURAL SERVICES LTD
"Little Acre"
Peak Hill, Cowbit,
Spalding, Lincs. PE12 6AW
Tel. Holbeach (01406) 380591

Scale 1:50 Drg. no. 06/47/02.A
Date November 2006