
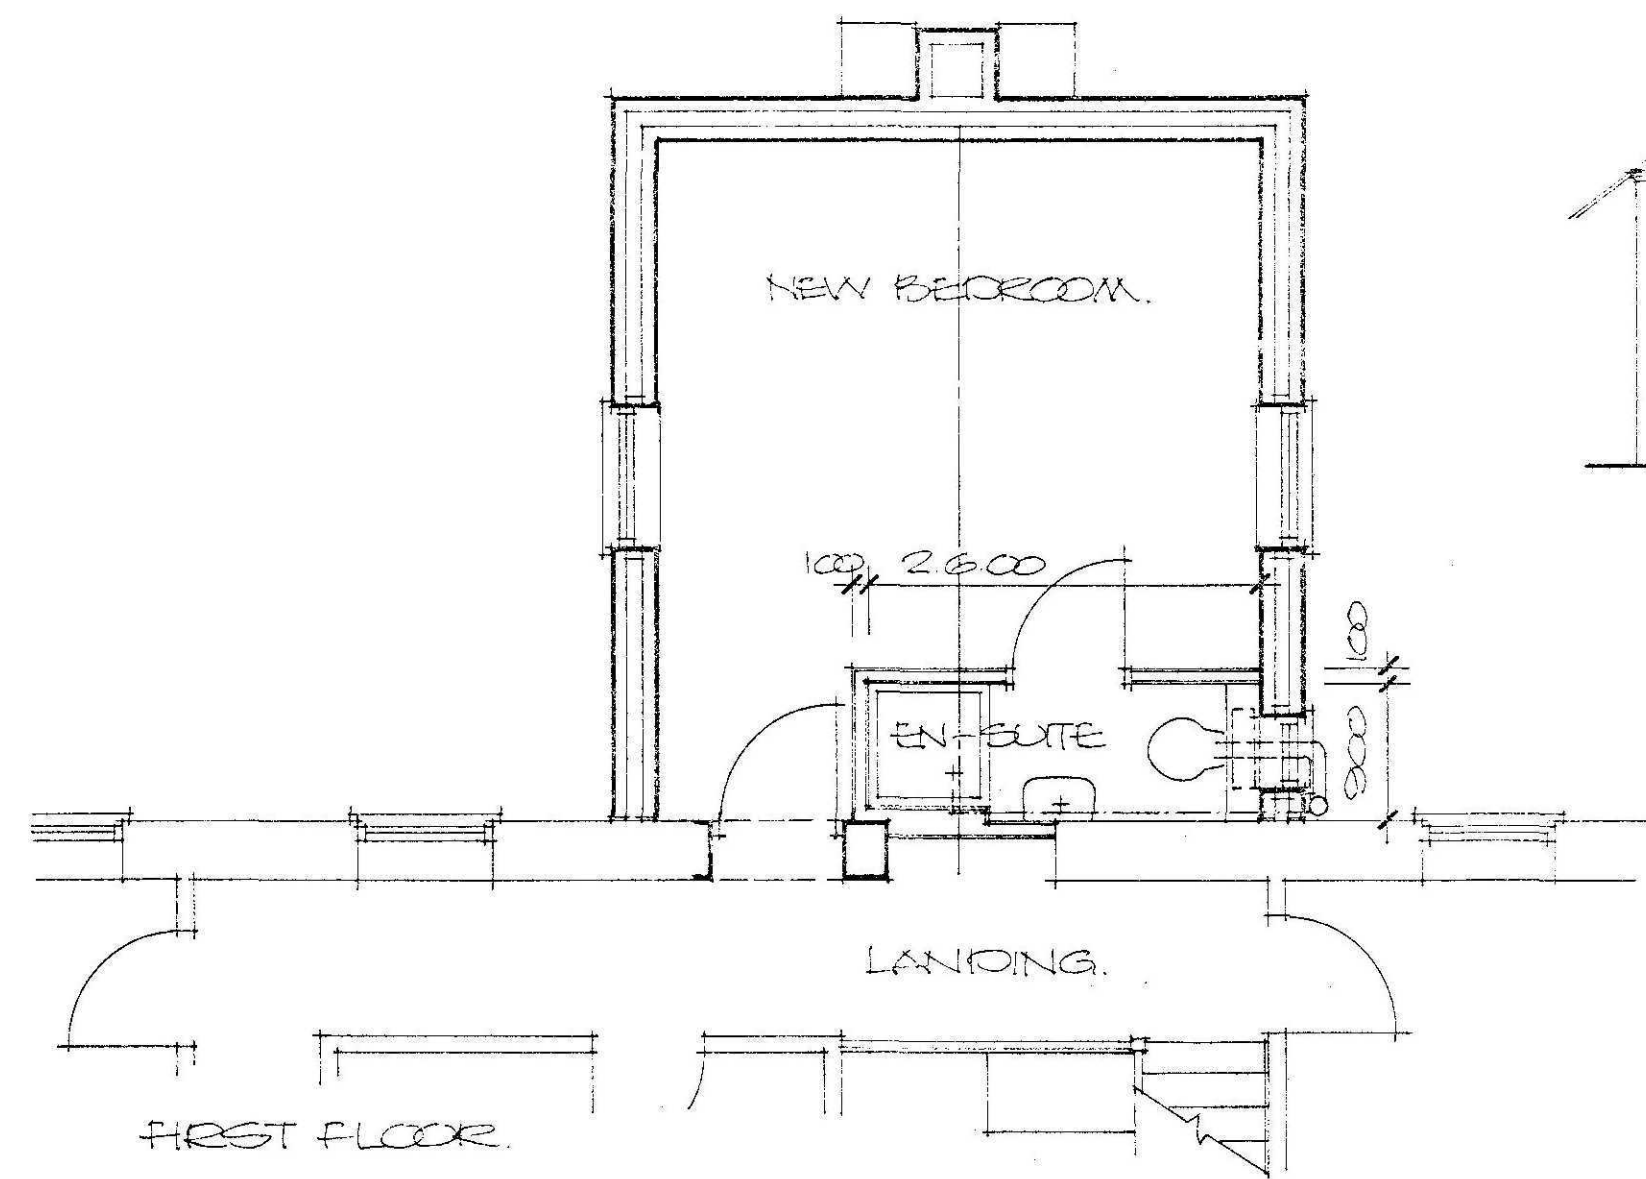
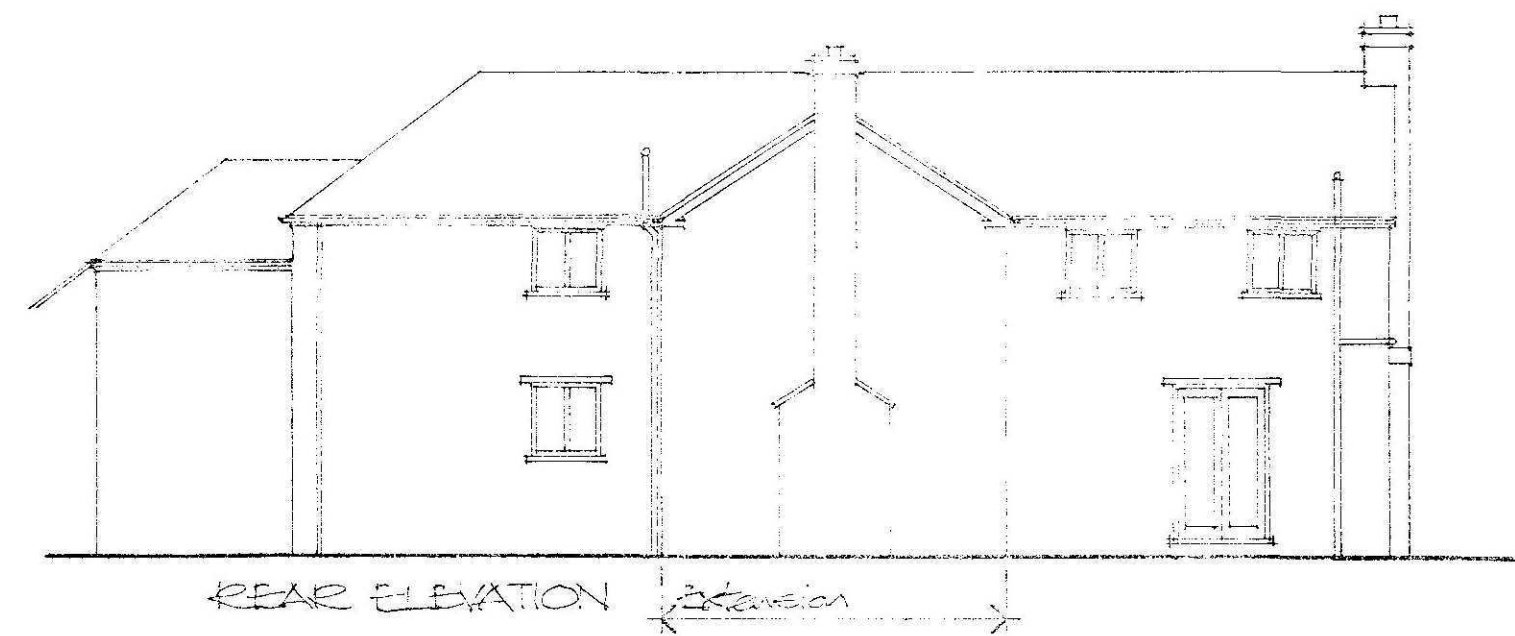
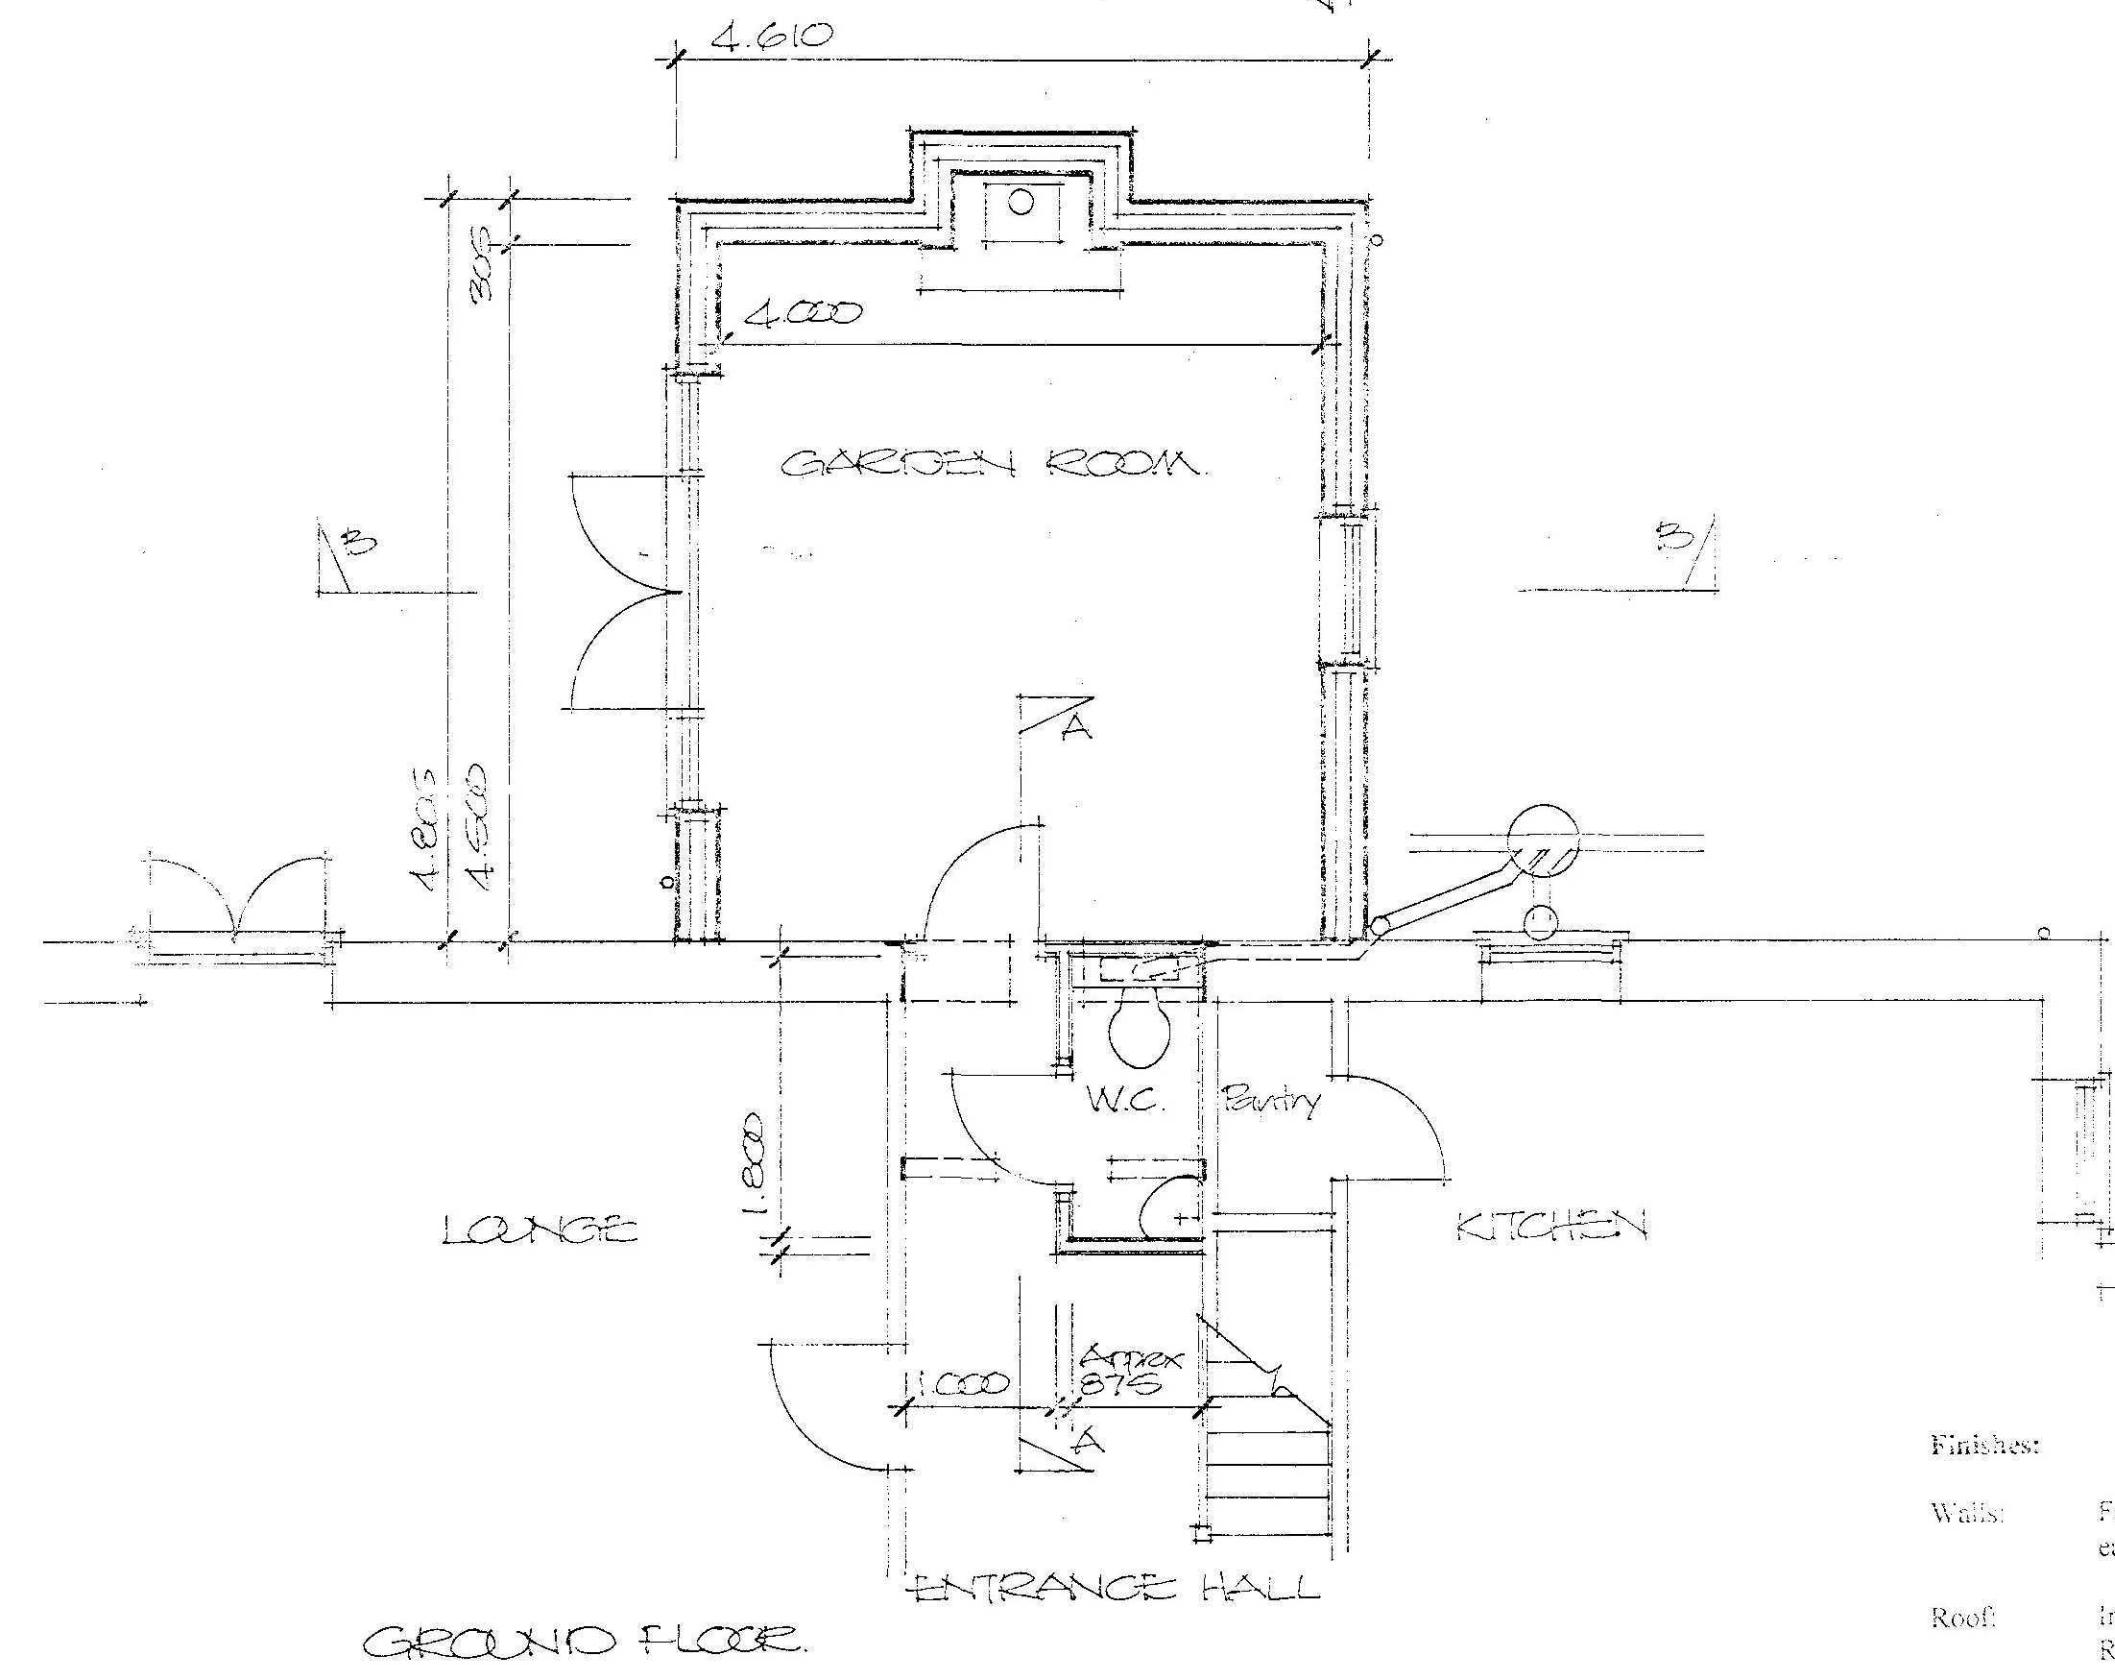
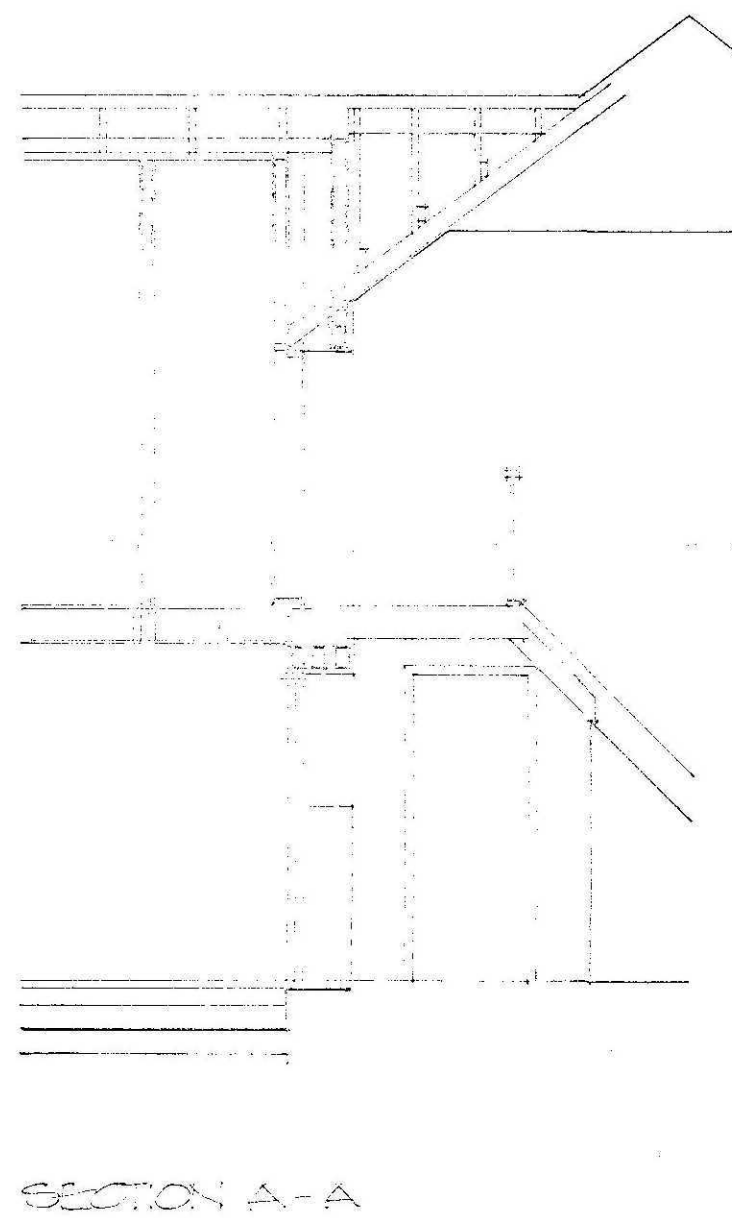


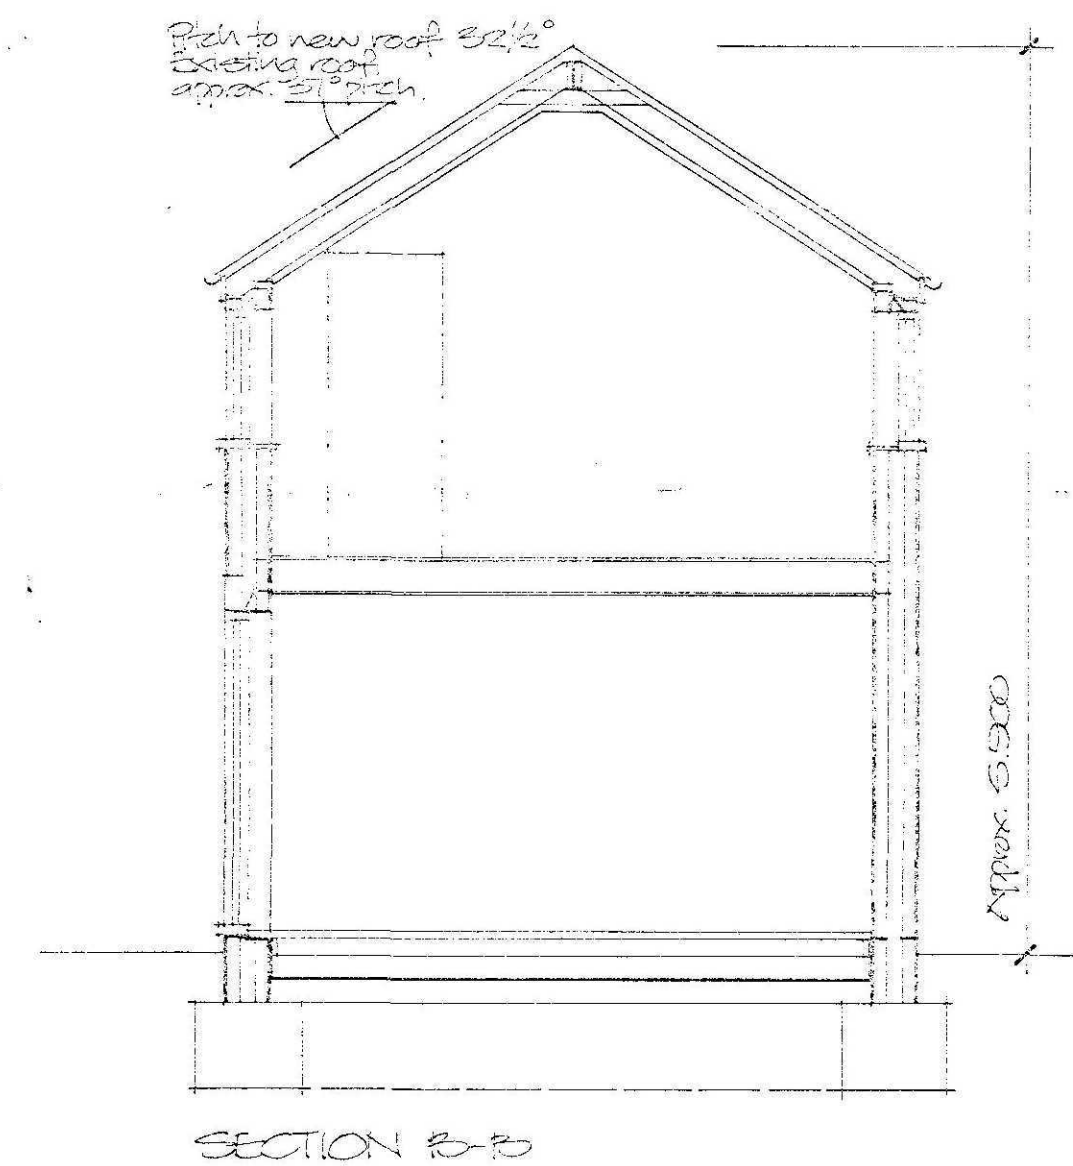

Finishes:

Walls: Facing brickwork to match existing. Eaves and eaves detailing to match existing.

Roof: Interlocking pantiles are to match existing. Roof pitch to be at 32.5 degrees. Existing pantiles installed at approx. 37.5 degree pitch.

Windows and doors: Timber framed to be finished as existing.

Project
**PROPOSED EXTENSION TO
EXISTING DWELLING, 'THE CORN
BARN', LEAVESLAKE DROVE,
WEST PINCHBECK, SPALDING.**

Client
MR & MRS C J PEACH

ALAN HORNSBY
ARCHITECTURAL SERVICES LTD
"Little Acre"
35 Peak Hill, Cowbit,
Spalding, Lincs. PE12 6AW
Tel. Holbeach (01406) 380591

Scale 1:50 & 1:100 Dwg. no. 14/30/02
Date May 2015