
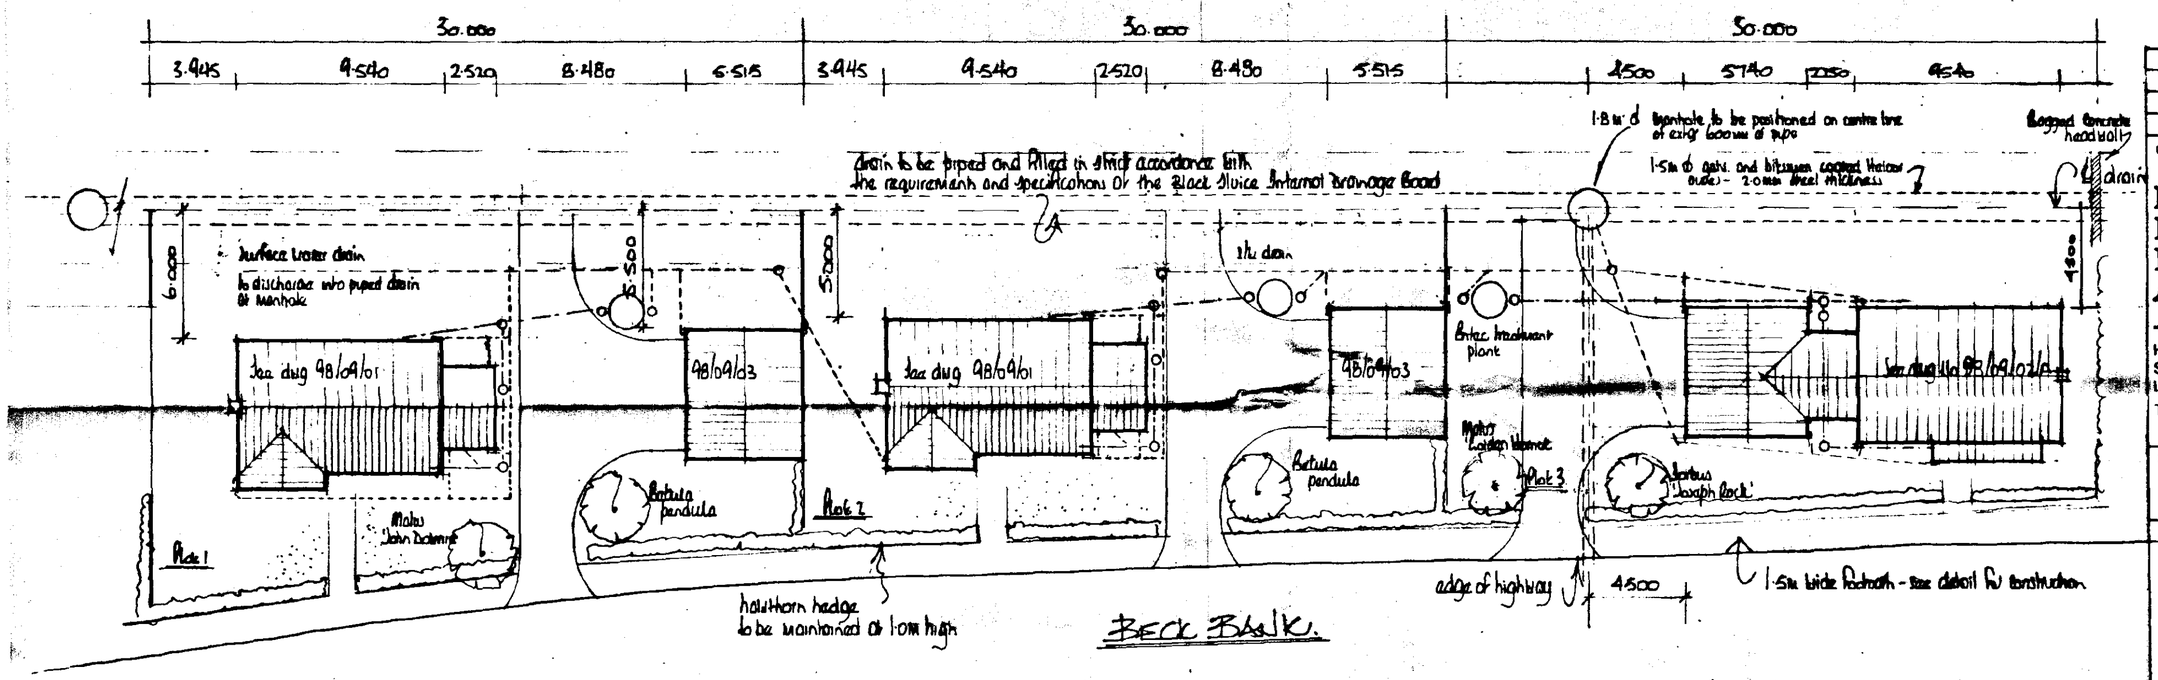



trees to be planted at a ht. of 1.5m.

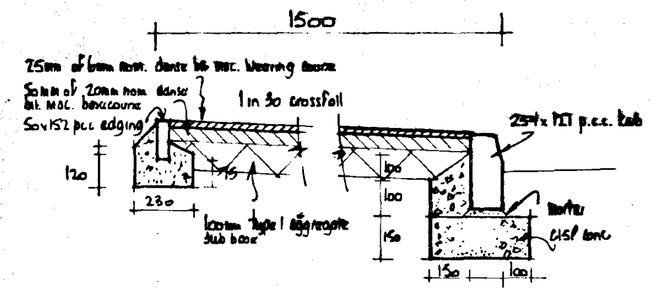


DETERMINED PLAN

SOUTH HOLLAND DC
HOUSING & PLANNING
29 APR 1998
Ref: 0437/98

| | | |
|---|---|---|
| D | 24/04/98 | Plot 3 amended. |
| | | Dwgs no. amended - Landscaping added |
| A | | Footpath added. |
| | Date | Revisions |

© copyright

East Midlands Design Associates
"Willow Lodge",
Horseshoe Road,
Spalding,
Lincs. PE11 3BW
Tel: Spalding (0775) 767968

Client
Westwood Homes Developments Ltd

Job Title
Residential Development at Beck Bank West Pinchbeck Spalding.

Drawing Title
Block Plan

Scale 1:200

Date Feb 98 | Drawn by AL

Drg. No 98/09/04 | Rev A