

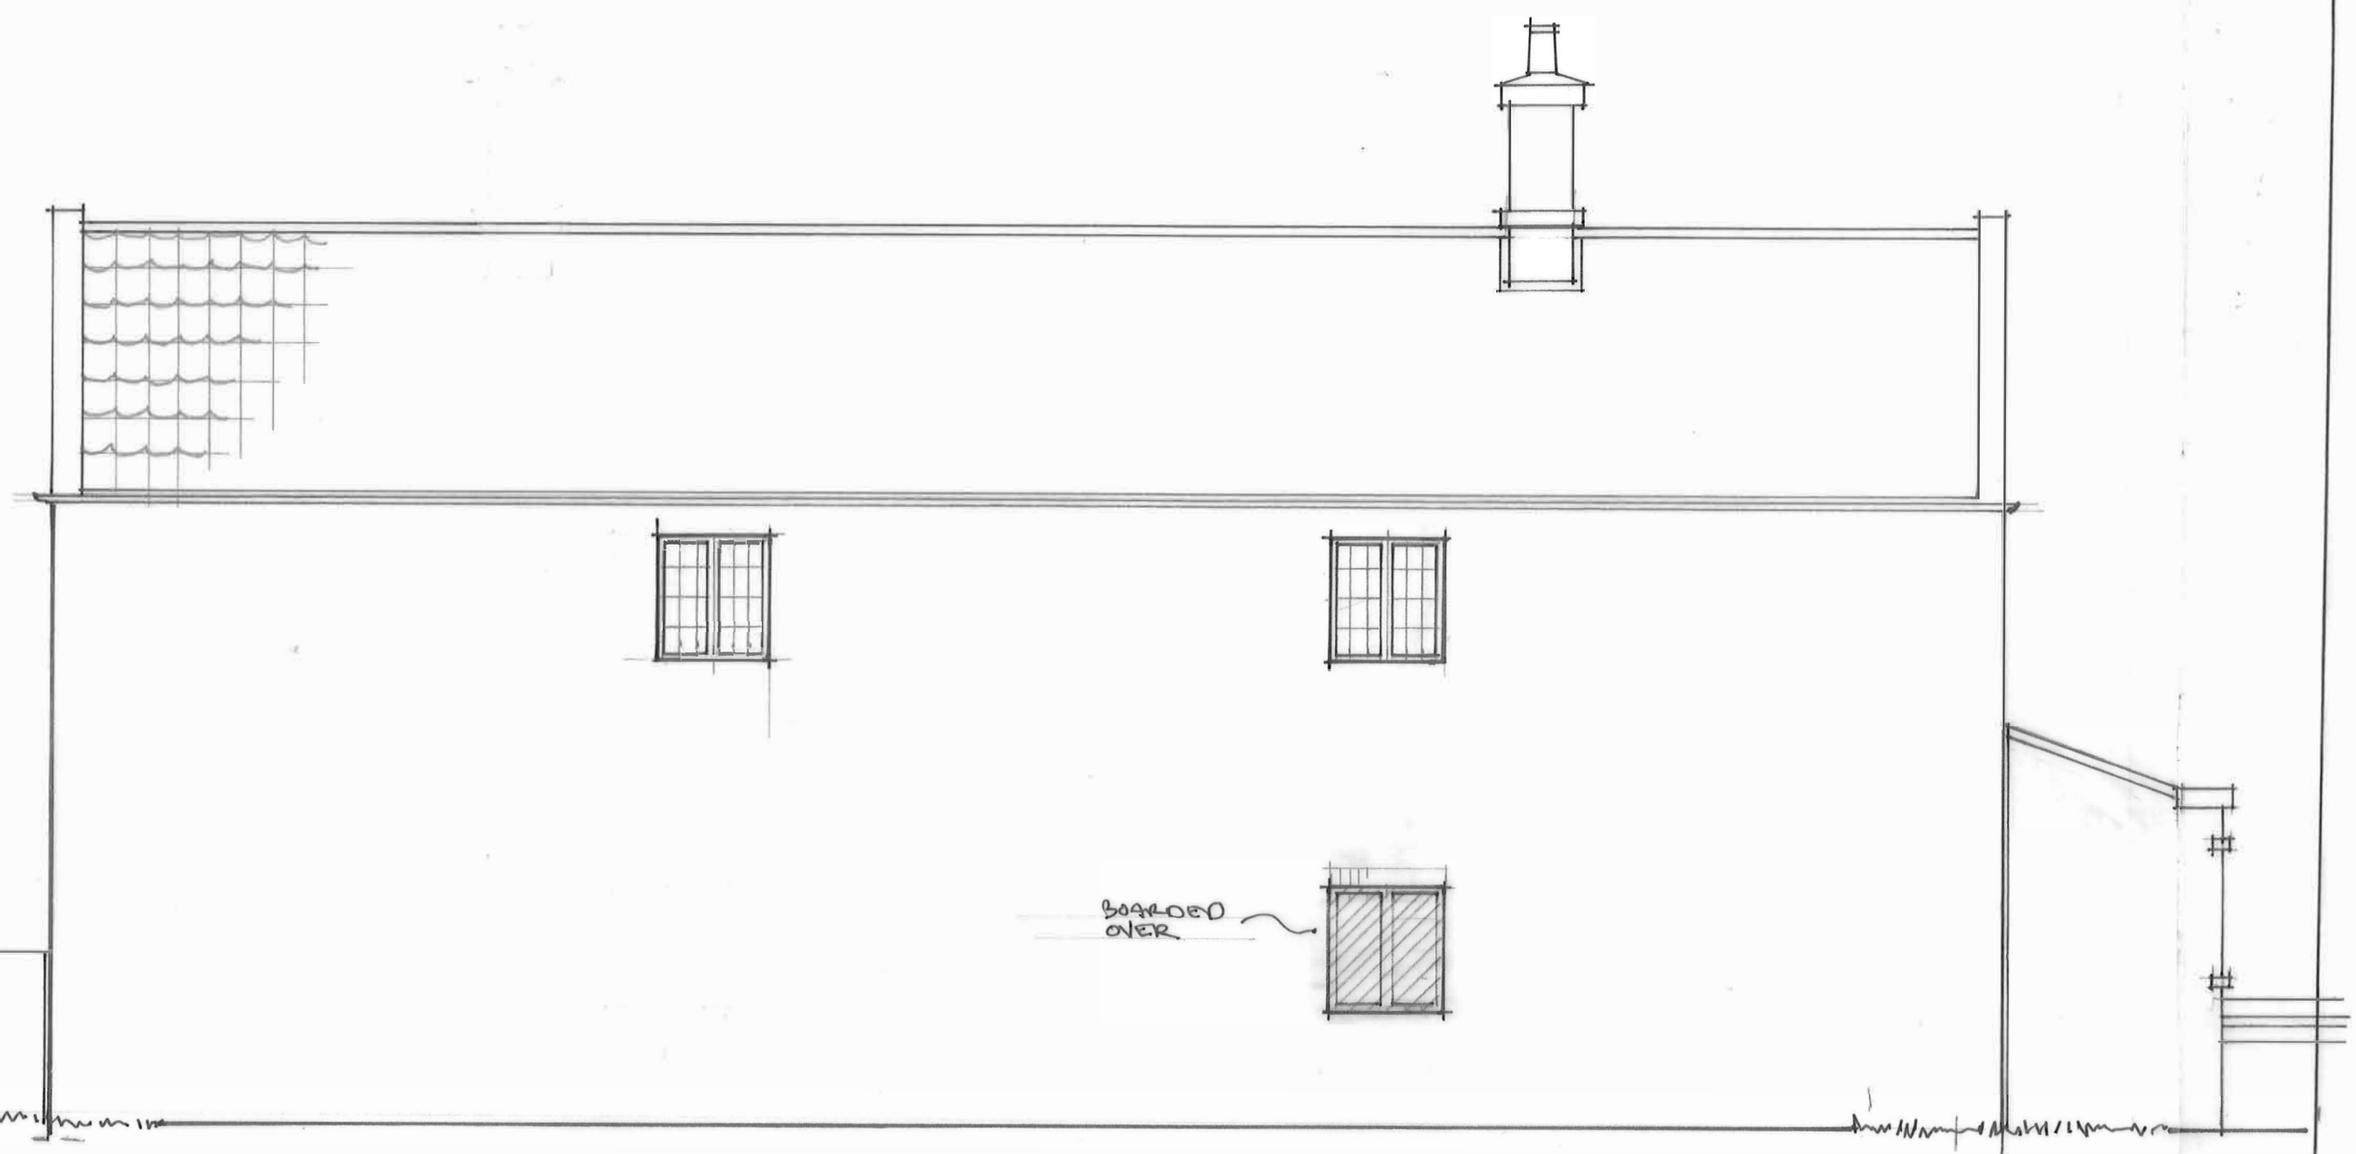


North

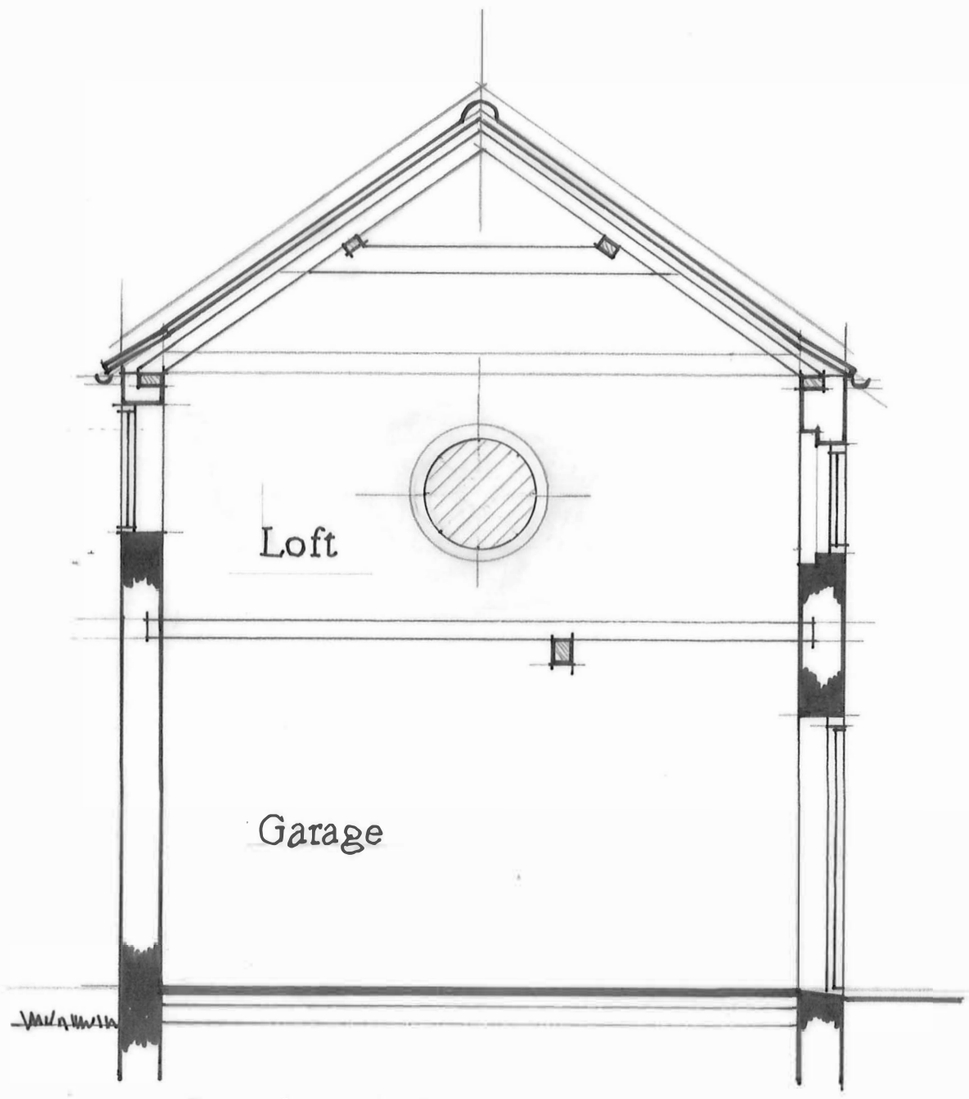

Section 1-1

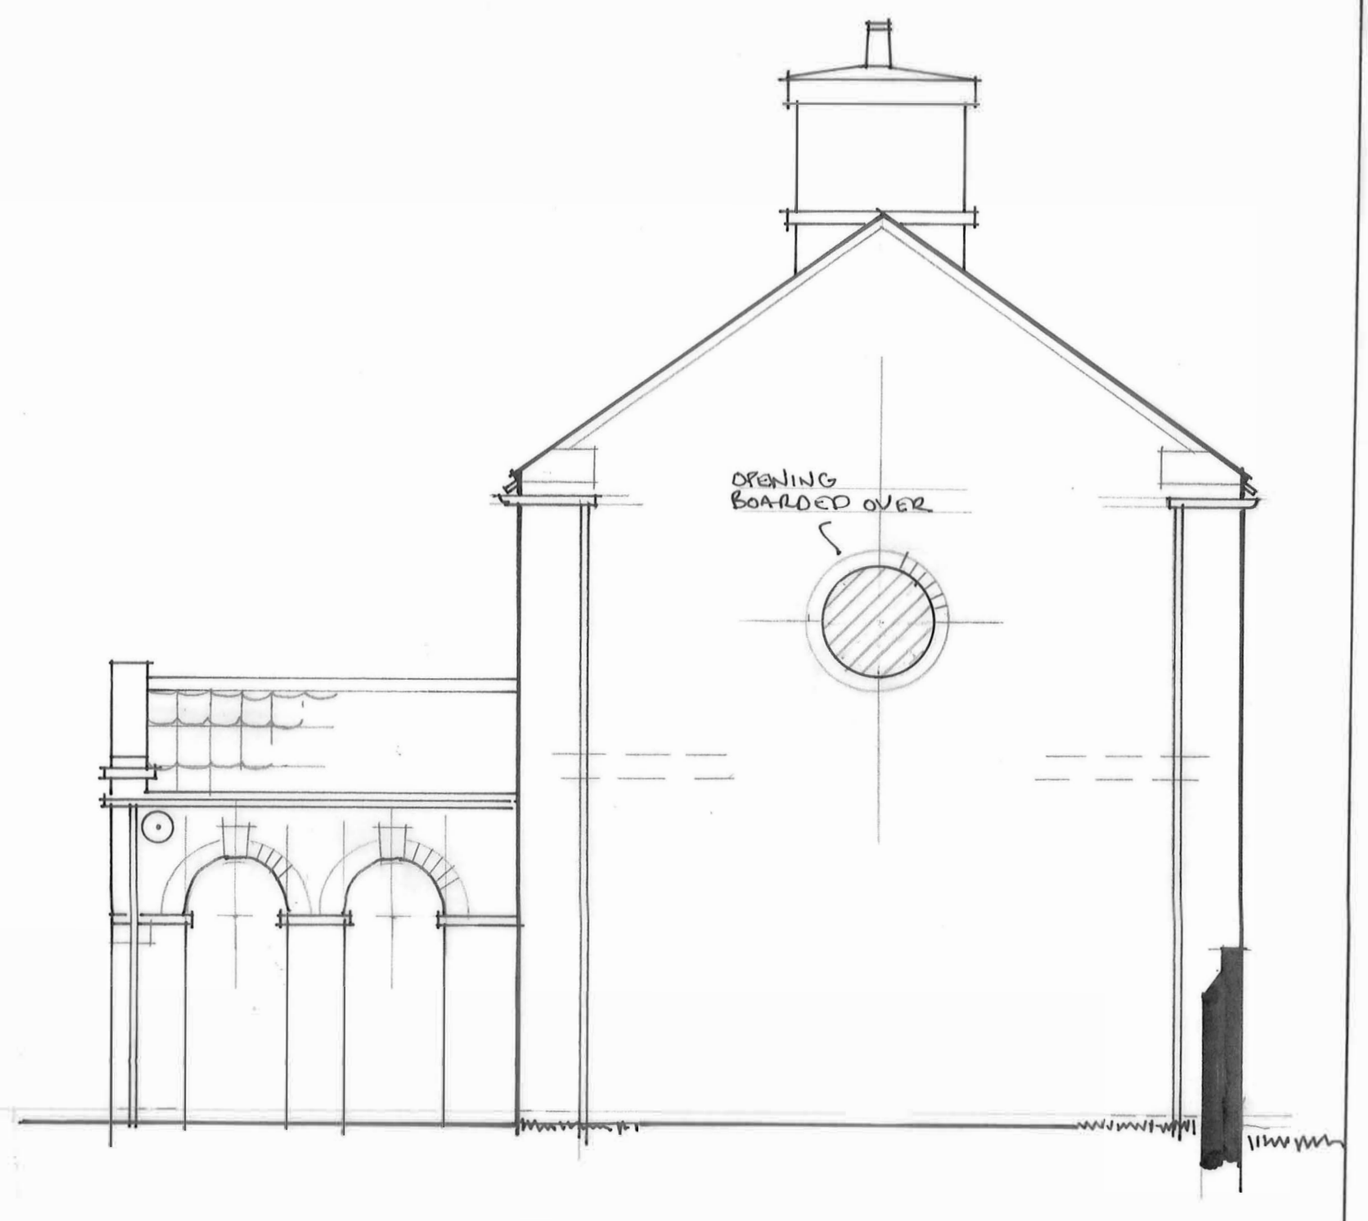

East

0 1 2 3 4 5m

Plan 1

The Old Coach House
8 Spalding Road Pinchbeck

Existing Elevations · Sections Scale 1:50

SUMMIT D.O.S. 952610