

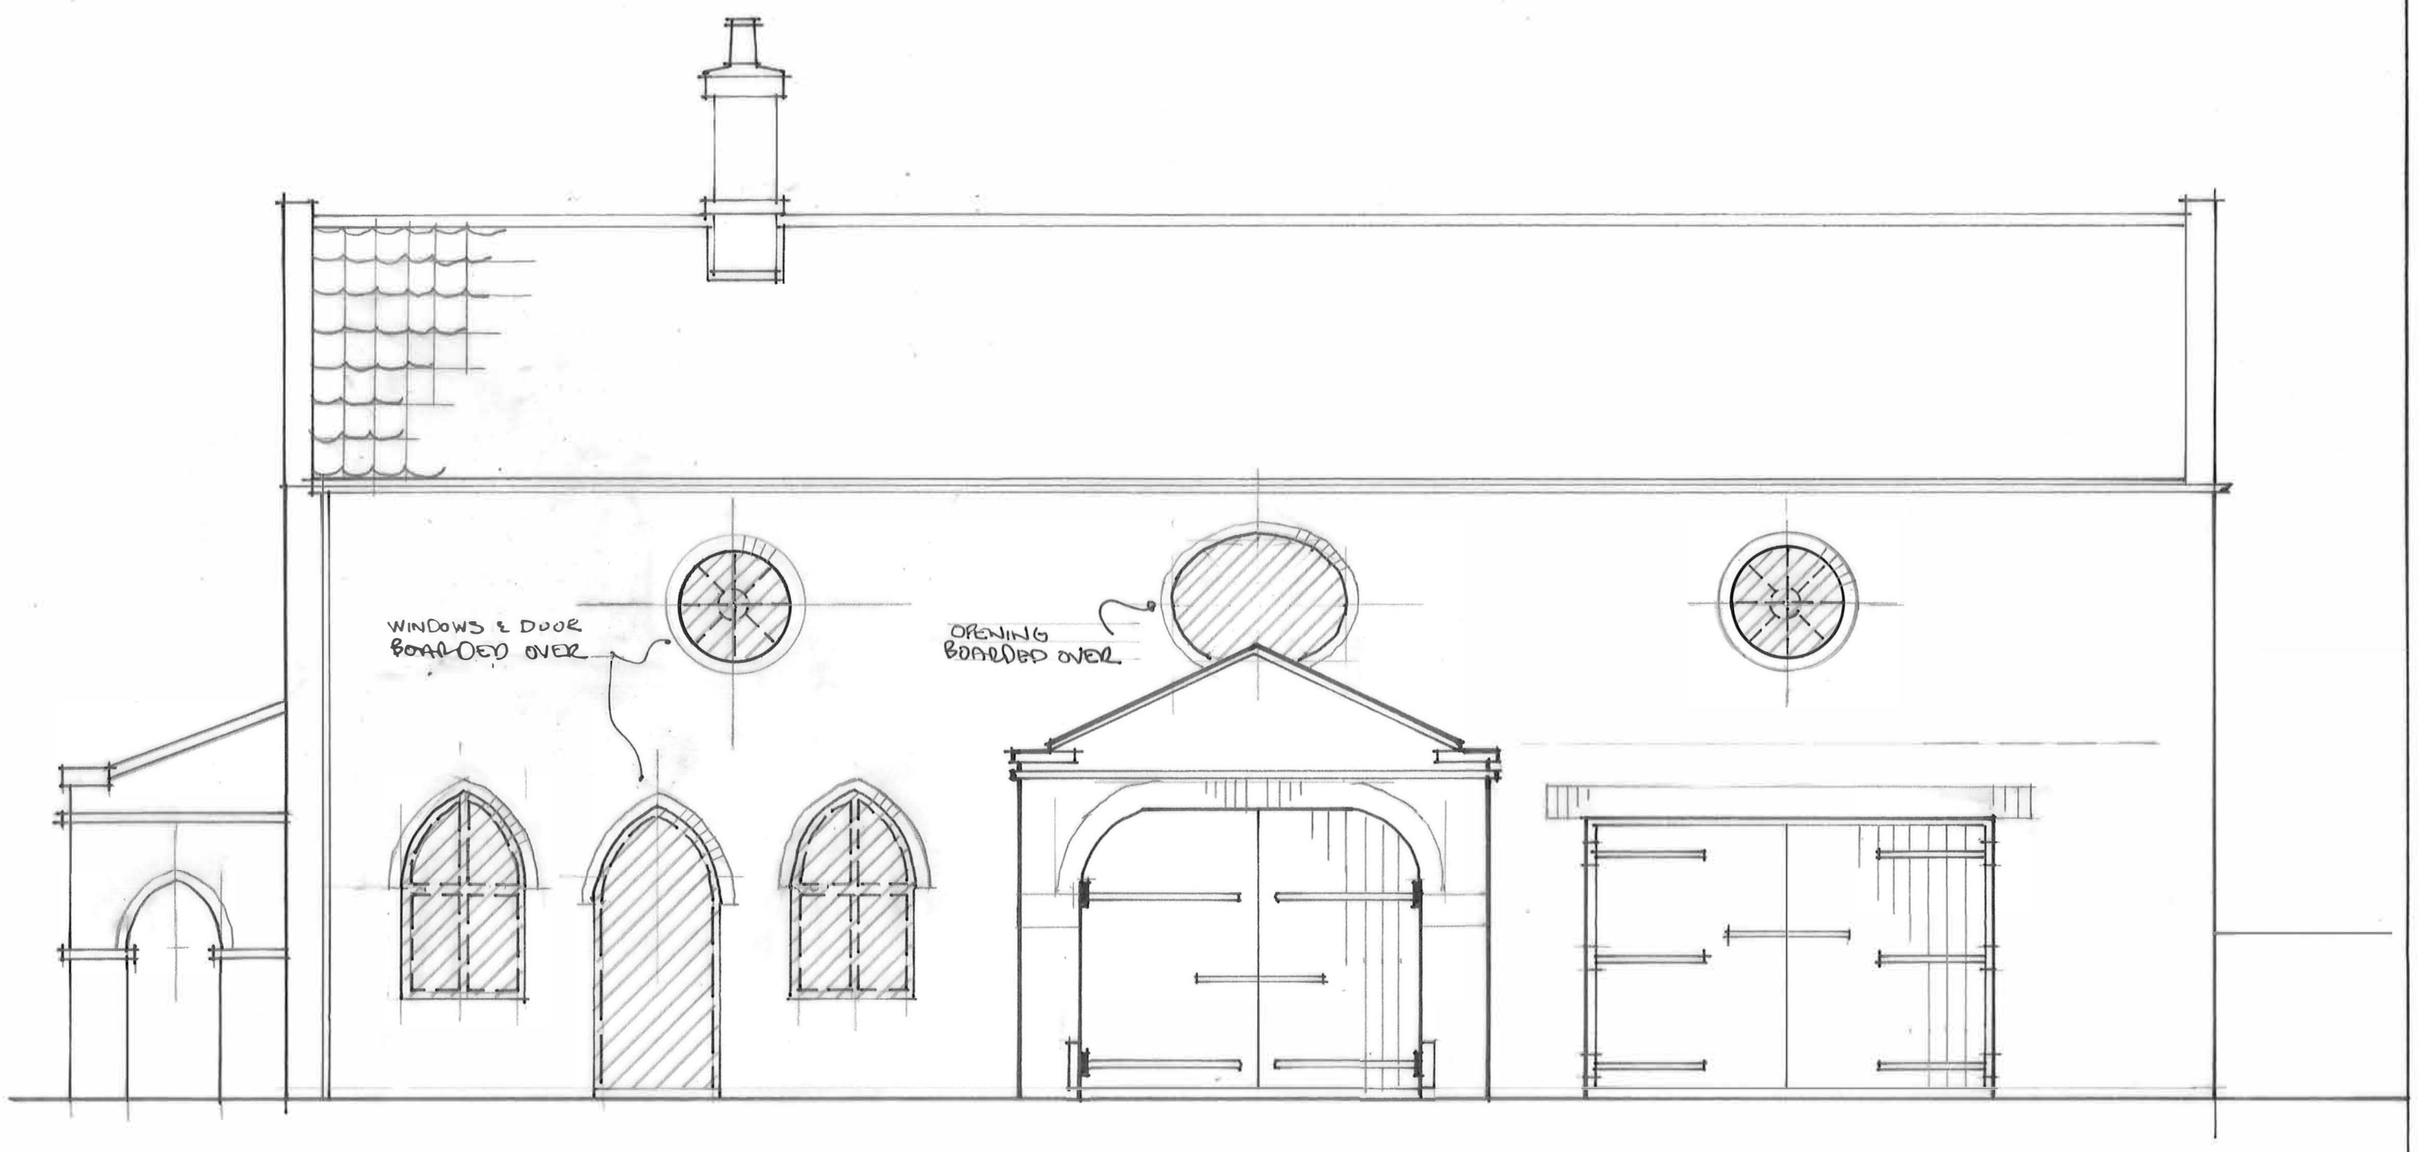


South

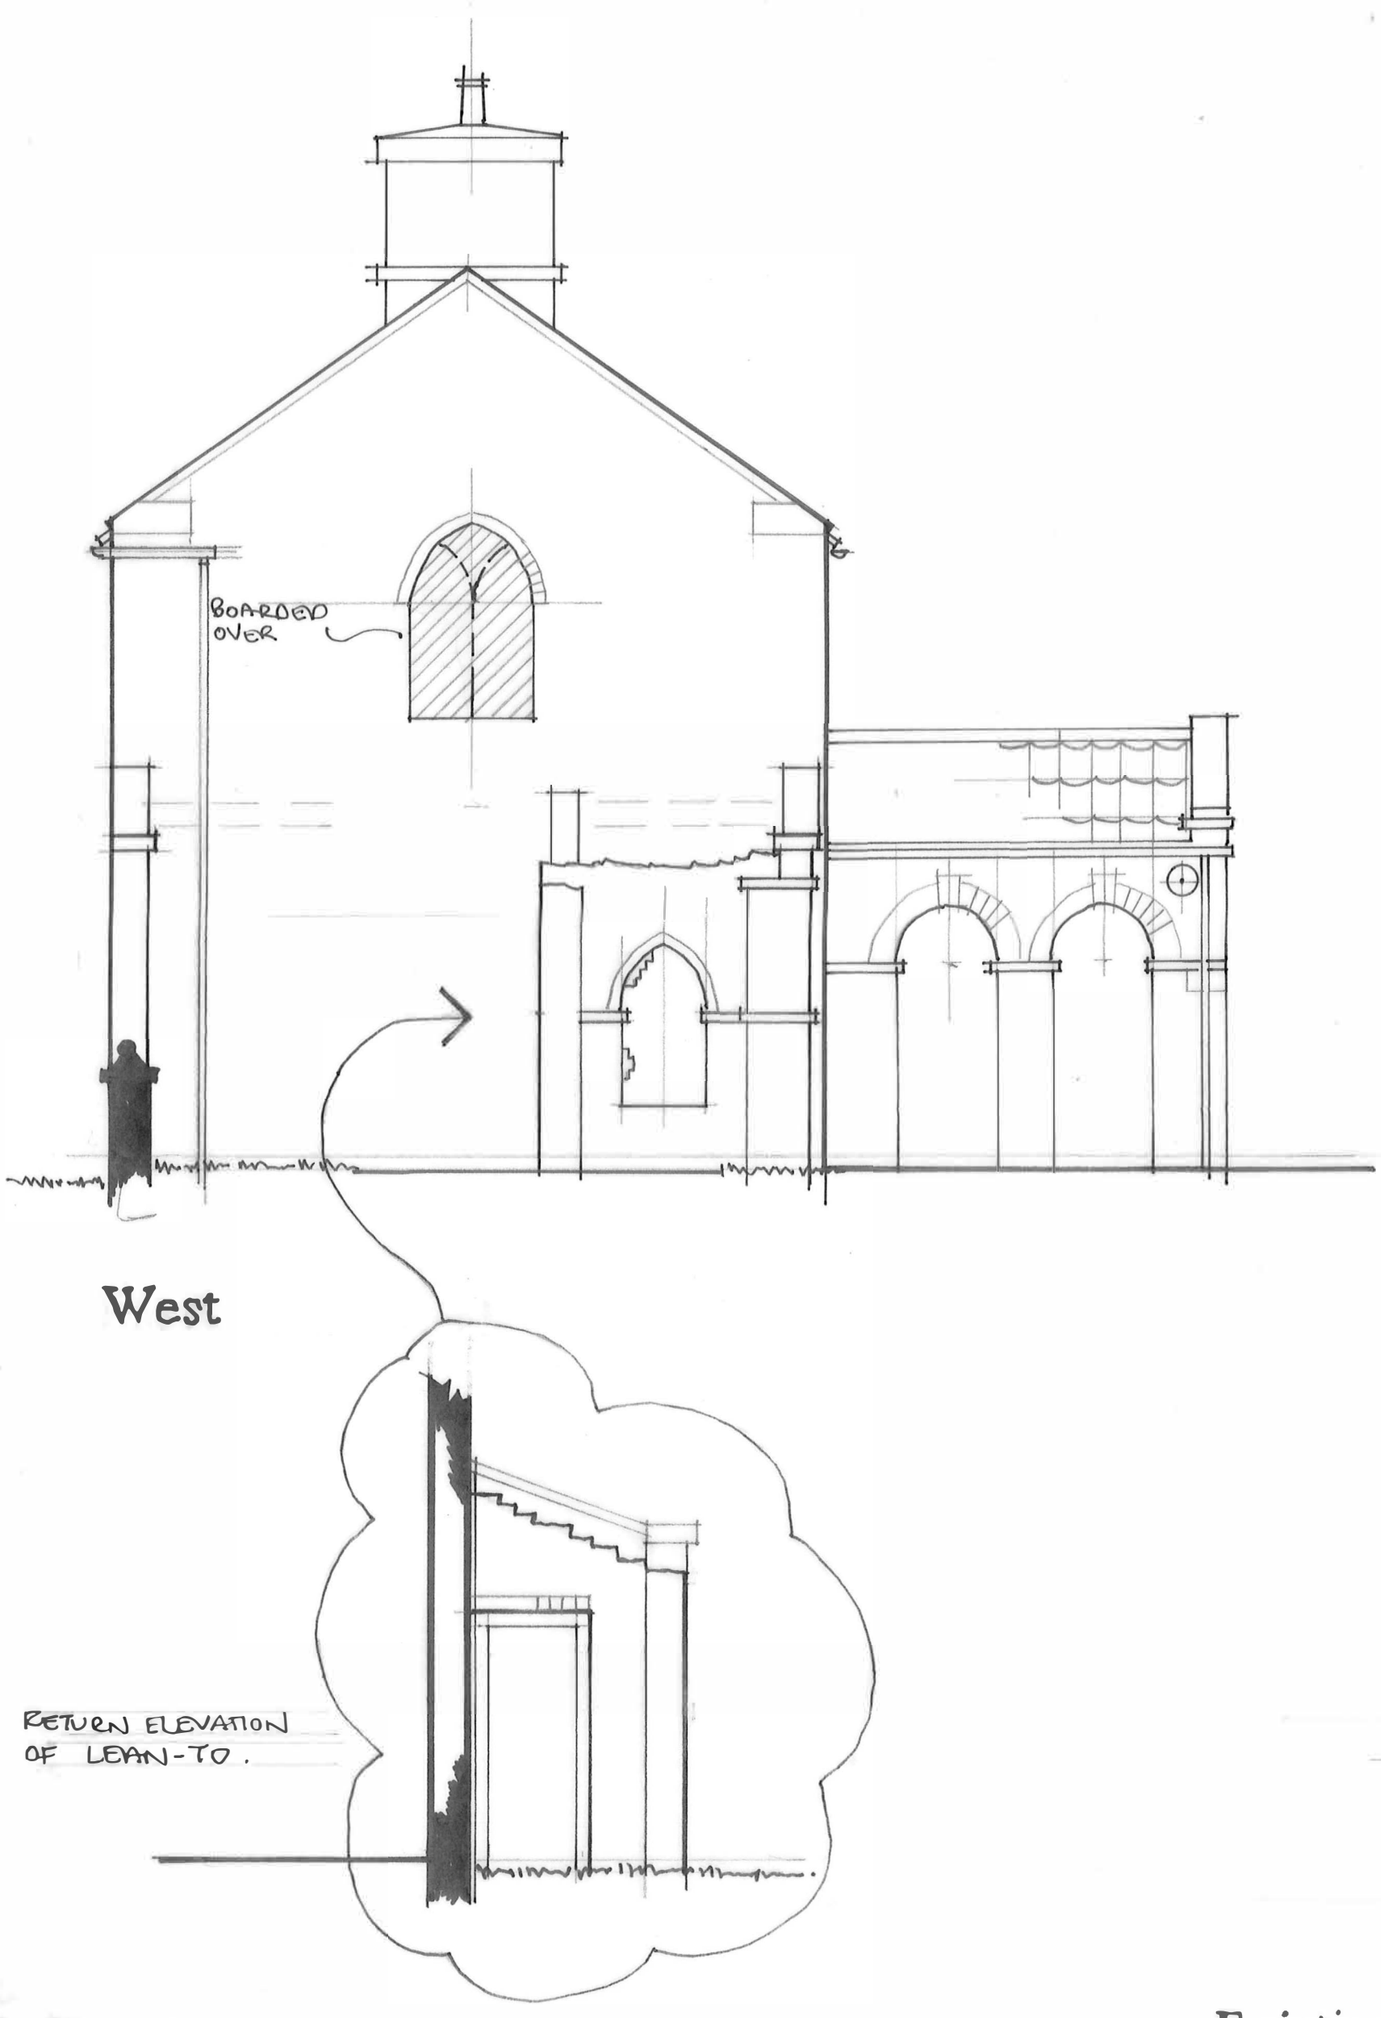

West

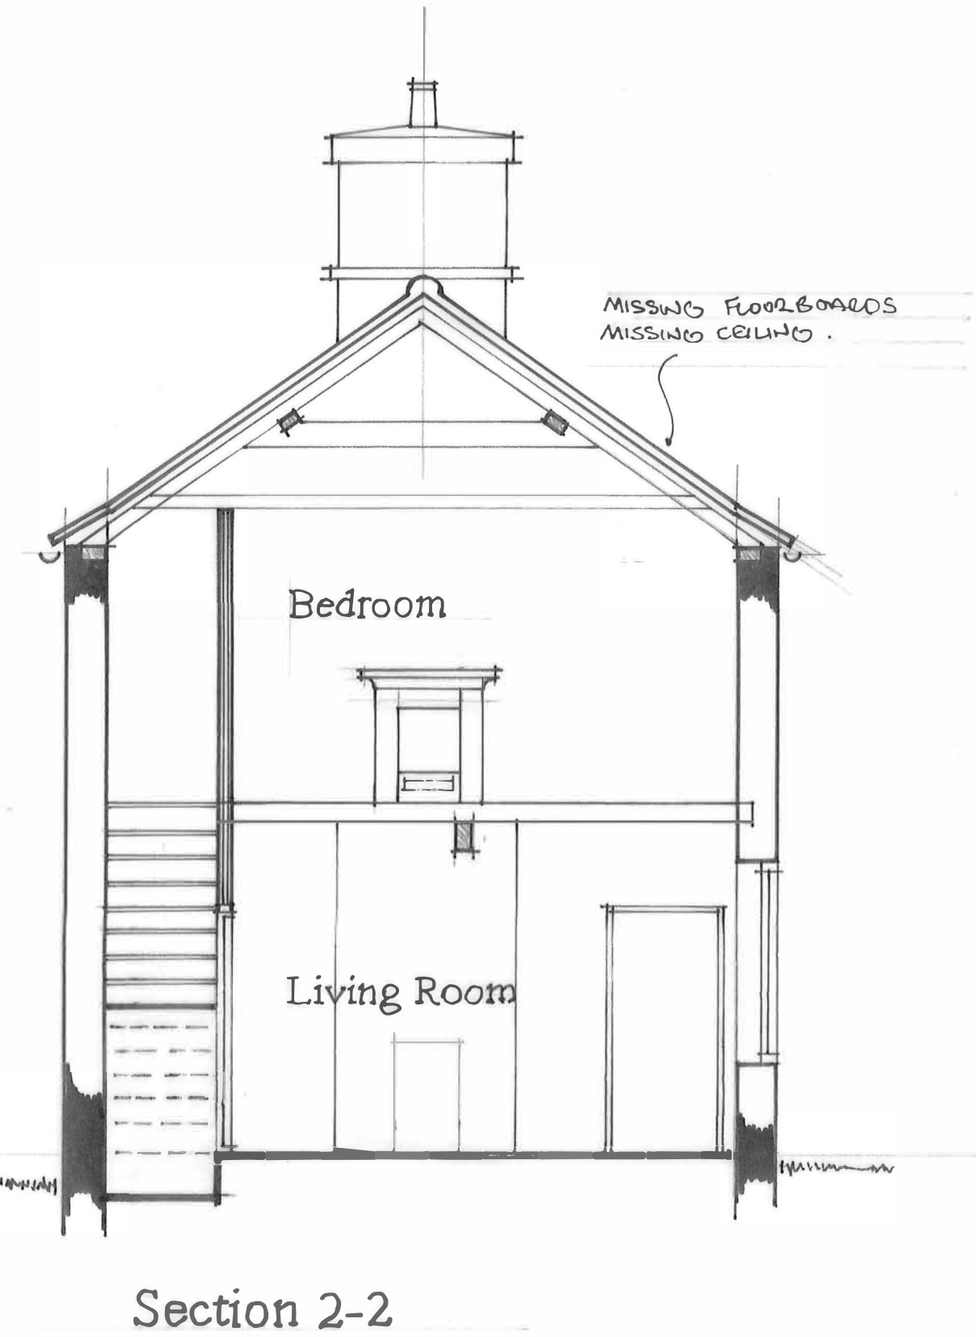

Section 2-2

0 1 2 3 4 5m

The Old Coach House
8 Spalding Road Pinchbeck

Existing Elevations · Sections Scale 1:50

Plan 2

SUBMIT D.O.S. 052810