


Plan 4

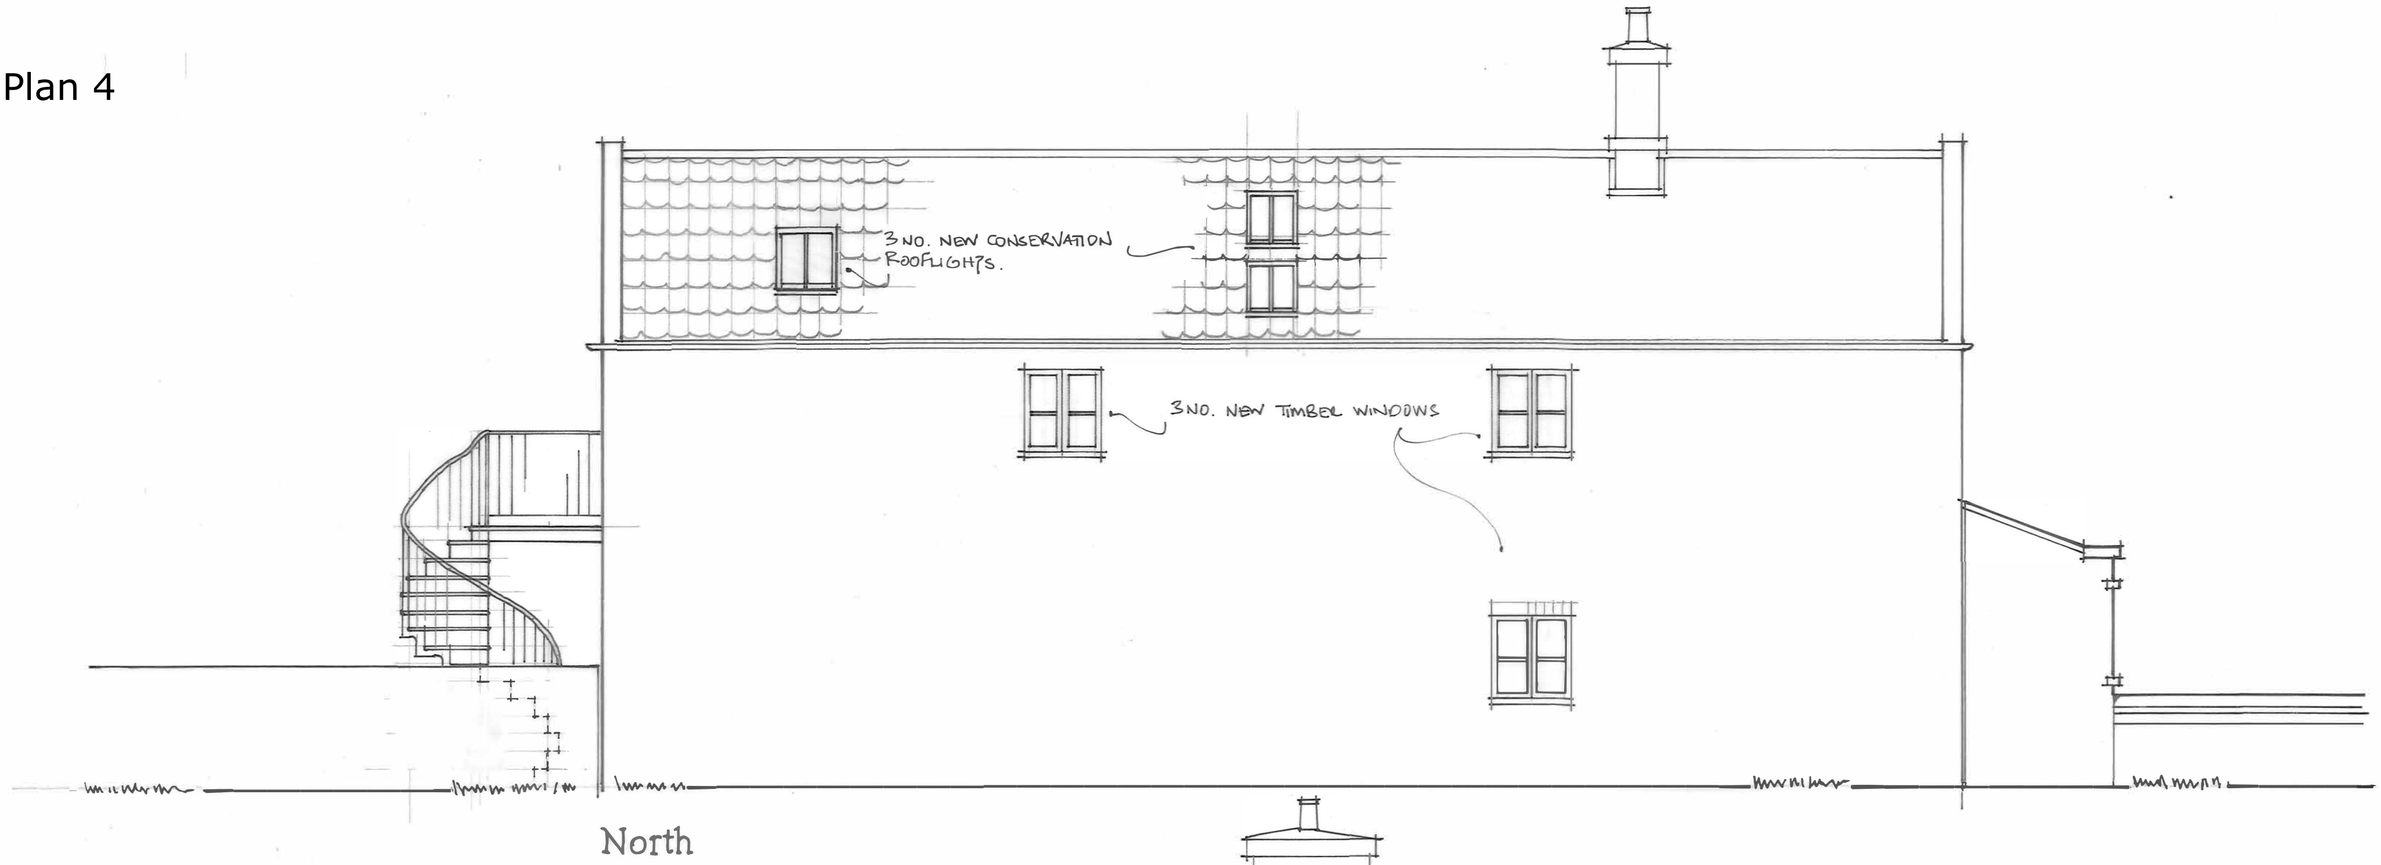


North

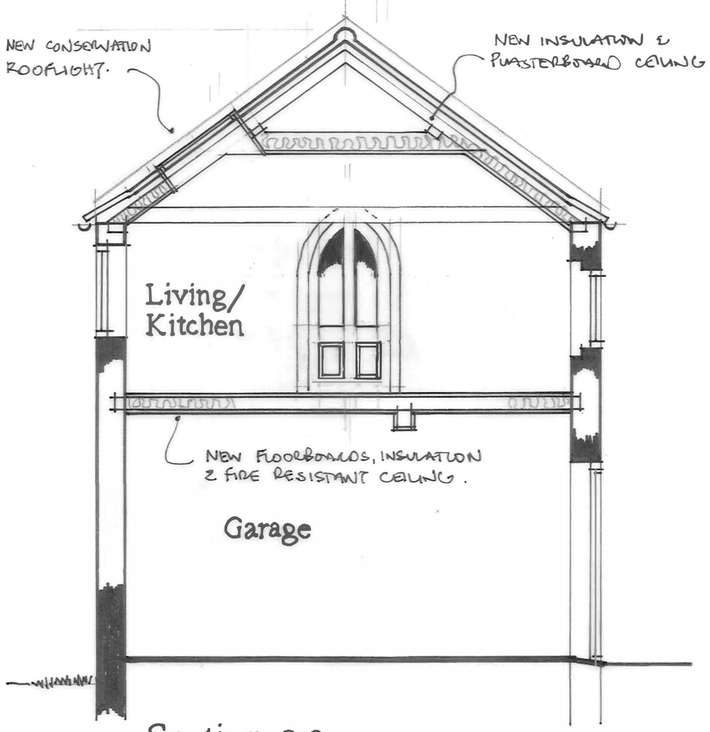


Section 3-3

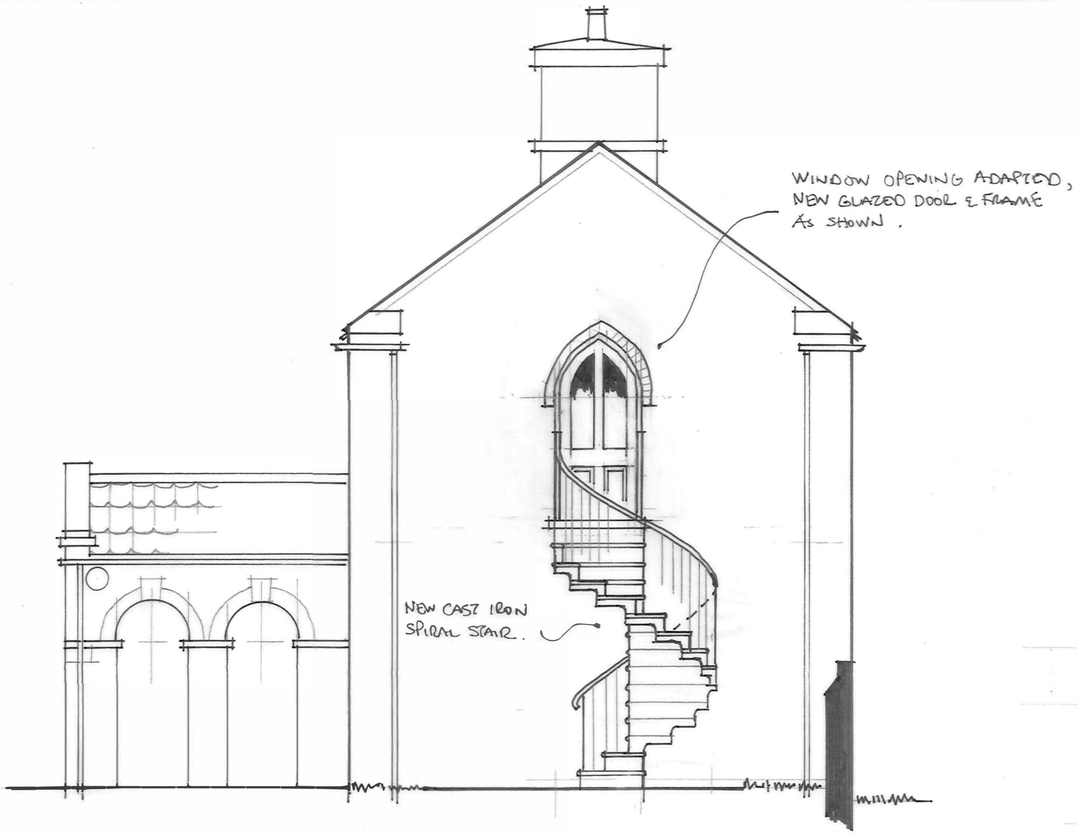


East

0 1 2 3 4 5m

The Old Coach House
8 Spalding Road Pinchbeck
Proposed Elevations · Section Scale 1:50

SUMMIT D.O.S. 952610