


DETAILS ON THIS DRAWING ARE COPYRIGHT OF SIDEBOTTOM RICHARDSON CHENG LIMITED.THIS IS A CONFIDENTIAL DOCUMENT AND MUST NOT BE COPIED, USED OR DIVULGED IN ANY WAY WITHOUT PRIOR WRITTEN CONSENT

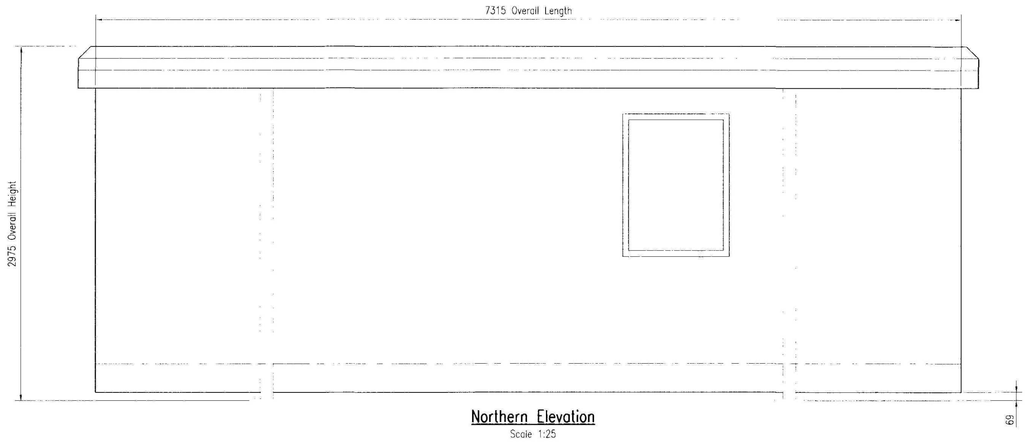


Northern Elevation
Scale 1:25

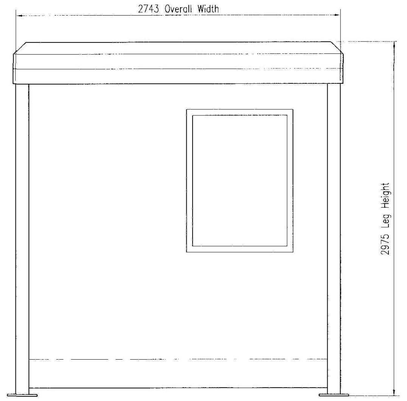


Western Elevation
Scale 1:25

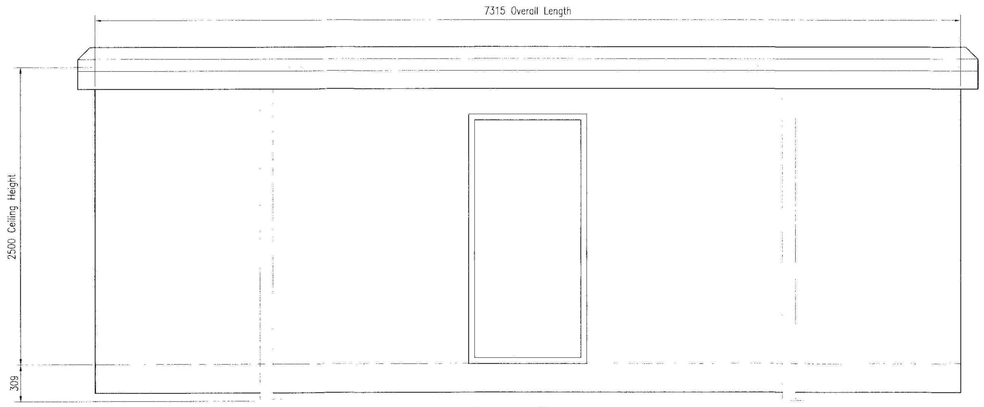


Southern Elevation
Scale 1:25

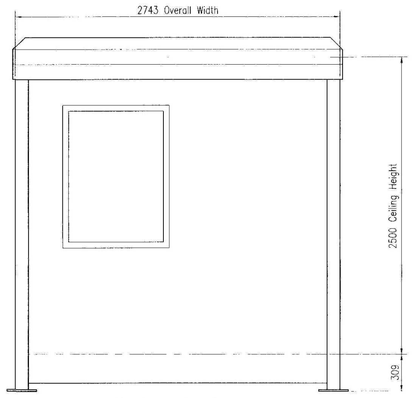

Eastern Elevation
Scale 1:25

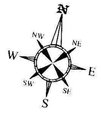

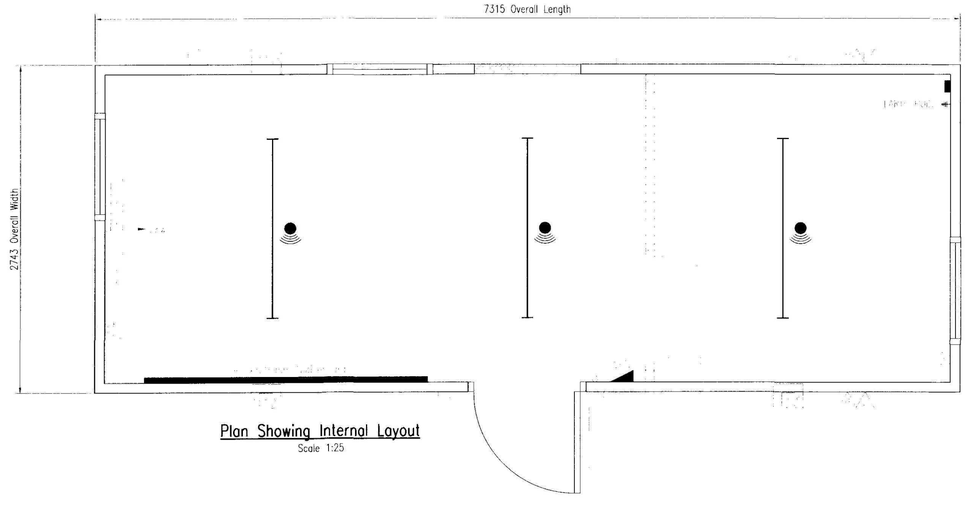

Plan Showing Internal Layout
Scale 1:25

External:	Walls and wall trims	–	White nearest BS 4800 ref 00 E 55
	Corner trims	–	White nearest BS 4800 ref 00 E 55
	Roof	–	White nearest BS 4800 ref 00 E 55
	Loadstul legs	–	White nearest BS 4800 ref 00 E 55
	Doors	–	White nearest BS 4800 ref 00 E 55

PLEASE DO NOT SCALE FROM THIS DRAWING

Please Refer To The Following SRC Drawings For Additional Information;

23811/01 – Location Plan
23811/02 – Existing Site Layout
23811/03 – Proposed Site Layout
23811/05 – Existing & Proposed Elevations

24ft x 9ft OPEN PLAN ECO OFFICE PRODUCT INFORMATION:

- One central insulated door, two end windows.
- Fully insulated floor, ceiling and walls with double glazed windows.
- T5 lighting with PIR sensors. Heating with PIR and timers.
- Potential savings: 2,265Kg CO2 pa – 74%

SETTING OUT OF PORTAKABIN ECO UNIT TO BE CONFIRMED TO ELLIOTT HIRE UK

SHDC Planning & Development
Ref: 04144-11

Rev	Date	Remarks

Status: FOR PLANNING

SRC SIDEBOTTOM RICHARDSON CHENG LTD
CONSULTING STRUCTURAL AND CIVIL ENGINEERS
15 High Street, Spalding, Lincs. PE11 1TW
Tel: 01775 712069
Fax: 01775 712035
www.srcltd.com

Project
Proposed Portakabin
At Woodhead Bros.
Meat Processing Plant
Wardentree Lane, Spalding

Title
Proposed Portakabin
Plan & Elevations
(Elliott Hire 24' x 9' Eco Unit)

Date	June 2011	Scale	1:25 @A1
Drawn	AS	Checked	SRC
Design		File Name	23811-04

DRG No. 23811/04 Rev -

DETAILS ON THIS DRAWING ARE COPYRIGHT OF SIDEBOTTOM RICHARDSON CHENG LIMITED.THIS IS A CONFIDENTIAL DOCUMENT AND MUST NOT BE COPIED, USED OR DIVULGED IN ANY WAY WITHOUT PRIOR WRITTEN CONSENT