



Site Location Plan as proposed

Scale 1:1250 @ A3


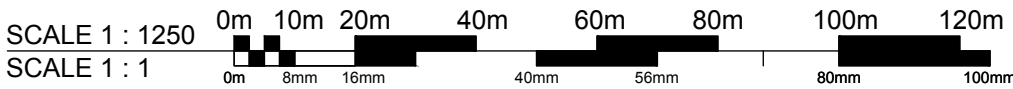


Ordnance Survey, (c) Crown Copyright 2018. All rights reserved. Licence number 100022432

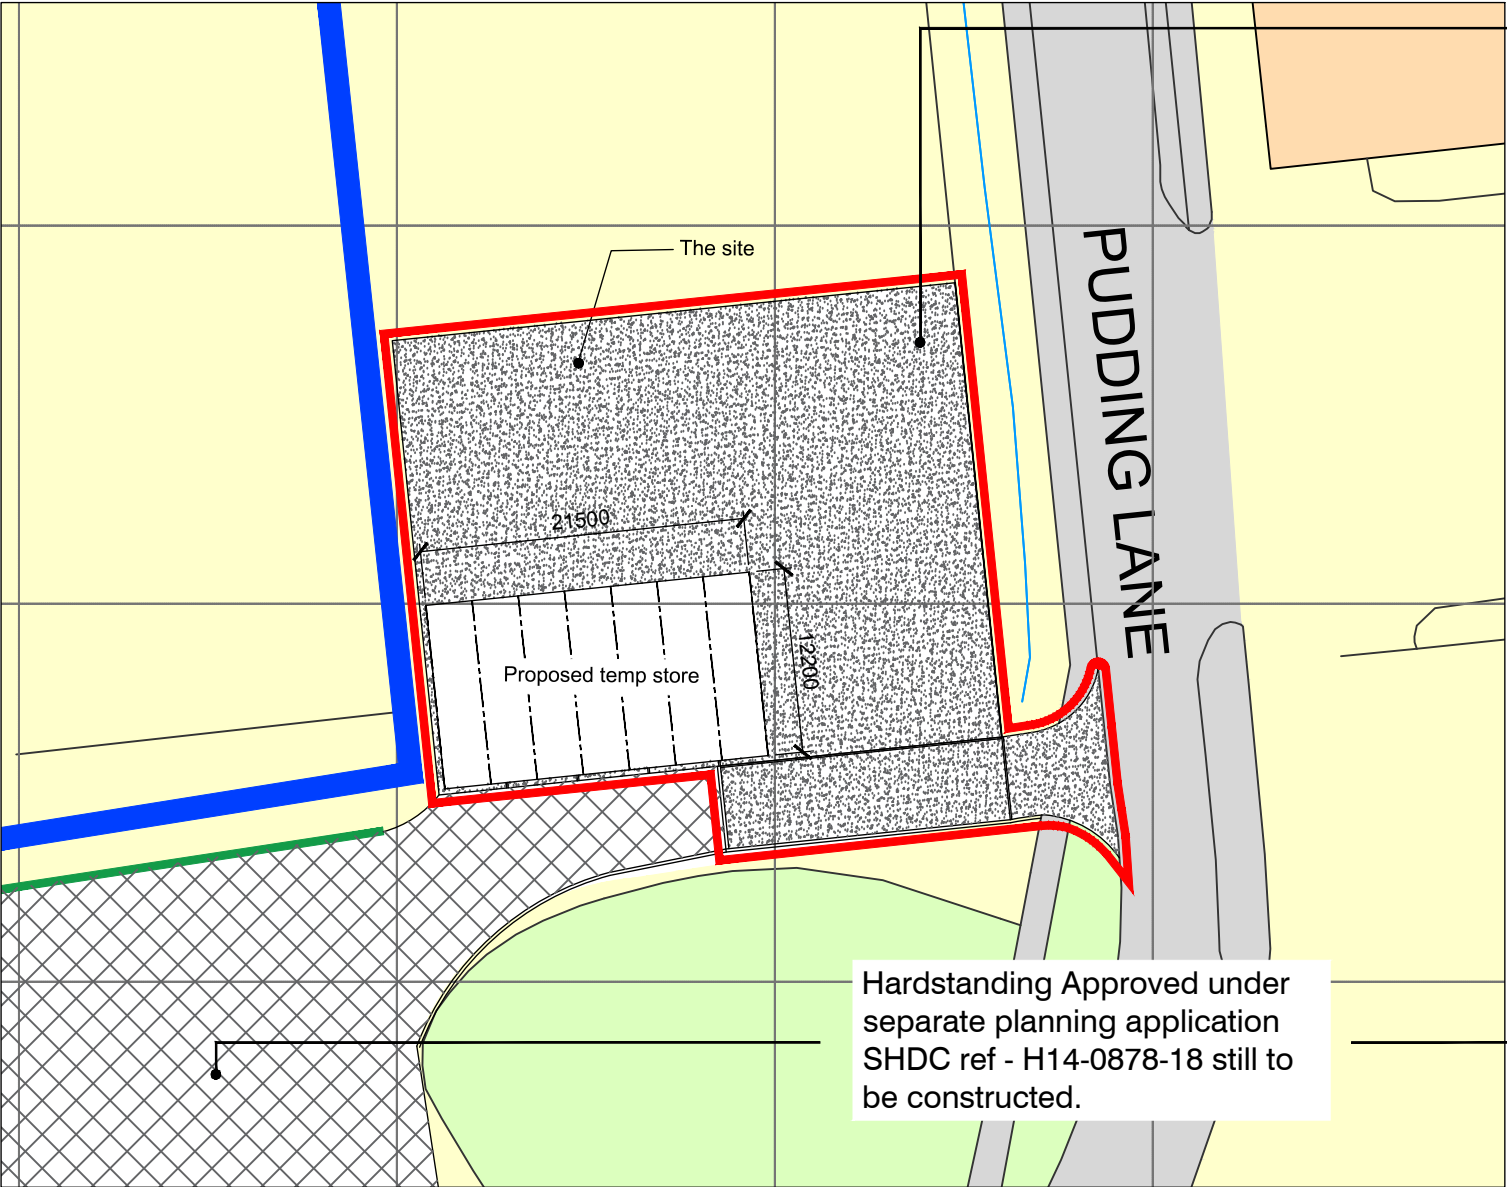

Site Block Plan as proposed

Scale 1:500 @ A3

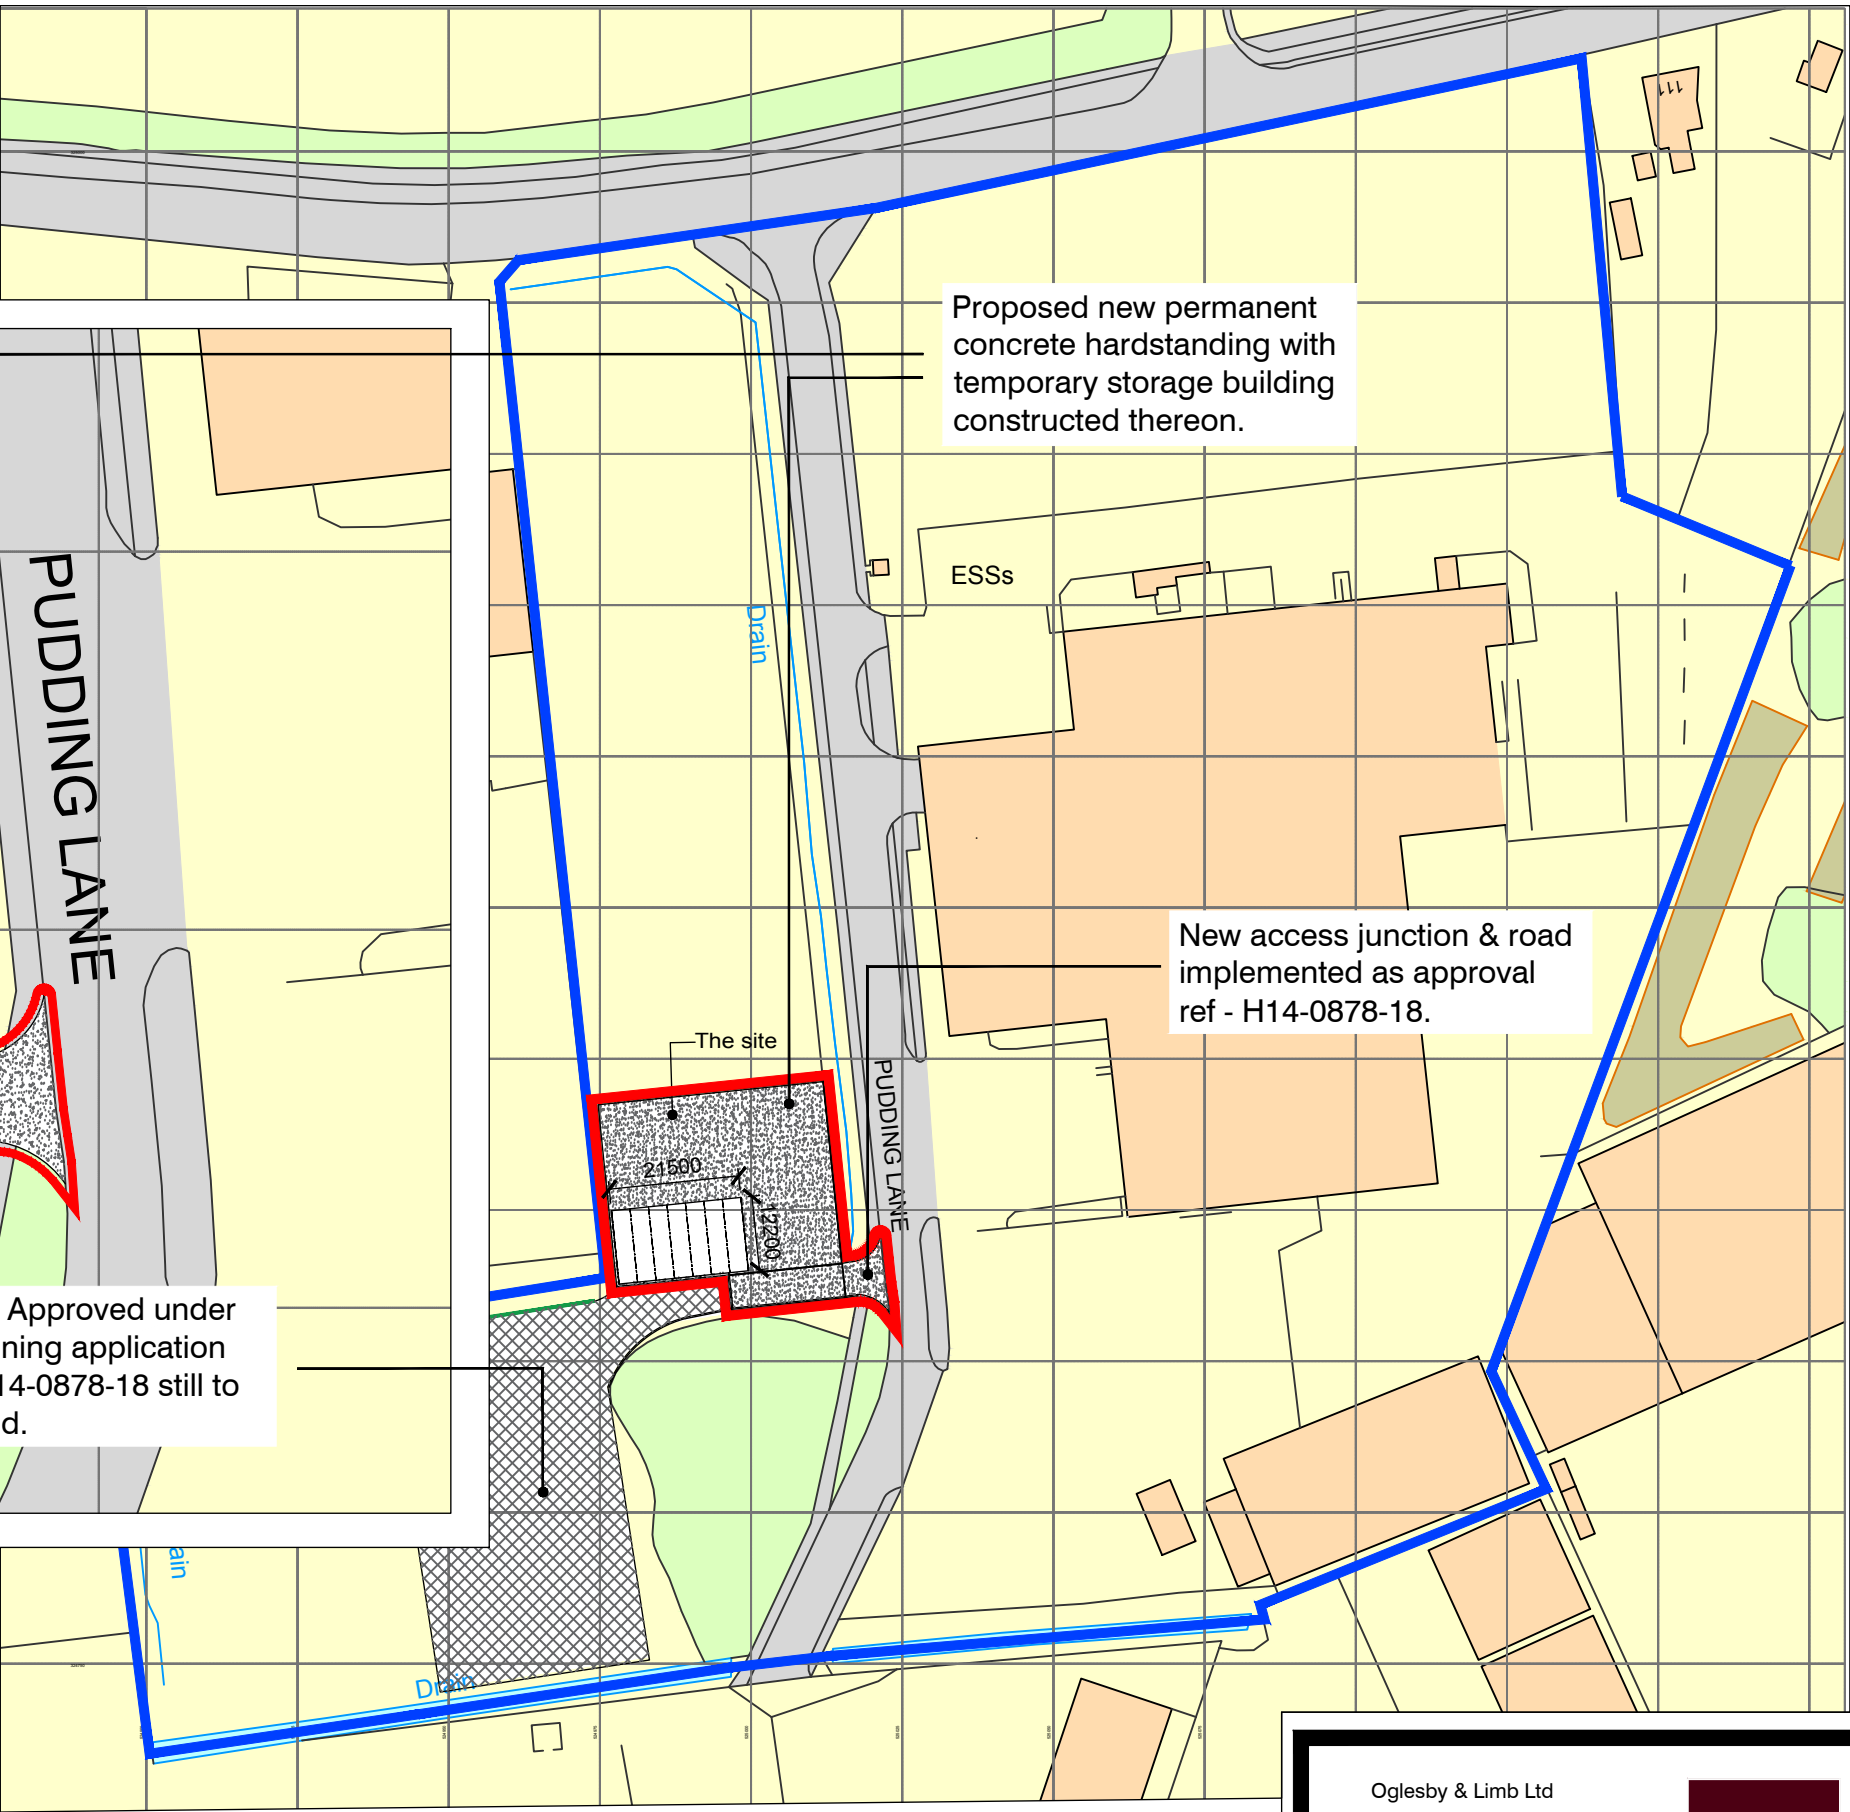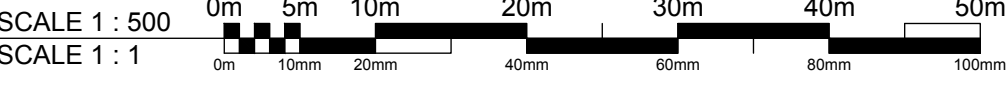

Client:

J O Sims Ltd

Project: **Proposed temporary storage structure at Pudding Lane, Pinchbeck Spalding, Lincolnshire PE11 3TJ**

Drawing No.: **A1347E-10**

Rev: **-**

Date: **April 2019**

Scale: **As Shown @ A3**

Drawn by: **RDL**

Checked by: **AJO**

DO NOT SCALE THIS DRAWING. THE CONTRACTOR IS DEEMED TO HAVE CHECKED ALL DIMENSIONS ON SITE AND REPORT ANY DISCREPANCIES TO OGLESBY & LIMB LTD. THE CONTENTS OF THIS DRAWING ARE COVERED BY COPYRIGHT AND REMAIN THE PROPERTY OF OGLESBY & LIMB LTD. WRITTEN APPROVAL MUST BE OBTAINED FROM OGLESBY & LIMB LTD PRIOR TO DUPLICATION OR REPRODUCTION OF THIS DRAWING OR ITS CONTENTS. ANY DIMENSIONS NOT SHOWN ARE TO BE CHECKED AND AGREED WITH OGLESBY & LIMB LTD.

Drawing Title:

Site Location & Block Plan as proposed. (Though works already implemented)

PLANNING APPLICATION ISSUE

Oglesby & Limb Ltd
Chartered Architect

Suite 1 Market Chambers
12 Market Place, Spalding
PE11 1SL

T: 01775 761196

e-mail: design@o-ltd.co.uk

O&L