

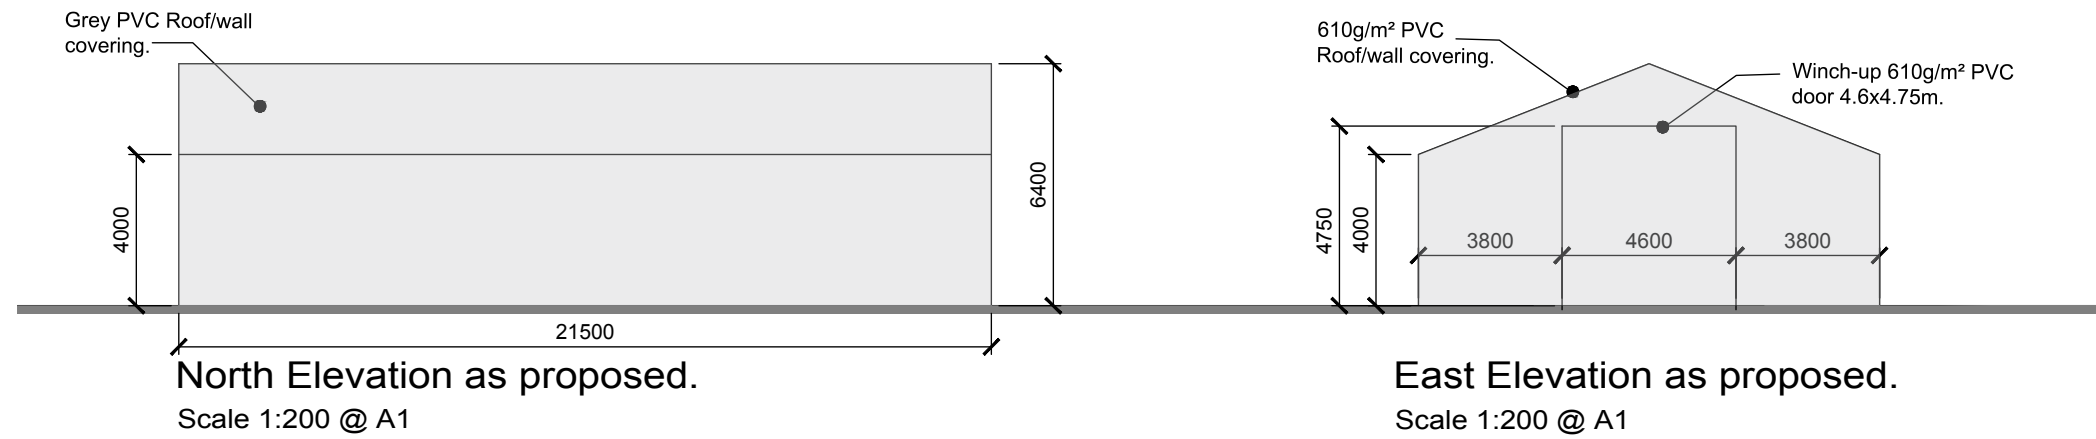


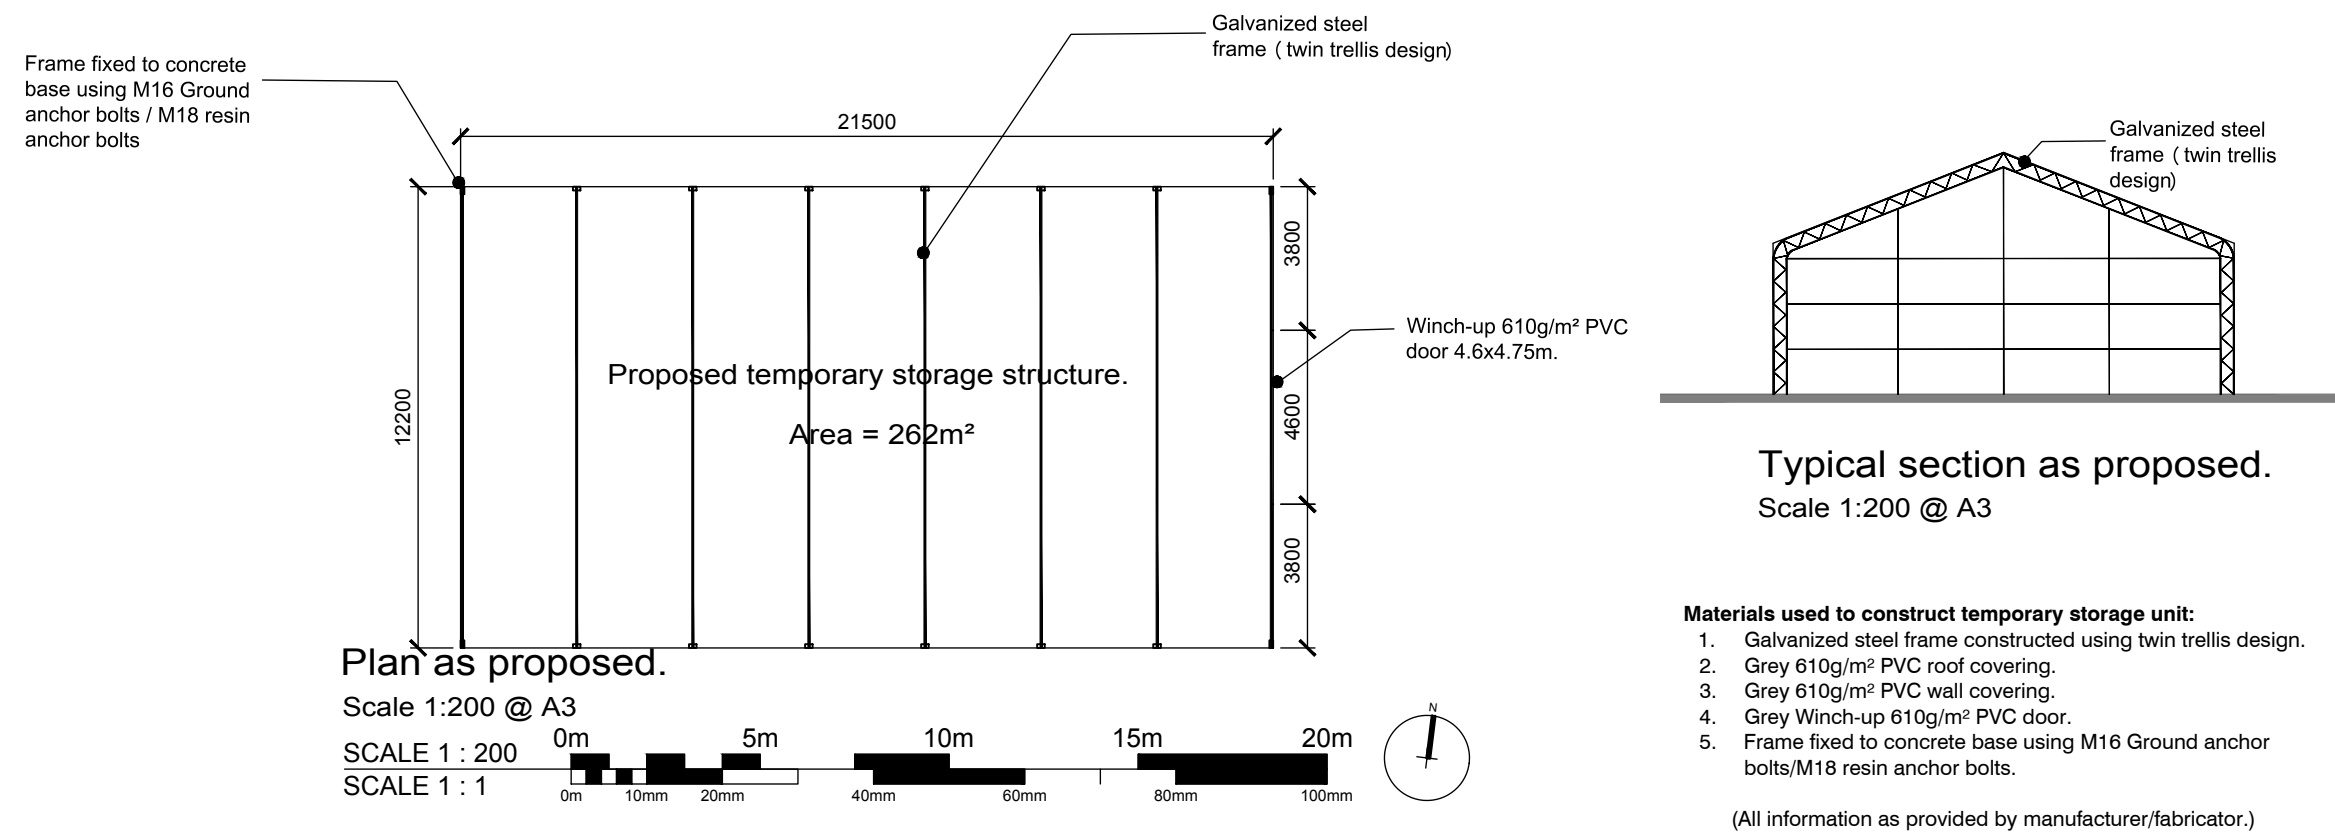

Note that details of proposed temporary building are identical to those for which approval was granted in November 2018 under SHDC ref - H14-1066-18. Photos below show the building constructed under H14-1066-18 but will be identical for the new temporary store now applied for.

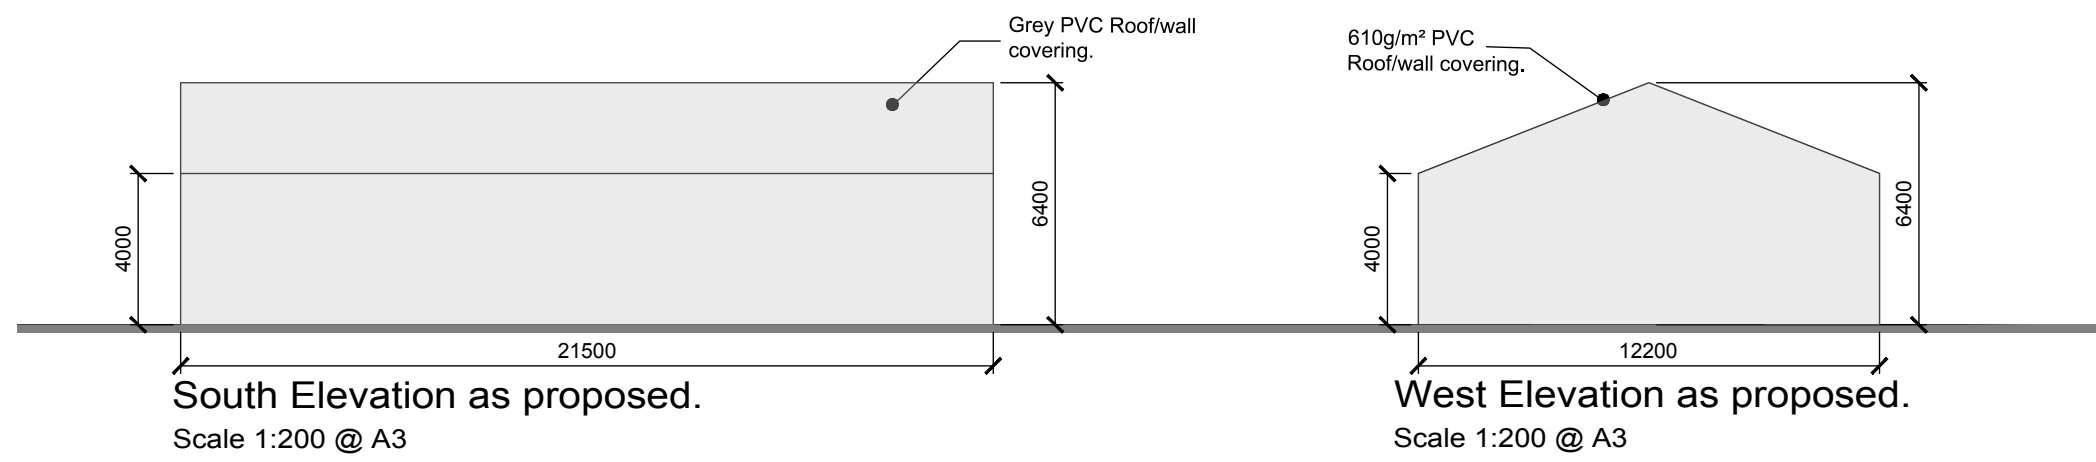

- Materials used to construct temporary storage unit:**
1. Galvanized steel frame constructed using twin trellis design.
 2. Grey 610g/m² PVC roof covering.
 3. Grey 610g/m² PVC wall covering.
 4. Grey Winch-up 610g/m² PVC door.
 5. Frame fixed to concrete base using M16 Ground anchor bolts/M18 resin anchor bolts.

(All information as provided by manufacturer/fabricator.)

Client: J O Sims Ltd	Project: Proposed temporary storage structure at Pudding Lane, Pinchbeck Spalding, Lincolnshire PE11 3TJ		Date: April 2019	Scale: As Shown @ A3	Drawing Title: Plan, elevations and section as proposed. (Though works already implemented) PLANNING APPLICATION ISSUE
			Drawn by: RDL	Checked by: AJO	
	Drawing No.: A1347E- 11	Rev: -	DO NOT SCALE THIS DRAWING. THE CONTRACTOR IS DEEMED TO HAVE CHECKED ALL DIMENSIONS ON SITE AND REPORT ANY DISCREPANCIES TO OGLESBY & LIMB LTD. THE CONTENTS OF THIS DRAWING ARE COVERED BY COPYRIGHT AND REMAIN THE PROPERTY OF OGLESBY & LIMB LTD. WRITTEN APPROVAL MUST BE OBTAINED FROM OGLESBY & LIMB LTD PRIOR TO DUPLICATION OR REPRODUCTION OF THIS DRAWING OR ITS CONTENTS. ANY DIMENSIONS NOT SHOWN ARE TO BE CHECKED AND AGREED WITH OGLESBY & LIMB LTD.		

Oglesby & Limb Ltd
Chartered Architect

Suite 1 Market Chambers
12 Market Place, Spalding
PE11 1SL

T: 01775 761196

e-mail: design@o-l-ltd.co.uk