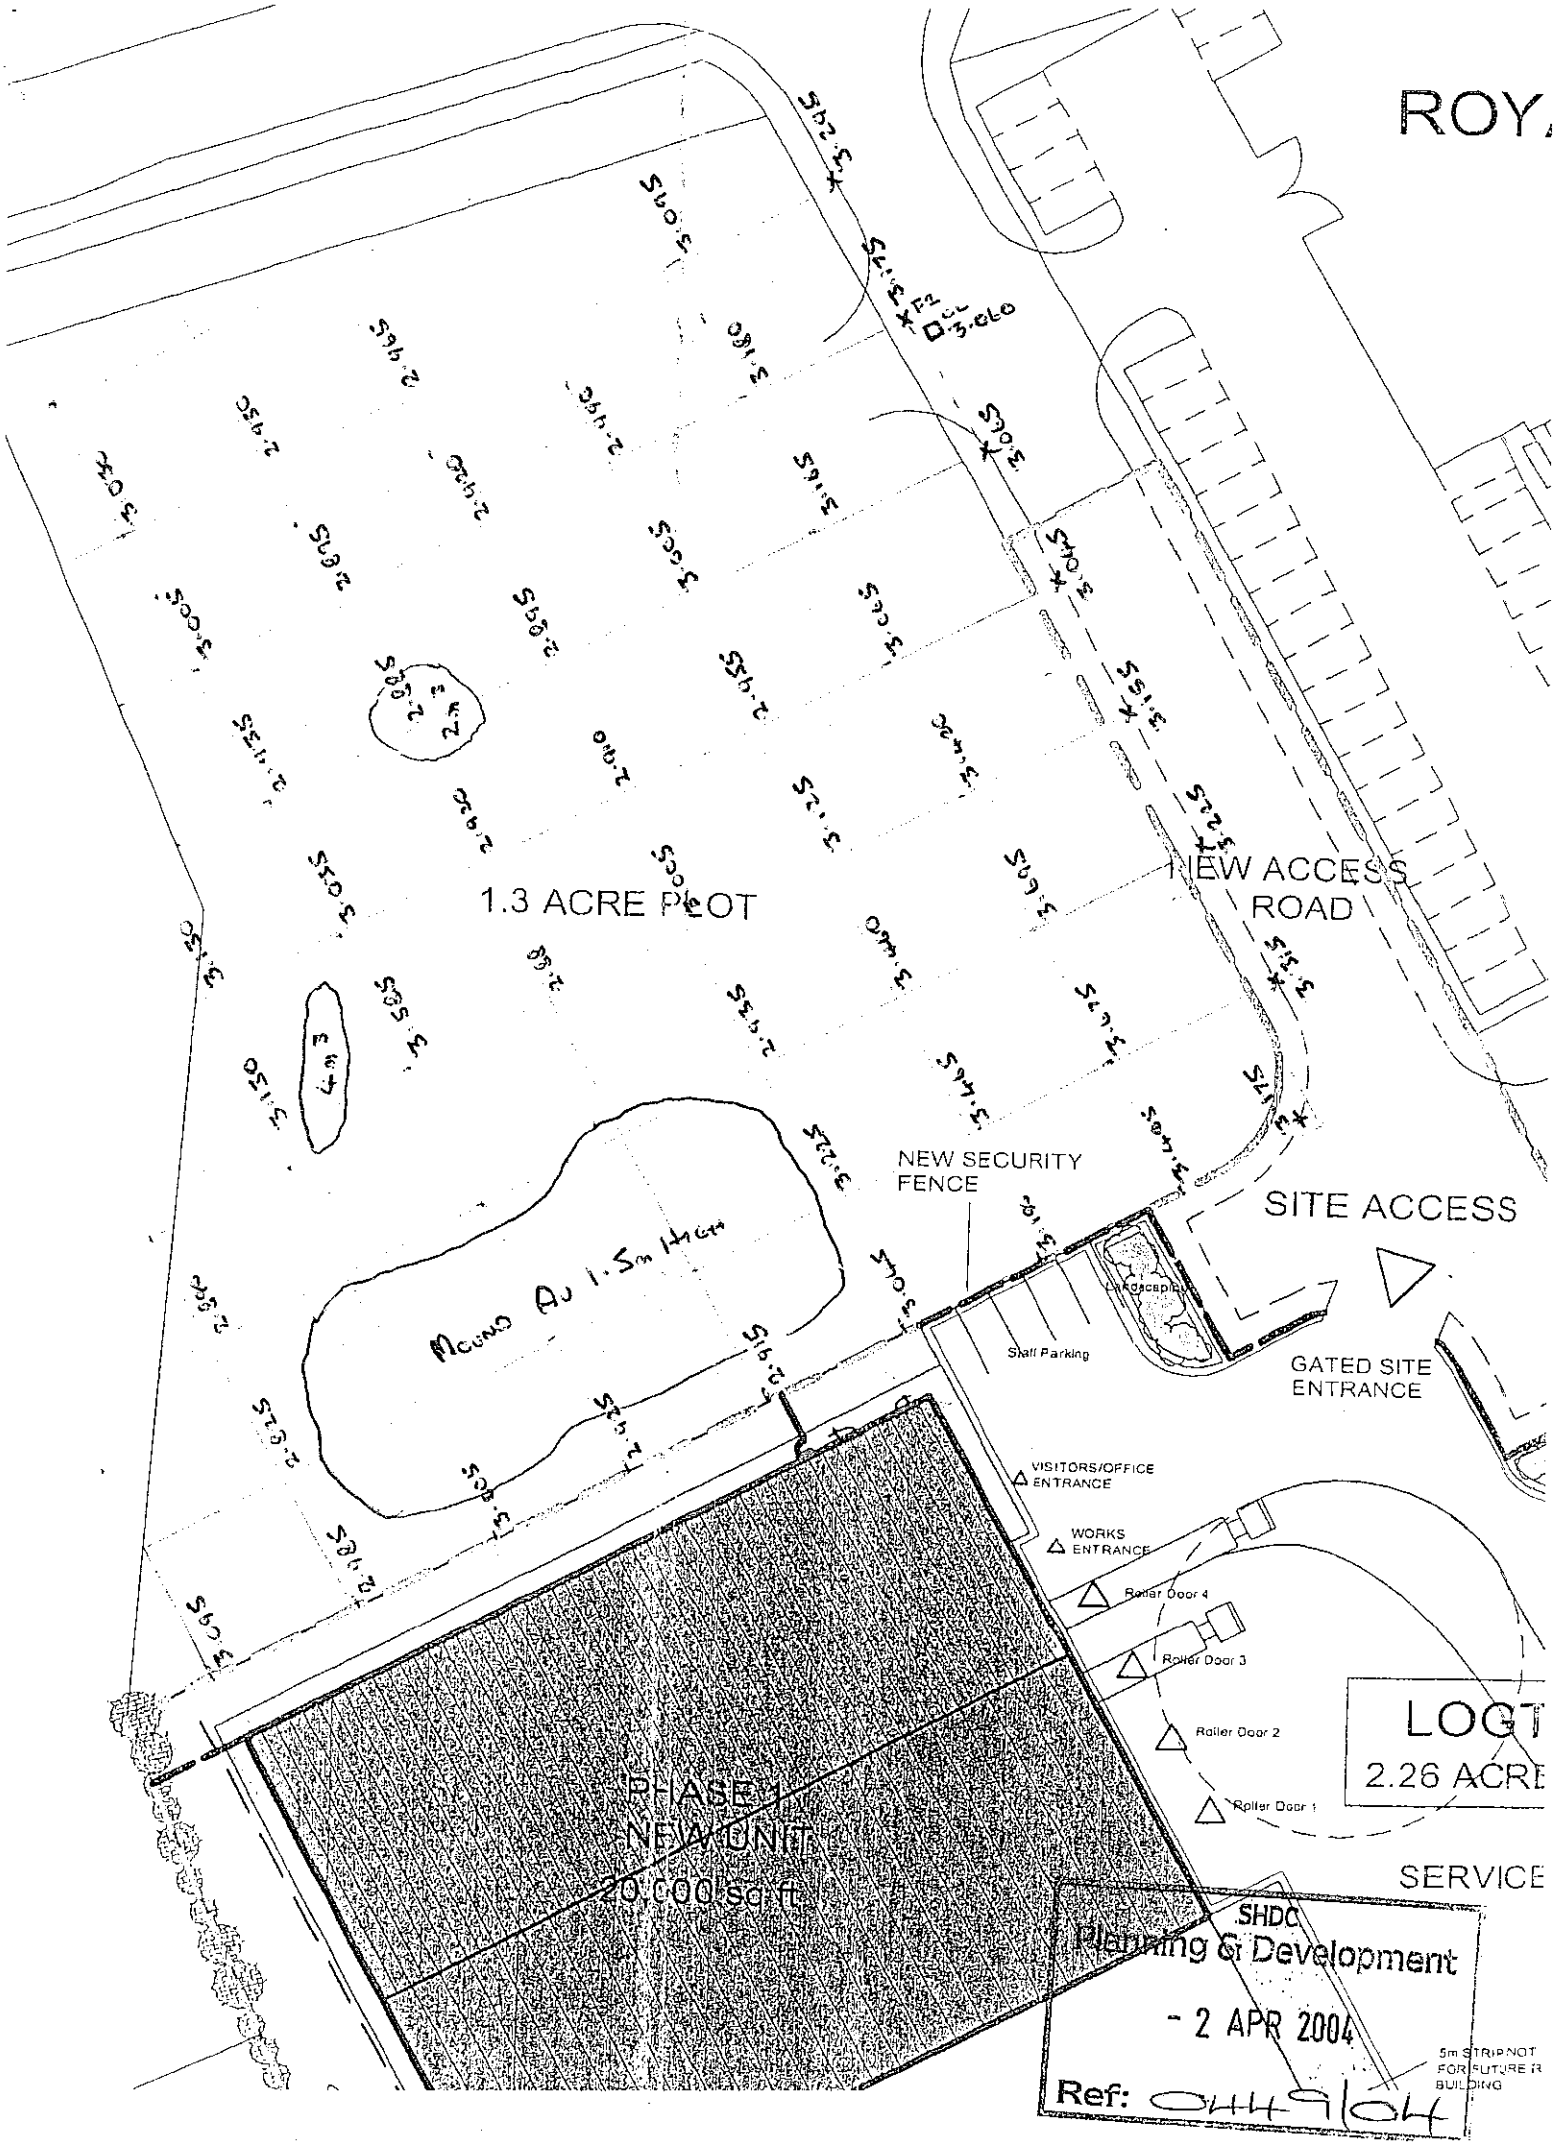

ROY
1.3 ACRE PLOT
NEW ACCESS ROAD
NEW SECURITY FENCE
SITE ACCESS
GATED SITE ENTRANCE
Staff Parking
VISITORS/OFFICE ENTRANCE
WORKS ENTRANCE
Roller Door 4
Roller Door 3
Roller Door 2
Roller Door 1
LOGT
2.26 ACRE
SERVICE
'PHASE 1'
NEW UNIT
20,000 sq ft
SHDC
Planning & Development
- 2 APR 2004
Ref: 04/1491/04
5m STRIP NOT FOR FUTURE R BUILDING