
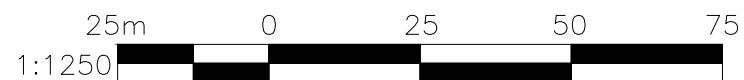
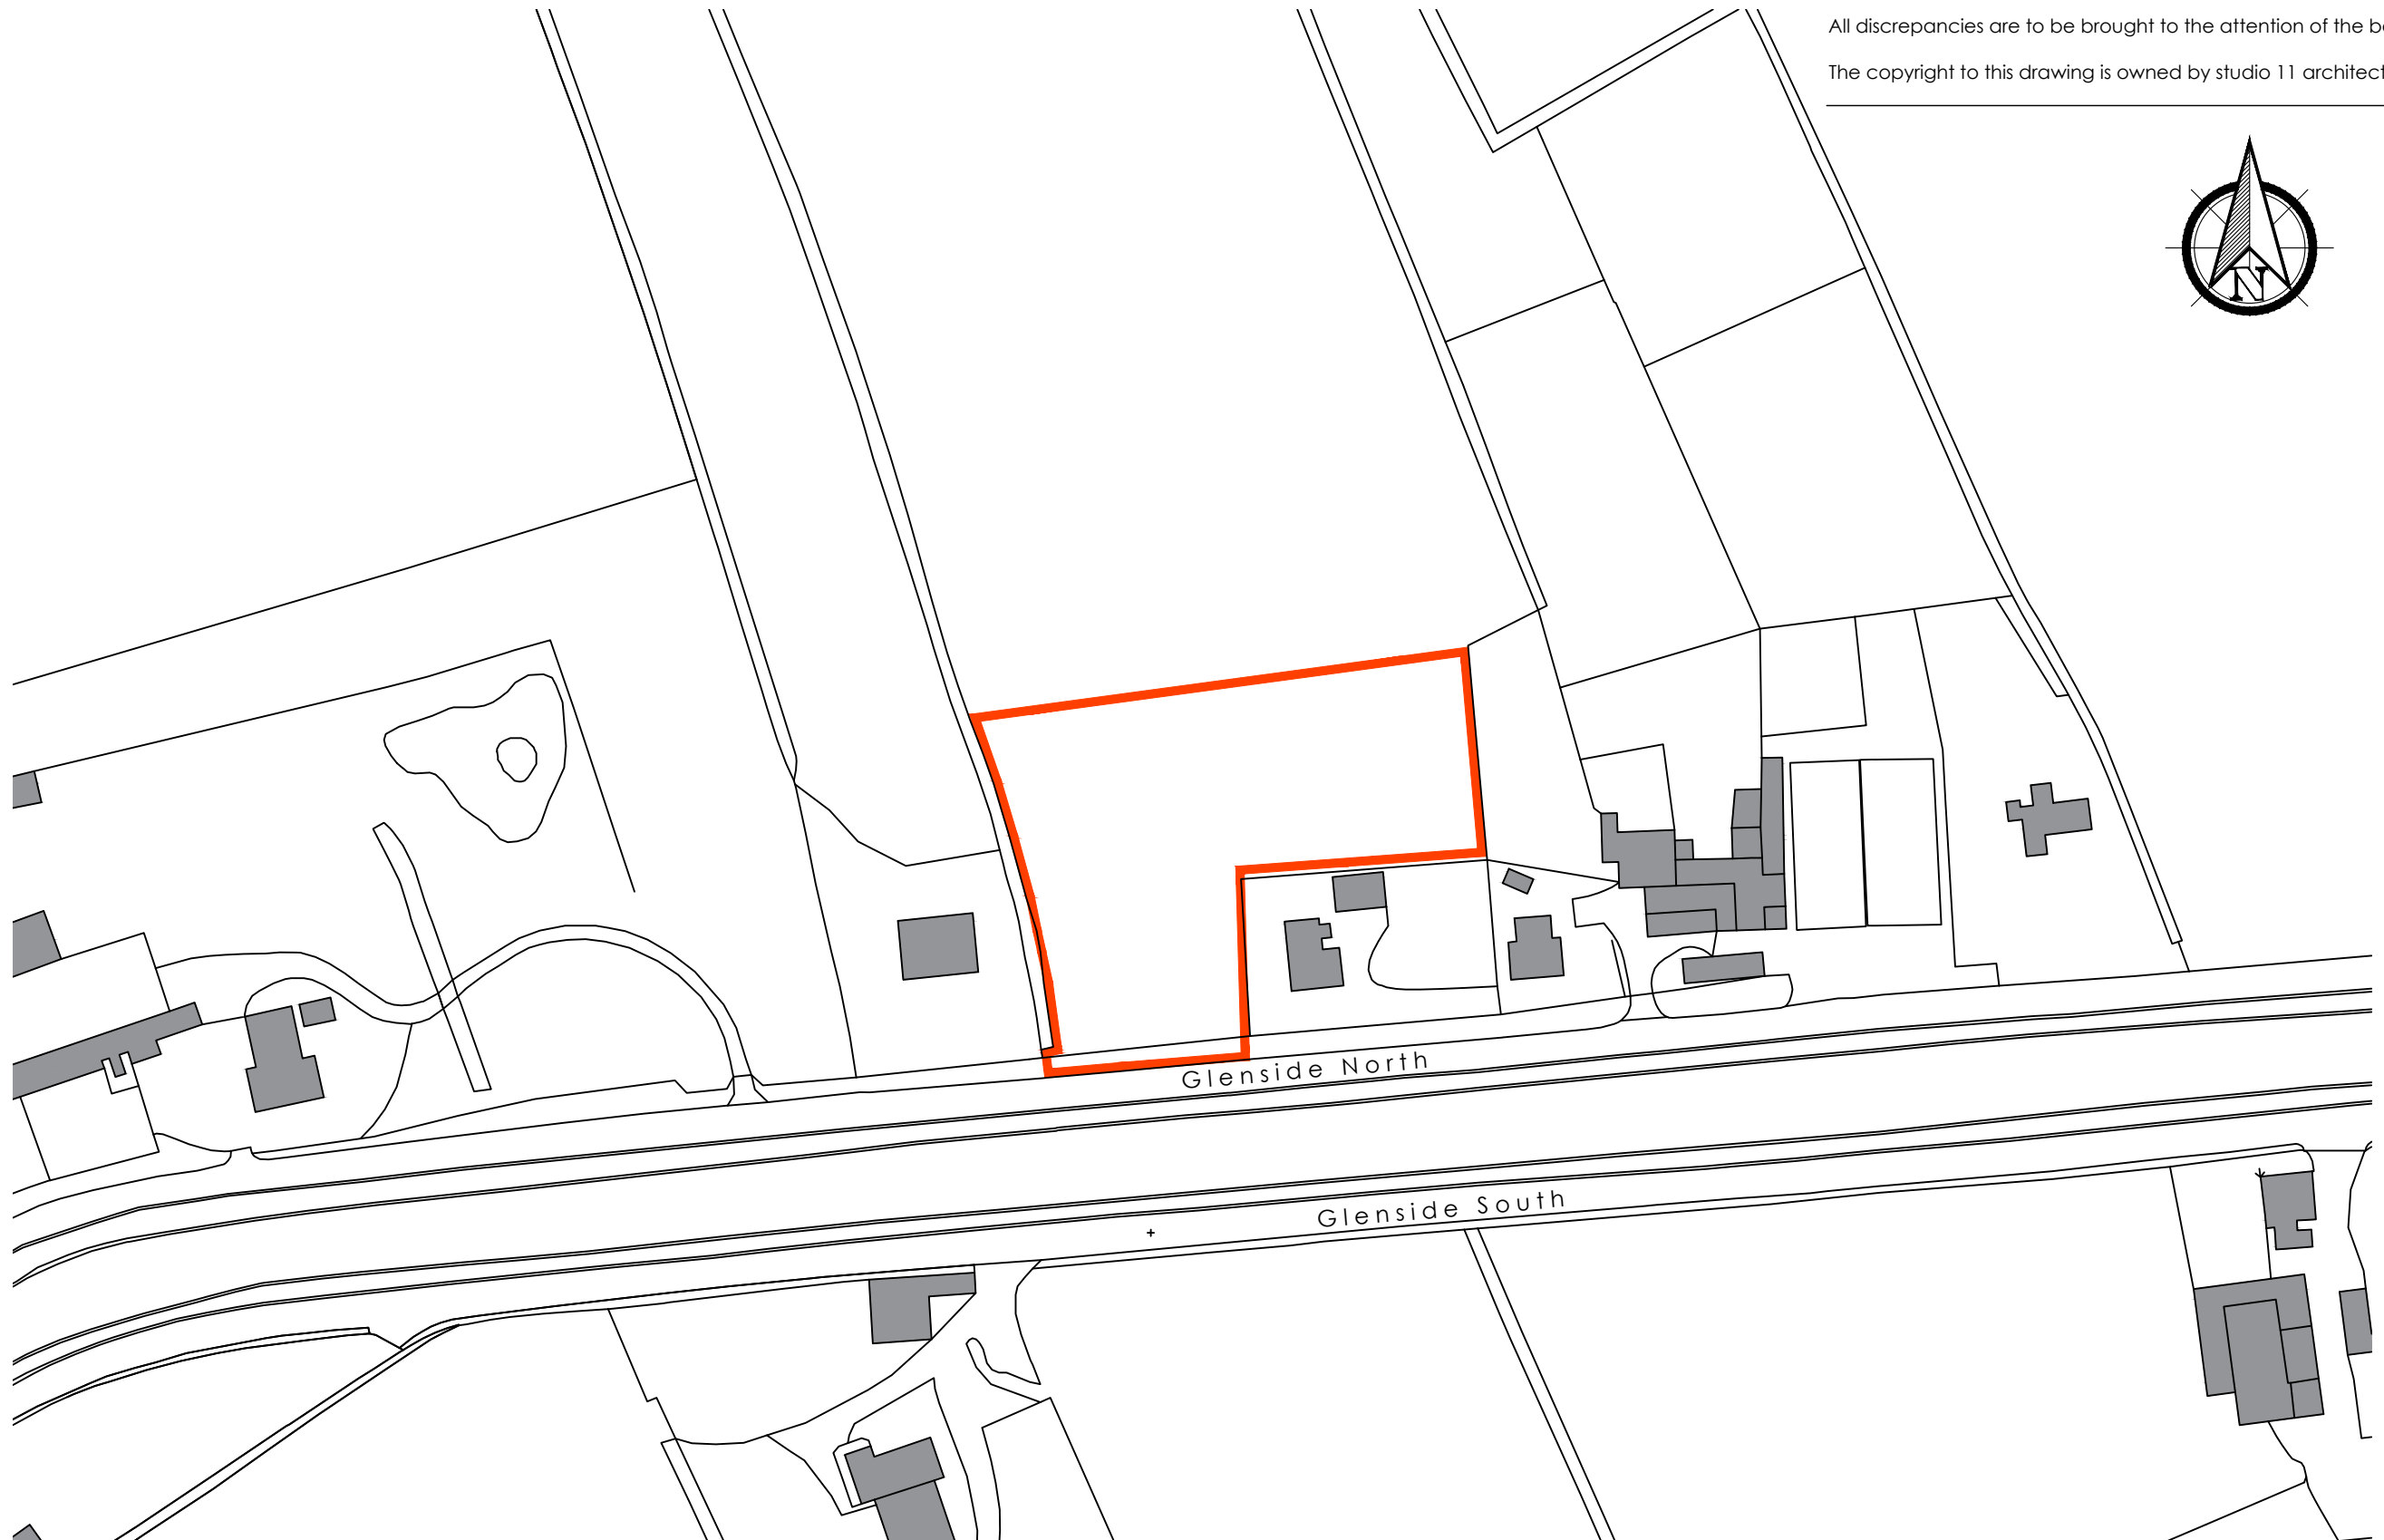


All discrepancies are to be brought to the attention of the below office.

The copyright to this drawing is owned by studio 11 architecture.

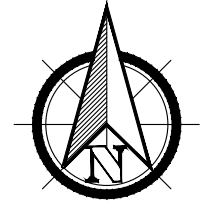

KING'S LYNN INNOVATION CENTRE,
INNOVATION DRIVE, KING'S LYNN,
PE30 5BY

T: 01553 970033
E: design@studio11architecture.co.uk
W: www.studio11architecture.co.uk

REVISION DATE DRAWN DESCRIPTION

CLIENT	Mr & Mrs M Thomas	DRAWN EG	PROJECT DESIGNER KB	PROJECT DIRECTOR KB
PROJECT	Proposed self-build home on land off Glenside North, West Pinchbeck	DATE 06.10.2021	SCALE 1:1250	PAPER SIZE A3
DRAWING	Location Plan	DRAWING NUMBER 542.PD.03		