

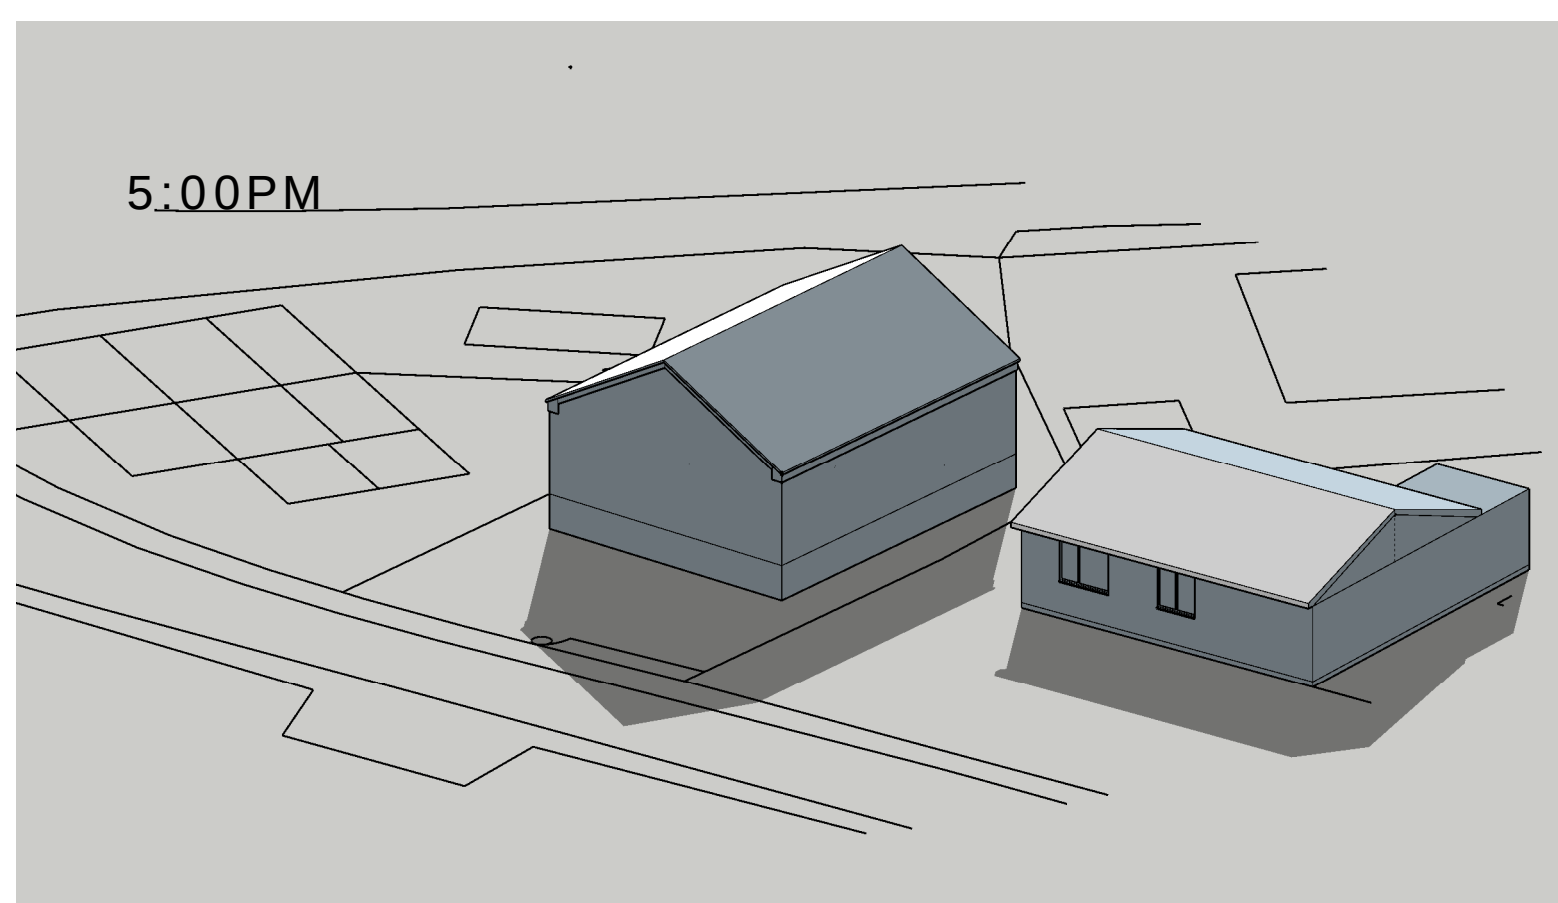
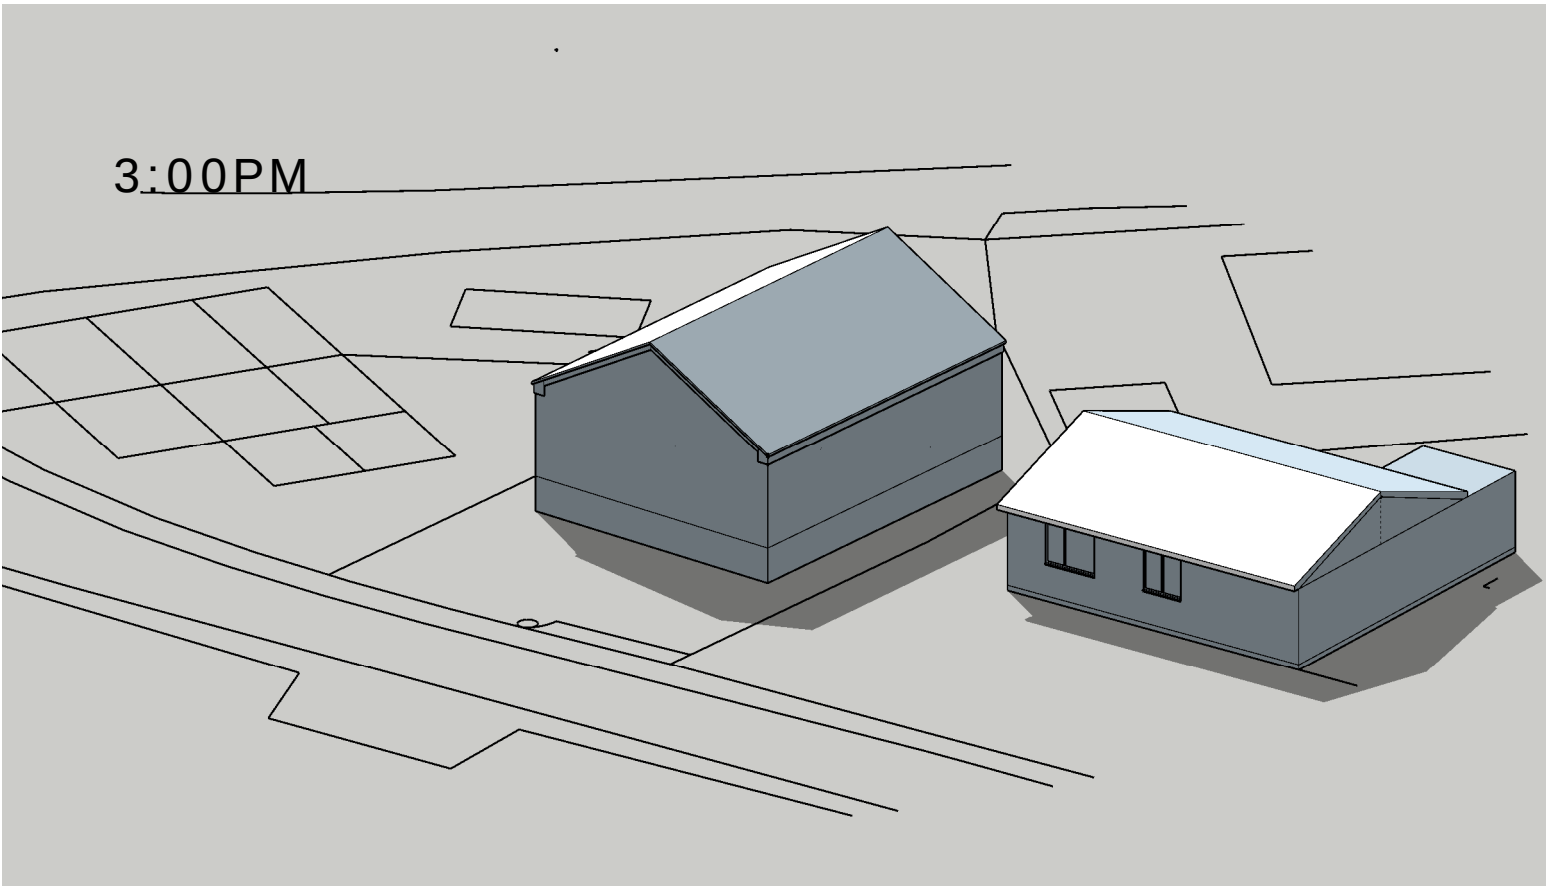
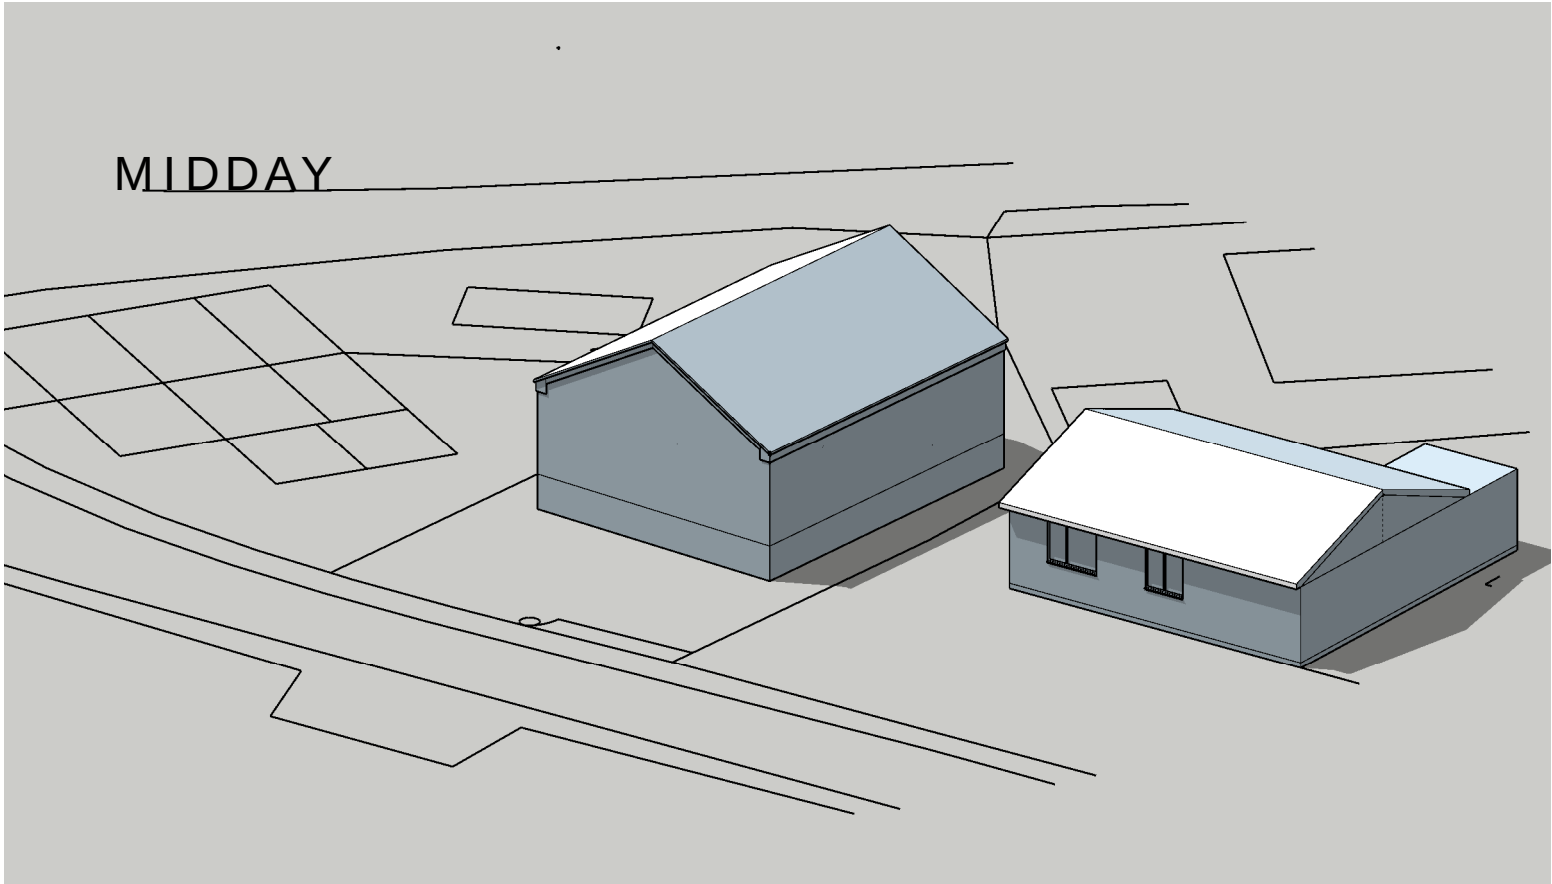
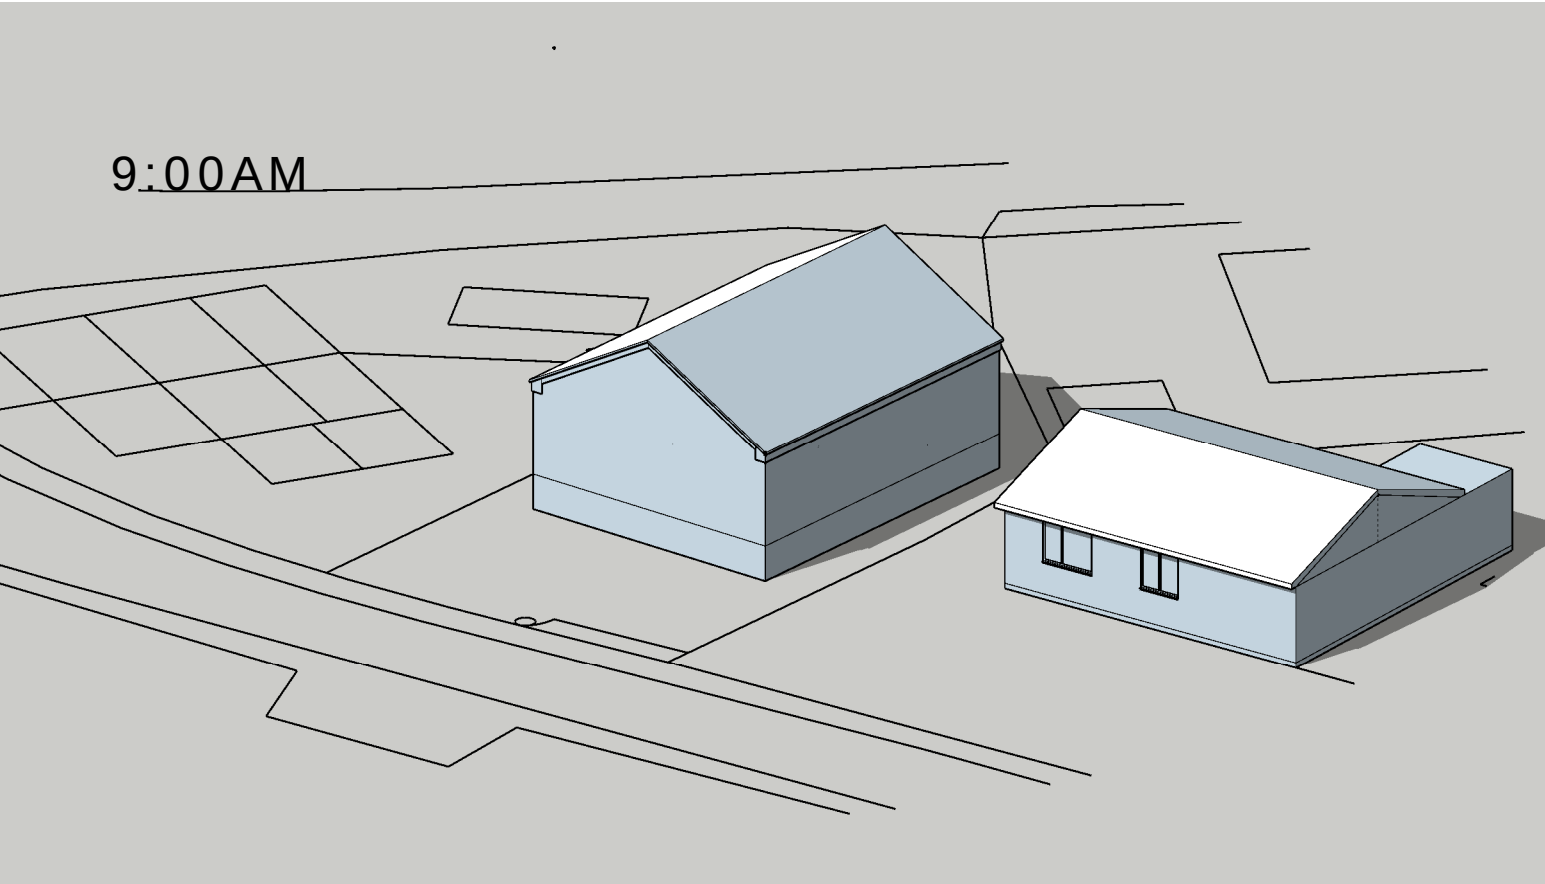


PROPOSED SHADOWS

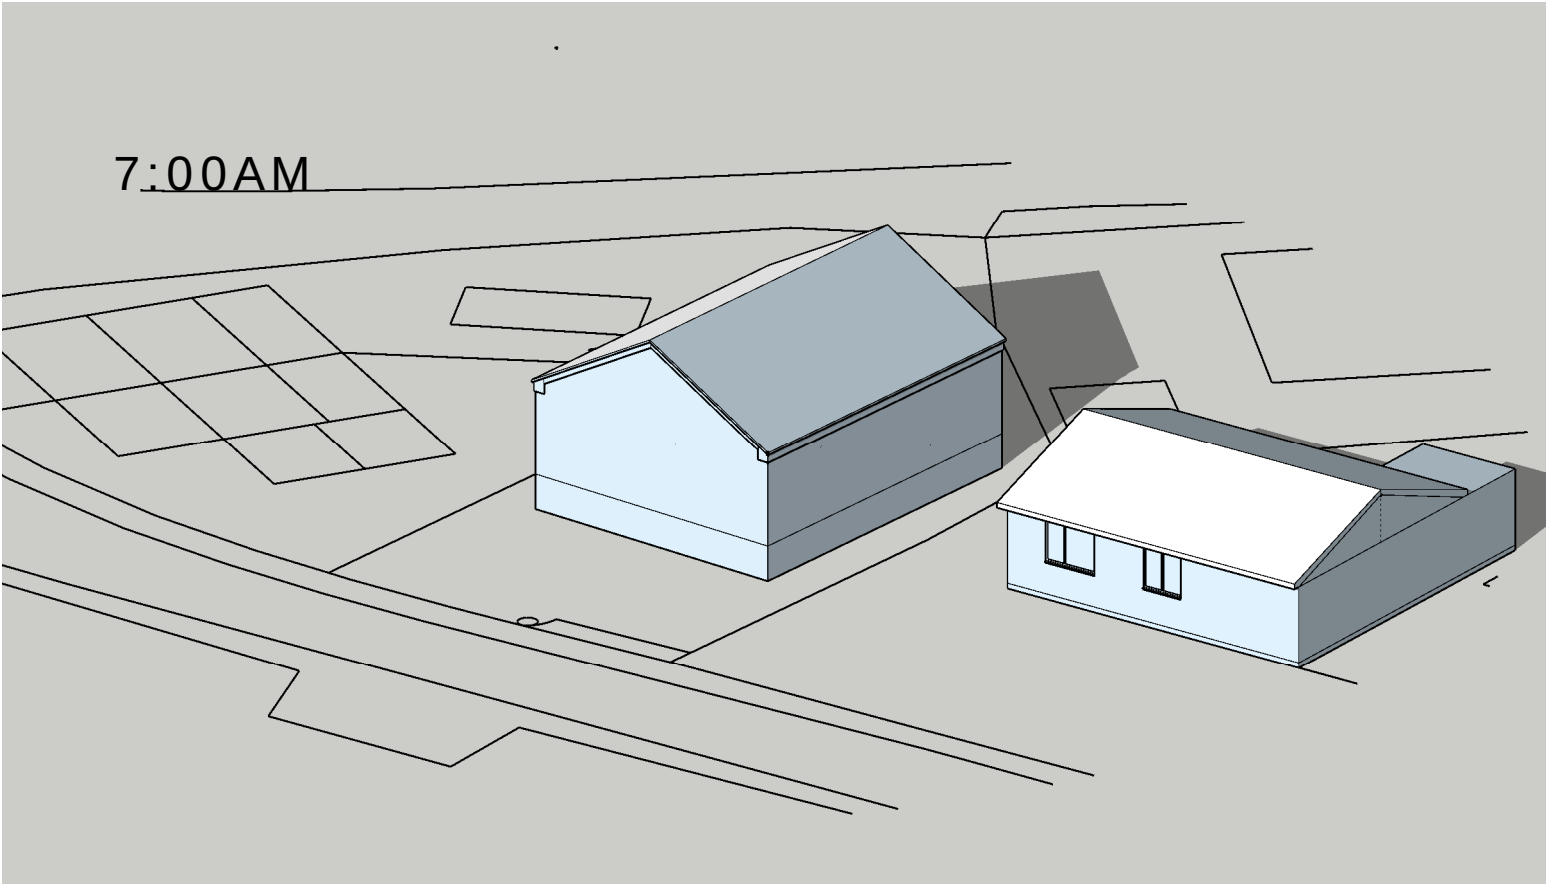

ALL SHADOWS SHOW ARE
CAST BY THE SUN DATED
21ST MARCH THROUGH THE
DAY AT THE TIMES SHOWN

ALL DIAGRAMMS AND
INFORMATION ARE IN
ACCORDANCE WITH BRE SITE
LAYOUT PLANNING FOR
DAYLIGHT AND SUNLIGHT

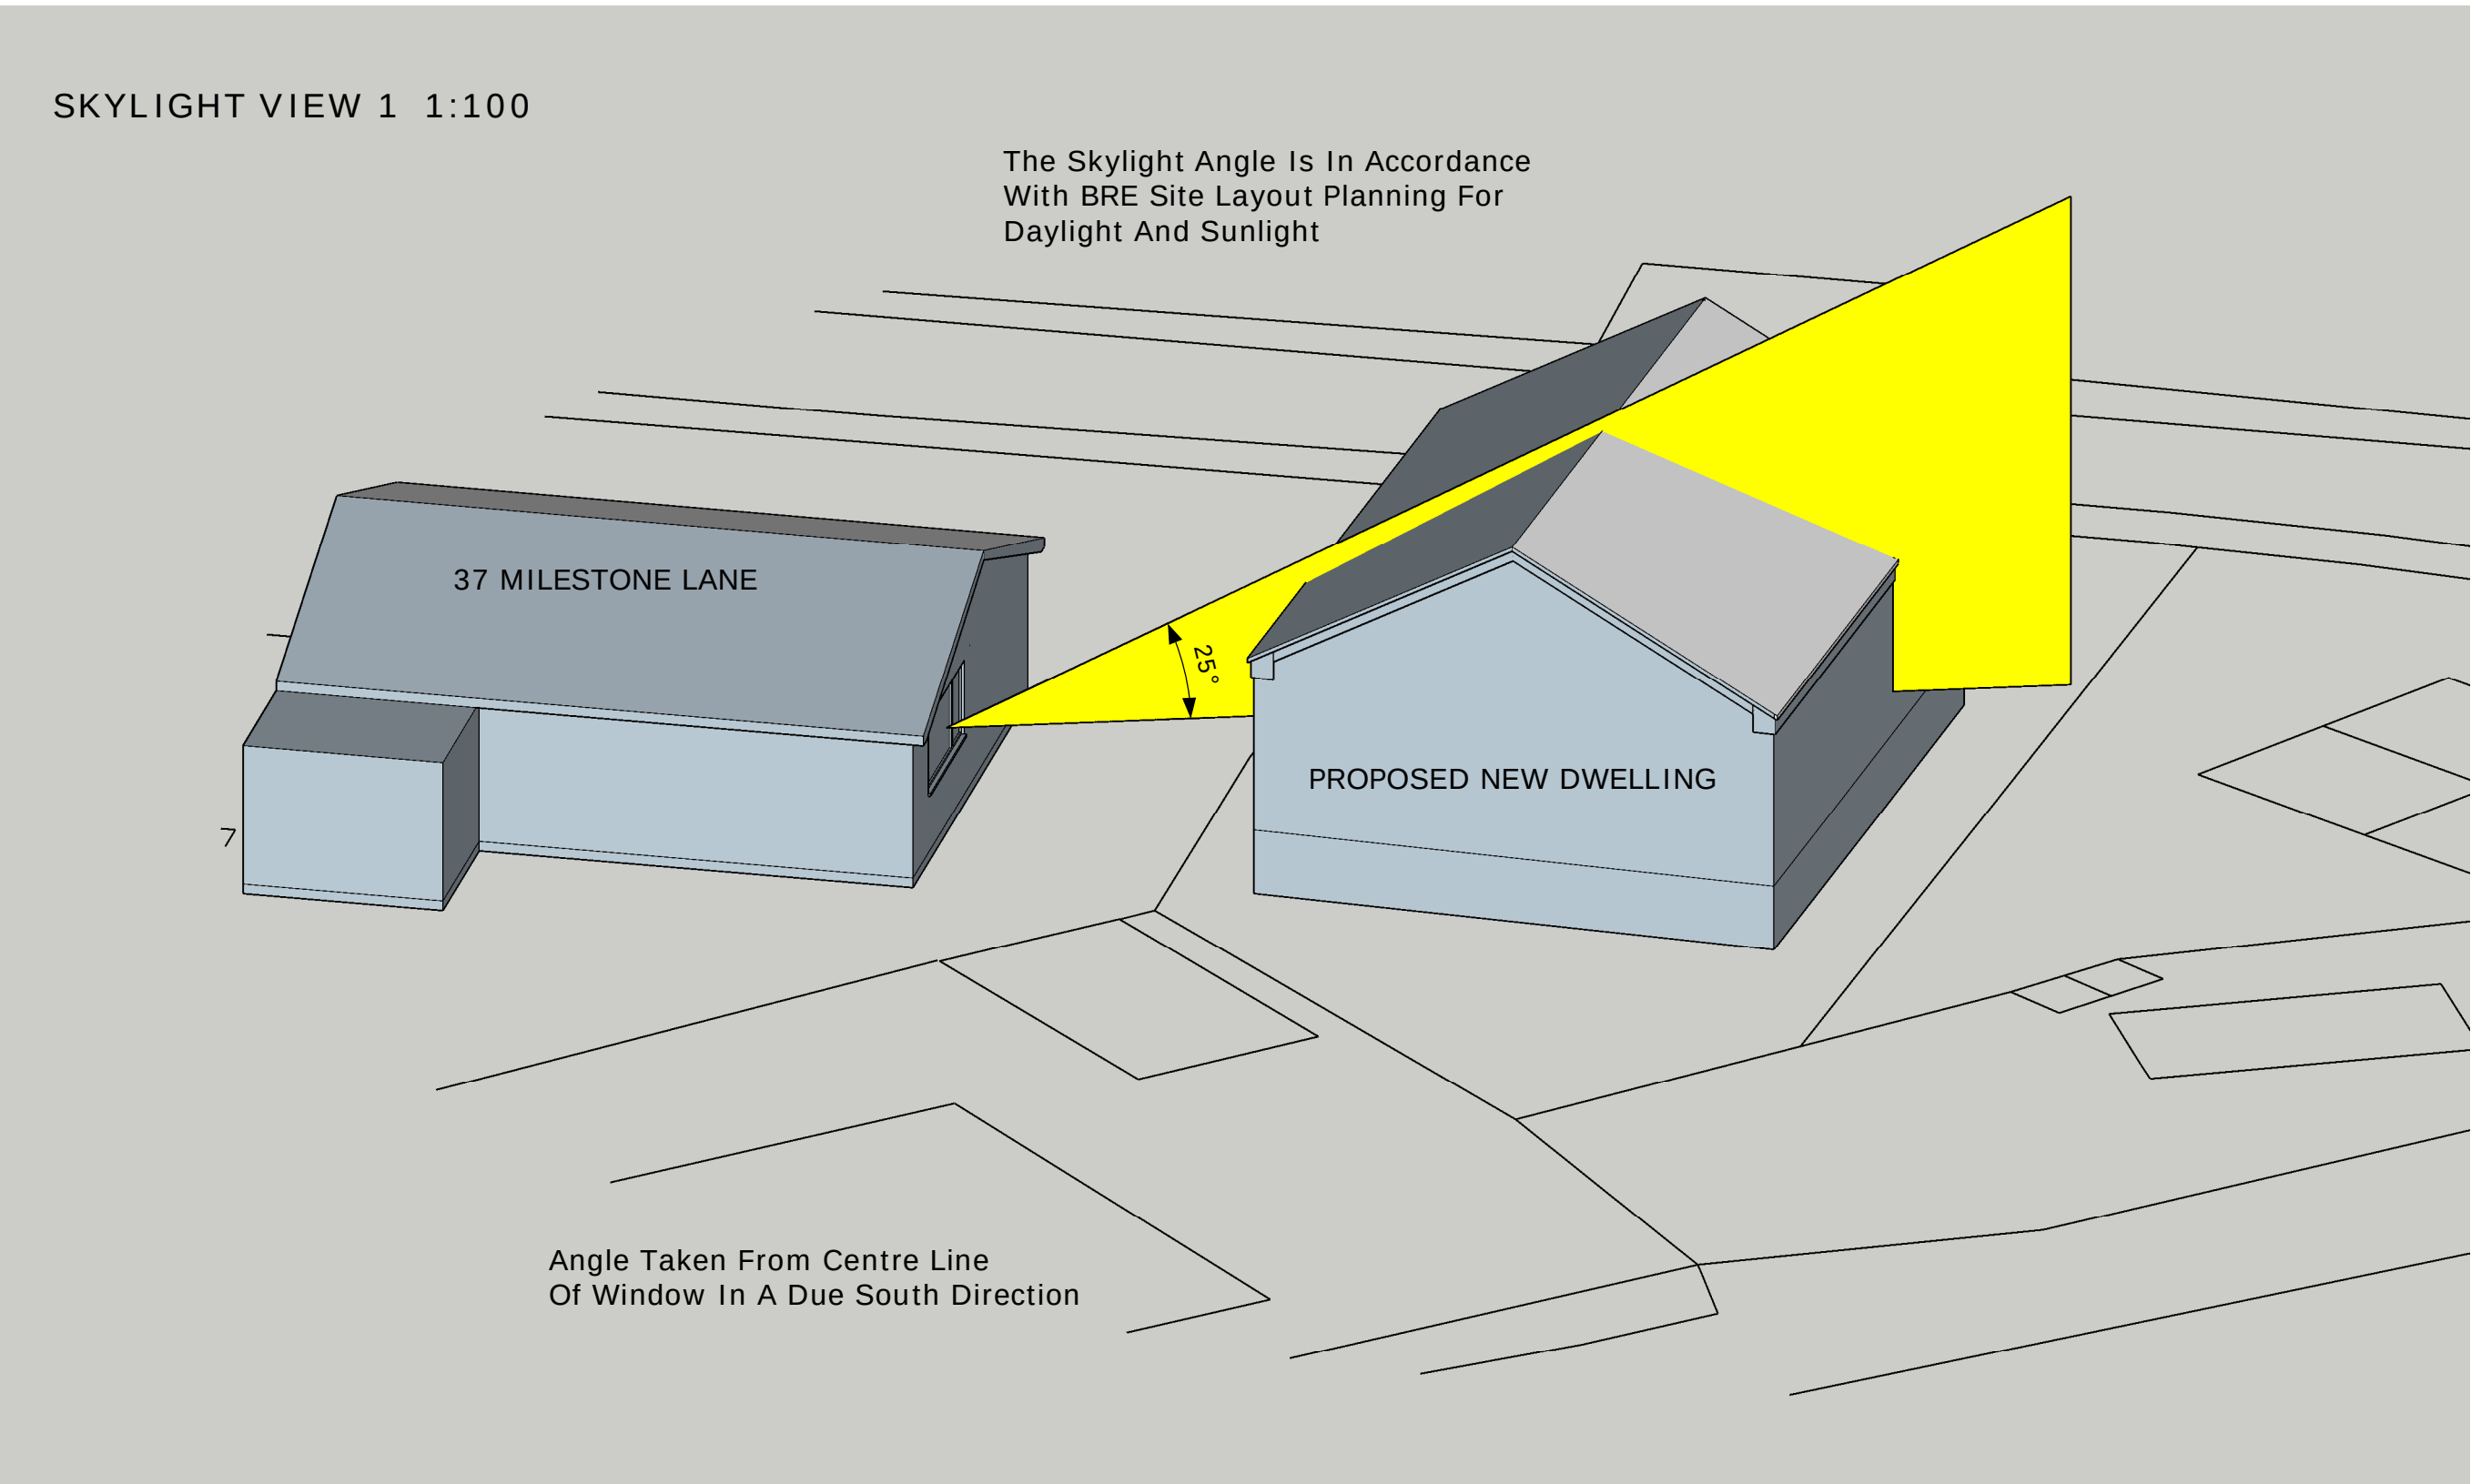

DO NOT SCALE FROM THIS DRAWING - IF IN DOUBT - ASK

G.R. MERCHANT LTD
Architectural & Planning Consultants
4 Wrights Meads • 12A Park Road • Holbeach
Spalding • Lincolnshire • PE12 7EE
Tel: 01406 490060
e-mail: gr.merchant@btconnect.com



CLIENT
PN HOLDINGS LTD

PROJECT
RESIDENTIAL DEVELOPMENT
Adj 47 MILESTONE LANE
MARRIOTS GATE
PINCHBECK
LINCS.
PE12 3XR

DRAWING TITLE
SUNLIGHT AND DAYLIGHT PLANS

SCALE 1:200 & 1:100	DATE APR 2022
PROJECT No. 4014-22	REVISION
DRAWING No. 04	ORIGINAL SHEET SIZE A1