
DETAILS ON THIS DRAWING ARE COPYRIGHT OF SIDEBOTTOM RICHARDSON CHENG LIMITED.THIS IS A CONFIDENTIAL DOCUMENT AND MUST NOT BE COPIED, USED OR DIVULGED IN ANY WAY WITHOUT PRIOR WRITTEN CONSENT

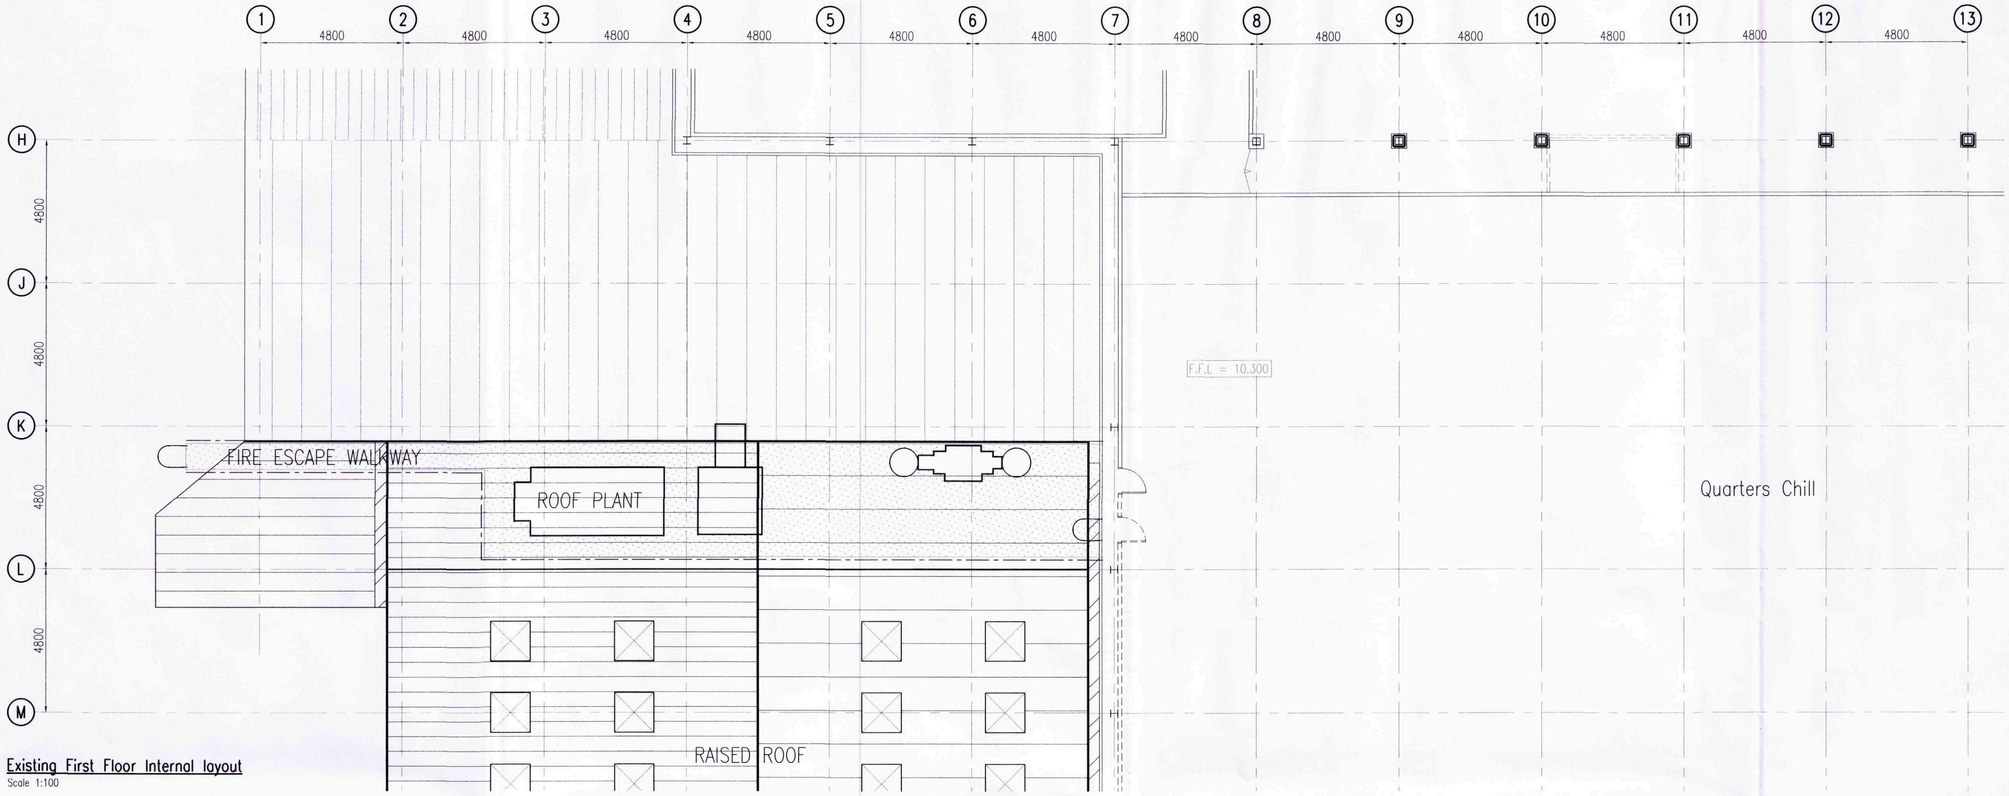



Existing First Floor Internal layout
Scale 1:100

PLEASE DO NOT SCALE FROM THIS DRAWING

Please Refer To The Following SRC Drawings For Additional Information;

17711/10	–	Location Plan
17711/11	–	Existing Site Layout
17711/12	–	Existing Roof Arrangement
17711/13	–	Existing First Floor Internal Layout
17711/14	–	Proposed First Floor Internal Layout
17711/16	–	Proposed Roof Arrangement
17711/17	–	Existing & Proposed, Sections & Elevations

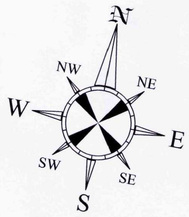

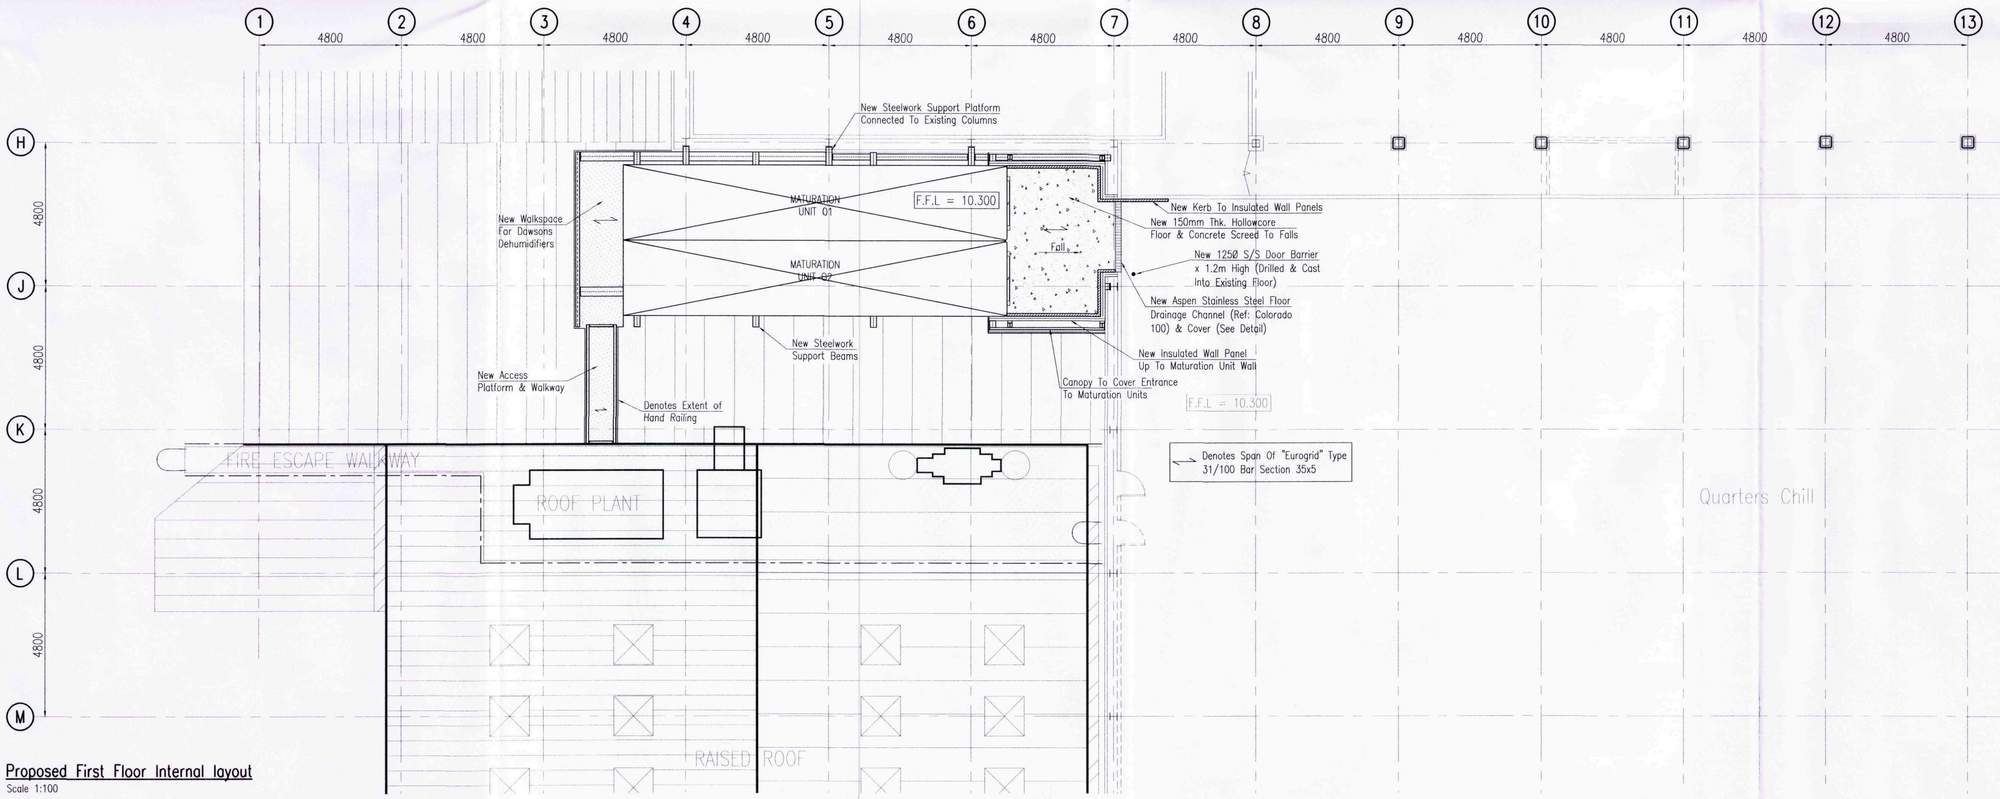

Proposed First Floor Internal layout
Scale 1:100

SHDC
Planning & Development
14 JUN 2011
Ref: 0451-11

Rev	Date	Remarks

Status: FOR PLANNING

SRC SIDEBOTTOM RICHARDSON CHENG LTD
CONSULTING STRUCTURAL AND CIVIL ENGINEERS
15 High Street, Spalding, Lincs. PE11 1TW
Tel: 01775 712660
Fax: 01775 712635
www.srcltd.com

Project
Dry Cured Beef Project
At Woodhead Bros.
Meat Processing Plant
Wardentree Lane, Spalding

Title
Existing & Proposed Localised
First Floor Internal Layout

Date	June 2011	Scale	1:100 @A1
Drawn	AS	Checked	SRC
Design		File Name	17711-15

DRG No. 17711/15 Rev -

DETAILS ON THIS DRAWING ARE COPYRIGHT OF SIDEBOTTOM RICHARDSON CHENG LIMITED.THIS IS A CONFIDENTIAL DOCUMENT AND MUST NOT BE COPIED, USED OR DIVULGED IN ANY WAY WITHOUT PRIOR WRITTEN CONSENT