

DETAILS ON THIS DRAWING ARE COPYRIGHT OF SIDEBOTTOM RICHARDSON CHENG LIMITED.THIS IS A CONFIDENTIAL DOCUMENT AND MUST NOT BE COPIED, USED OR DIVULGED IN ANY WAY WITHOUT PRIOR WRITTEN CONSENT

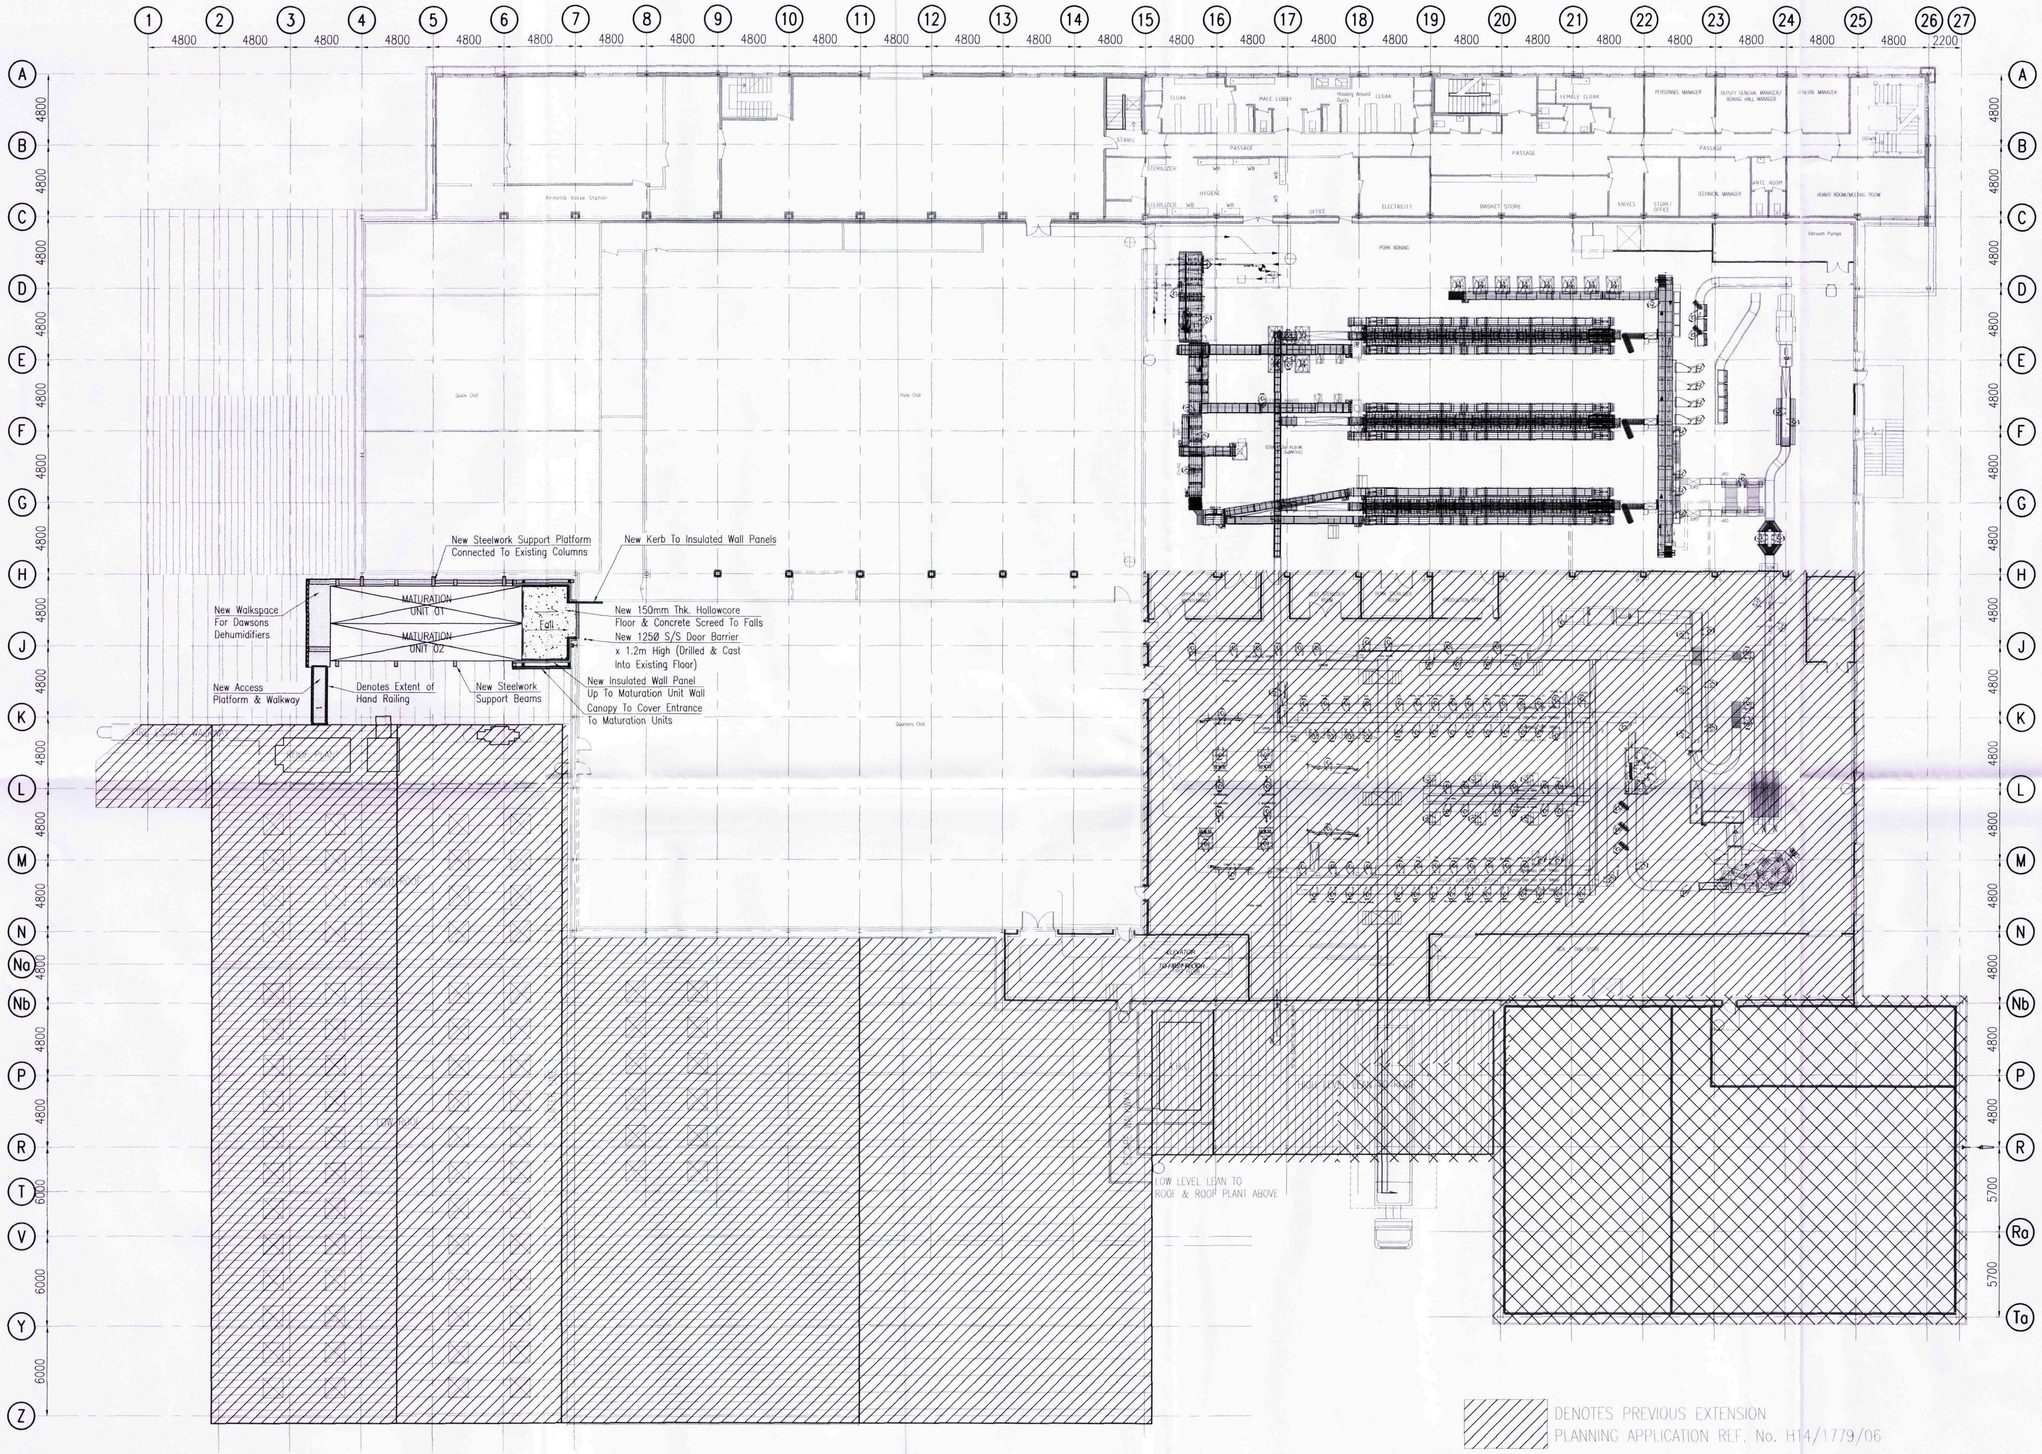

PLEASE DO NOT SCALE FROM THIS DRAWING

Please Refer To The Following SRC Drawings For Additional Information;

17711/10	–	Location Plan
17711/11	–	Existing Site Layout
17711/12	–	Existing Roof Arrangement
17711/13	–	Existing First Floor Internal Layout
17711/15	–	Existing & Proposed Localised First Floor Internal Layout
17711/16	–	Proposed Roof Arrangement
17711/17	–	Existing & Proposed, Sections & Elevations

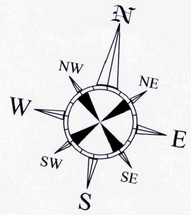

SHDC
Planning & Development
14 JUN 2011
Ref: 0451-11

Rev	Date	Remarks

Status: FOR PLANNING

SRC SIDEBOTTOM RICHARDSON CHENG LTD
CONSULTING STRUCTURAL AND CIVIL ENGINEERS
15 High Street, Spalding, Lincs. PE11 1TW
Tel: 01775 712660
Fax: 01775 712635
www.srcltd.com

Project: Dry Cured Beef Project At Woodhead Bros. Meat Processing Plant Wardentree Lane, Spalding

Title: Proposed First Floor Internal Layout

Date	June 2011	Scale	1:200 @A1
Drawn	AS	Checked	SRC
Design		File Name	17711-14

DRG No. 17711/14 Rev -

DETAILS ON THIS DRAWING ARE COPYRIGHT OF SIDEBOTTOM RICHARDSON CHENG LIMITED.THIS IS A CONFIDENTIAL DOCUMENT AND MUST NOT BE COPIED, USED OR DIVULGED IN ANY WAY WITHOUT PRIOR WRITTEN CONSENT