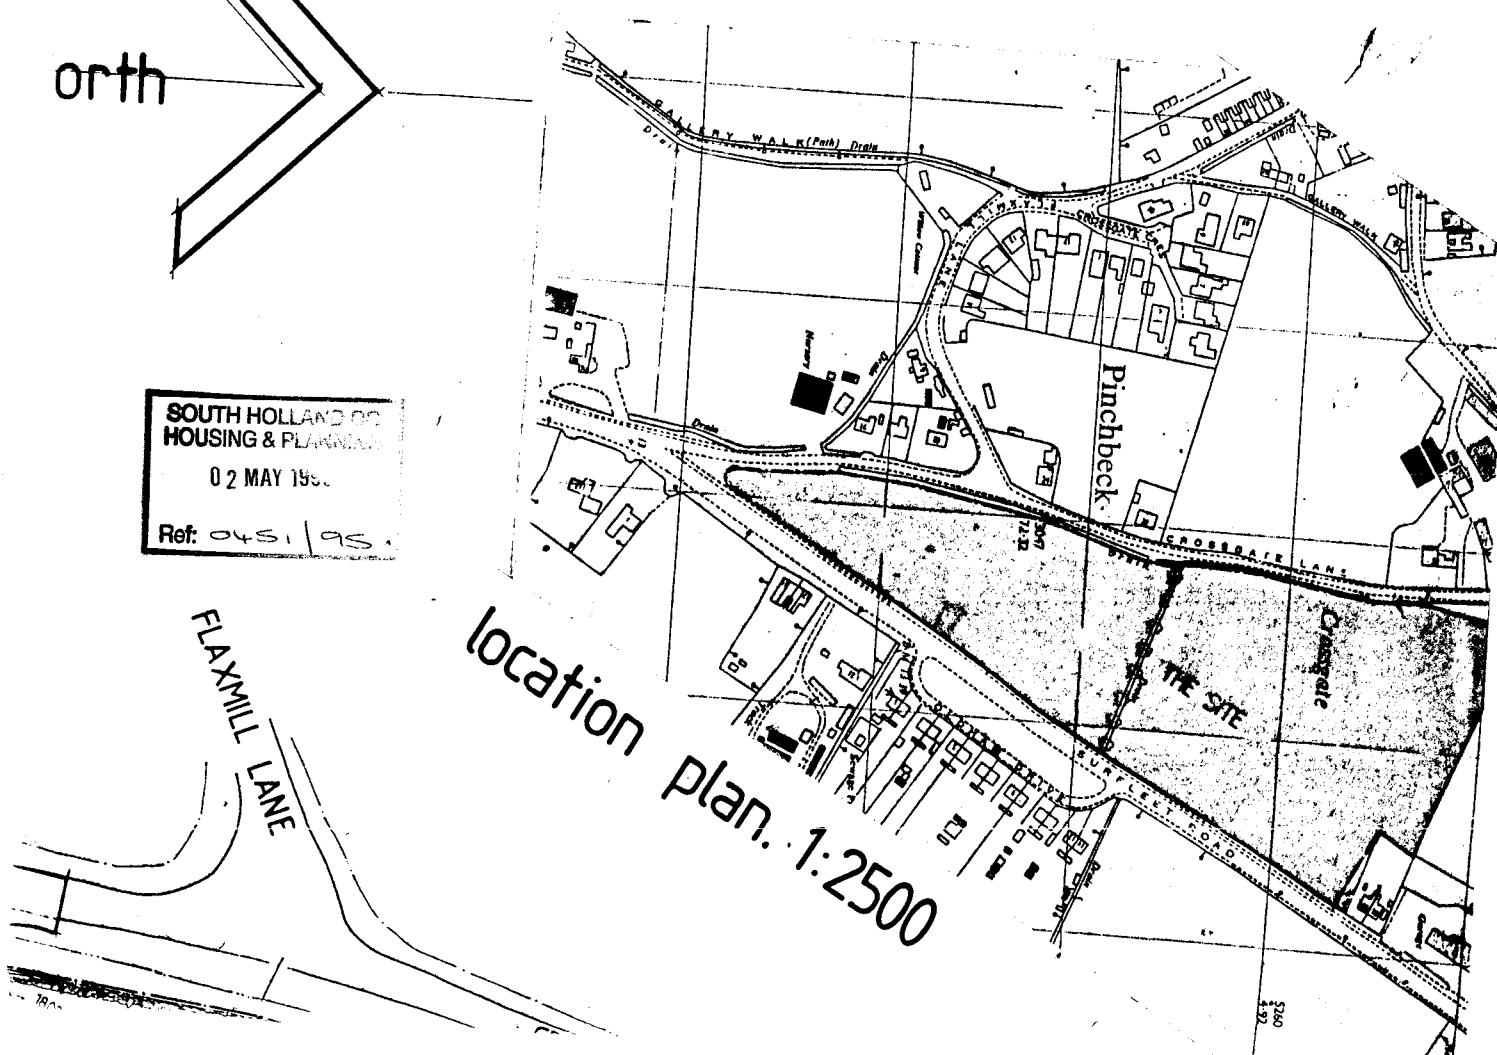

orth
SOUTH HOLLAND DC
HOUSING & PLANNING
02 MAY 1995
Ref: 0451/95
location plan. 1:2500
FLAXMILL LANE
Pinchbeck
THE SITE
CROSSGATE LANE
GALLERY WALK (Path)
Drain