
Northgate Farm Fertiliser Tanks

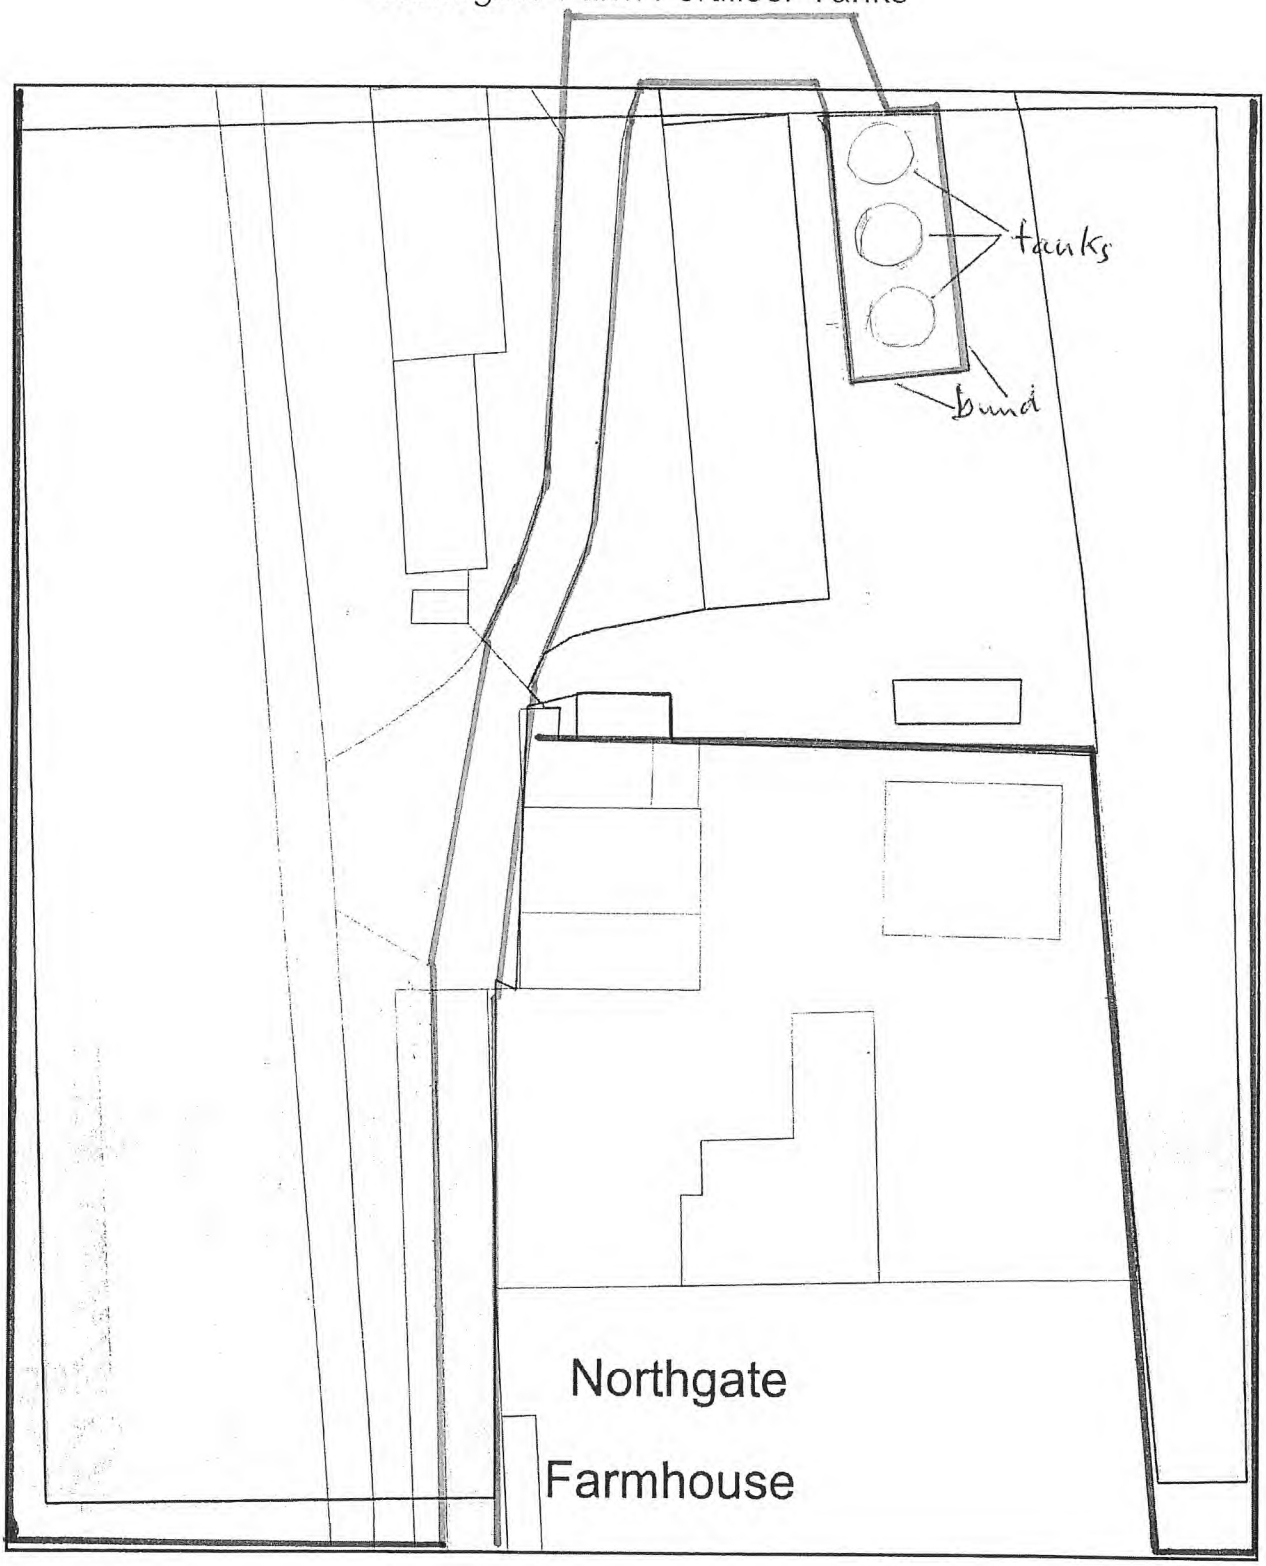

0 20
Metres

N

ReQuestaPlan

Plan Produced for: John Grant (Donnington) Ltd

Date Produced: 16 May 2024

Plan Reference Number: TQRQM24137183836168

Scale: 1:500 @ A4

© Crown copyright and database rights 2023 OS 100042766