


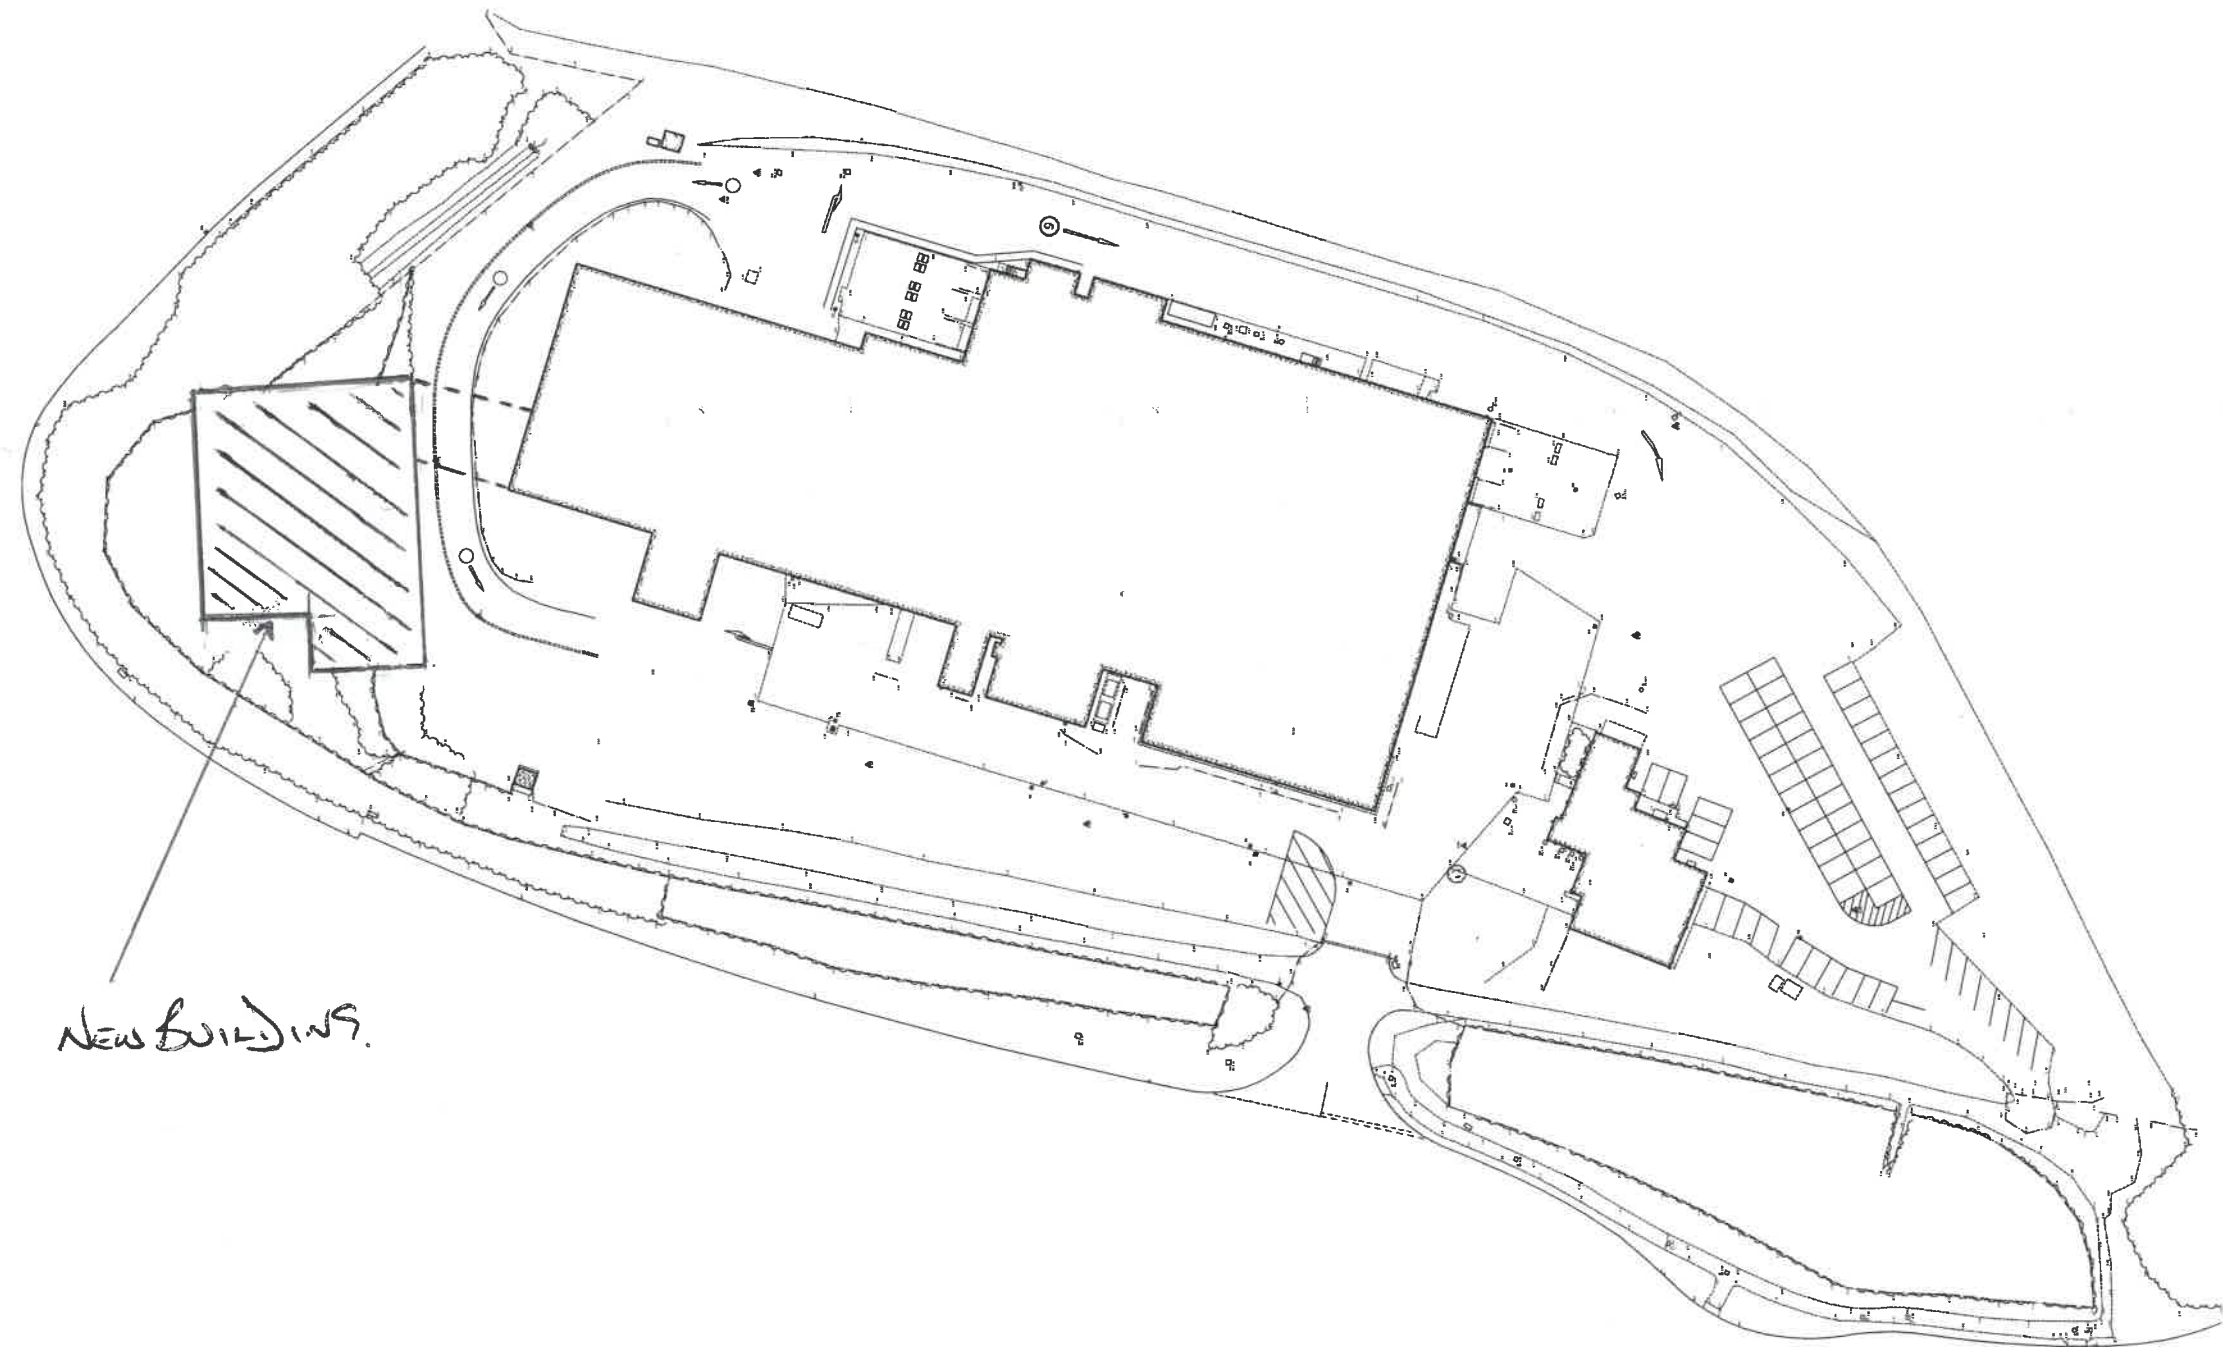

Block Plan:- EXISTING + NEW BUILD

[illegible]

DRAWING NOTE

Topographical Surveys

Trees are drawn to scale at heights shown in the drawing. All building heights should be used as noted in the data, descriptions and footnotes, as indicated.

All below ground details be identified by a note and dimensioned to the finished floor, including stairs, depth of foundations, etc. and all dimensions and connections work.

Detail, services and features to be shown in the drawing are reasonably visible at the time of the survey.

Measured Building Surveys

Measurements are taken at the level of the finished floor, above the floor level and the level of the roof.

C/F heights are measured at the level of the finished floor from call to the top of window or door.

General

The contractor must check all dimensions and drawings details and dimensions of all components of all components of the building. The accuracy of the detail is the responsibility of the contractor.

[illegible]

SURVEY CONTROL CO-ORDINATES			
STATION	EASTING	NORTHING	LEVEL
			DESCRIPTION

SURVEY GRID AND LEVEL DATUM

	SURVEY SOLUTIONS		Island County Yeovil North Devon Nottingham Brentwood Tel No: 0145 0405 870 enquiries@survey-solutions.co.uk					
	LAND SURVEYING BUILDING SURVEYING UNDERGROUND SURVEYING							
PROJECT TITLE GREENCELL, WEST MARSH ROAD, PINCHBECK SPALDING, LINCOLNSHIRE, PE11 3UG								
DRAWING DETAIL TOPOGRAPHICAL SURVEY Sheet 1 of 1								
CLEAR GREENCELL LTD		<table border="1"> <tr> <td>SCALE 1:500</td> <td>DATE OF SURVEY FINAL</td> </tr> <tr> <td>APPROVED BY G.L.N</td> <td>ISSUE DATE 31/10/16</td> </tr> </table>			SCALE 1:500	DATE OF SURVEY FINAL	APPROVED BY G.L.N	ISSUE DATE 31/10/16
SCALE 1:500	DATE OF SURVEY FINAL							
APPROVED BY G.L.N	ISSUE DATE 31/10/16							
SURVEYOR G.S.	CHECKED BY S.H.W	DATE 11/04/2016	REVISION					