
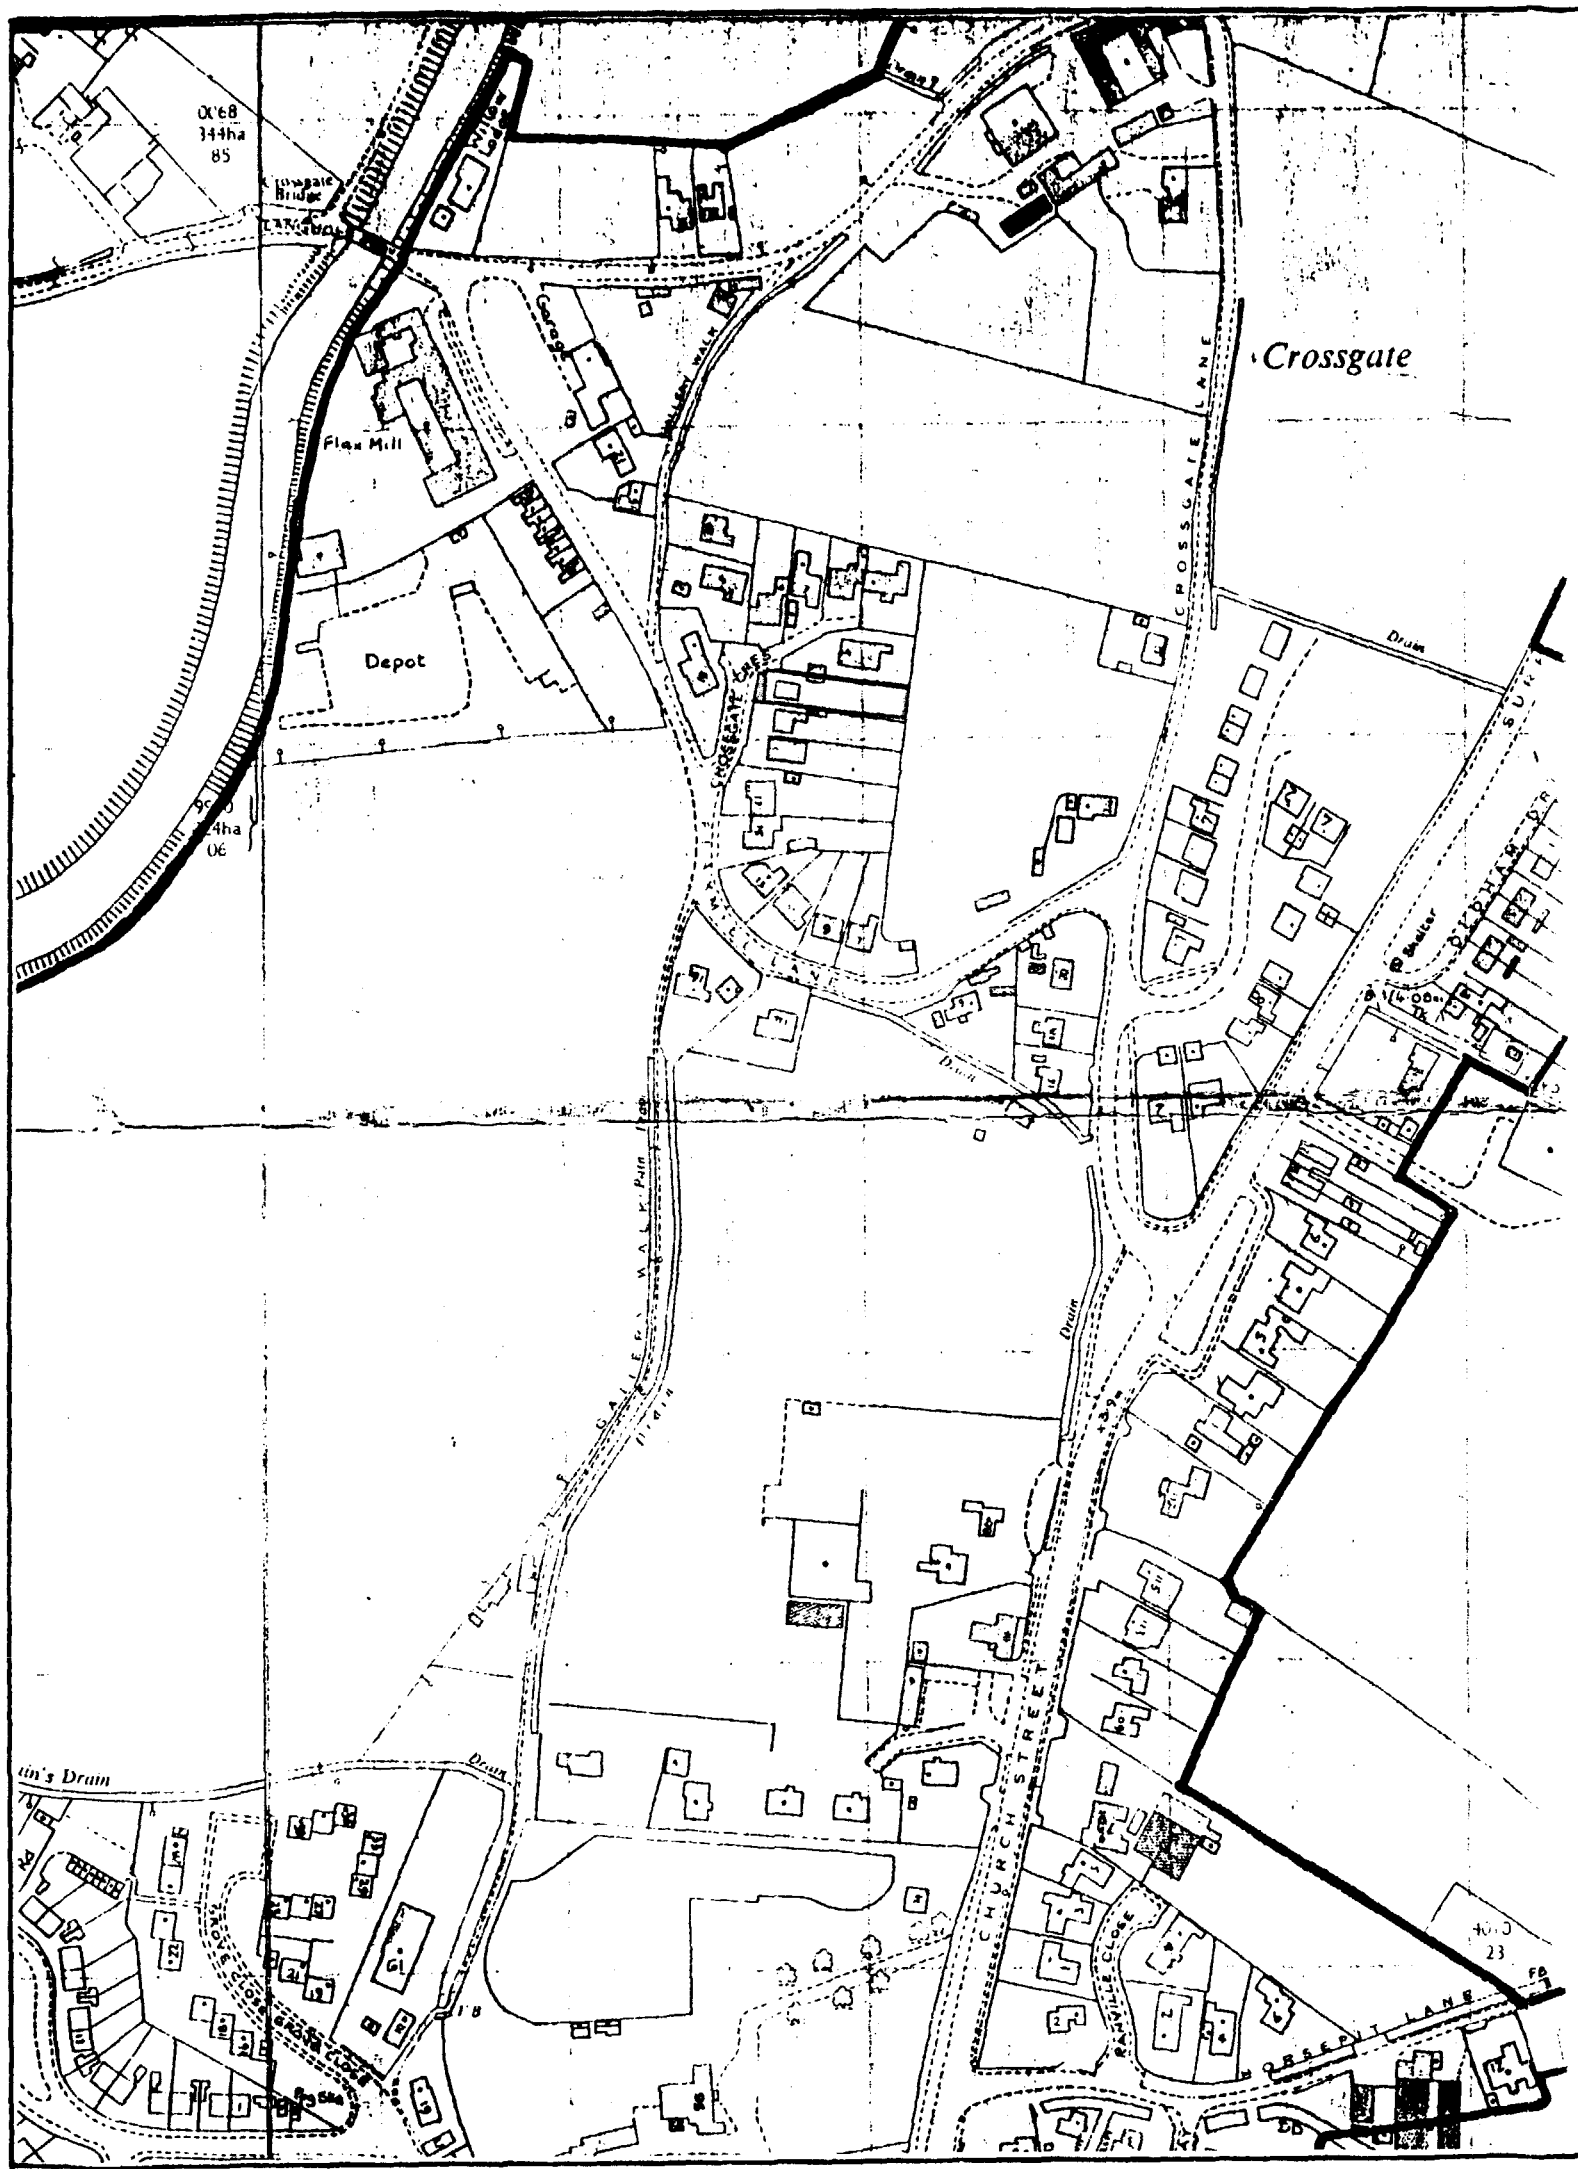


NORTH

SOUTH HOLLAND DC
HOUSING & PLANNING
08 MAY 1998
Ref: 0463/98

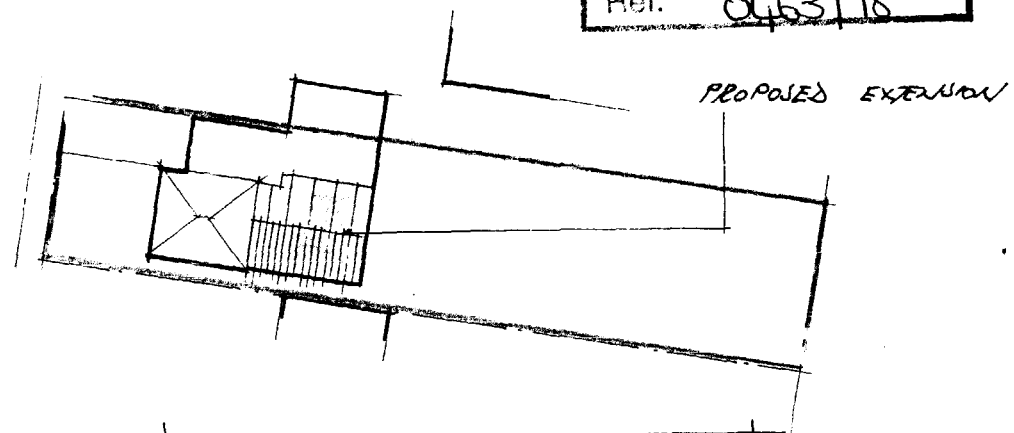

SITE PLAN scale 1-500

REV A 30-6-98 REVISE SIZE OF EXT

T.A. Pridmore PRINCIPAL

PODDINGTONS
Architectural Design Consultants

43 Double Street, Spalding, Lincs. PE11 2AA
Tel: 0775 761856 & 768296. Fax: 0775 710218
Home: 0775 769206 Car Phone: 0836 514290

DETERMINED
PLAN

LOCATION PLAN
scale 1-2500

project
MR & MRS A. DRAKARD
3, CROSSGATE CRESCENT, PINCHBECK
PROPOSED EXTENSION.

scale	drwg no
1-2500	2801-3

TAKEN FROM OS SHEET TF 2426 & 2526