

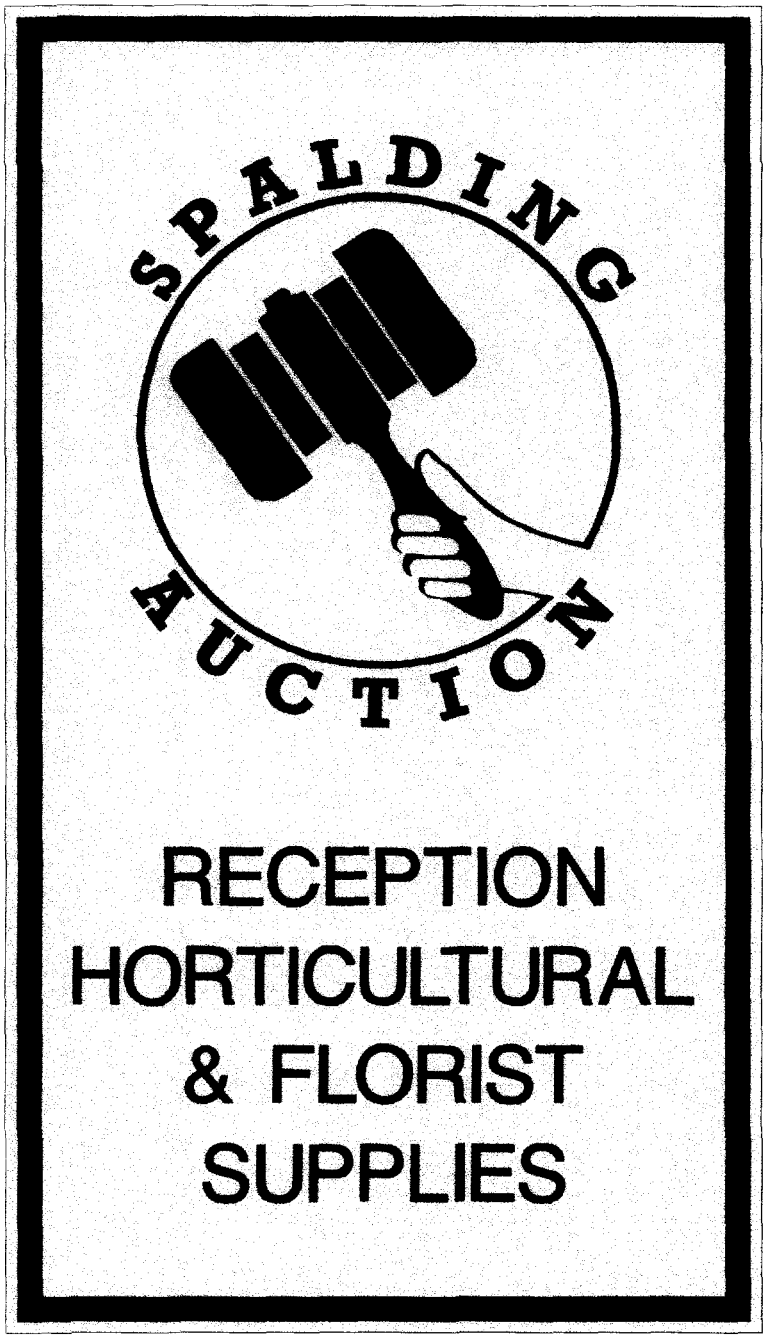


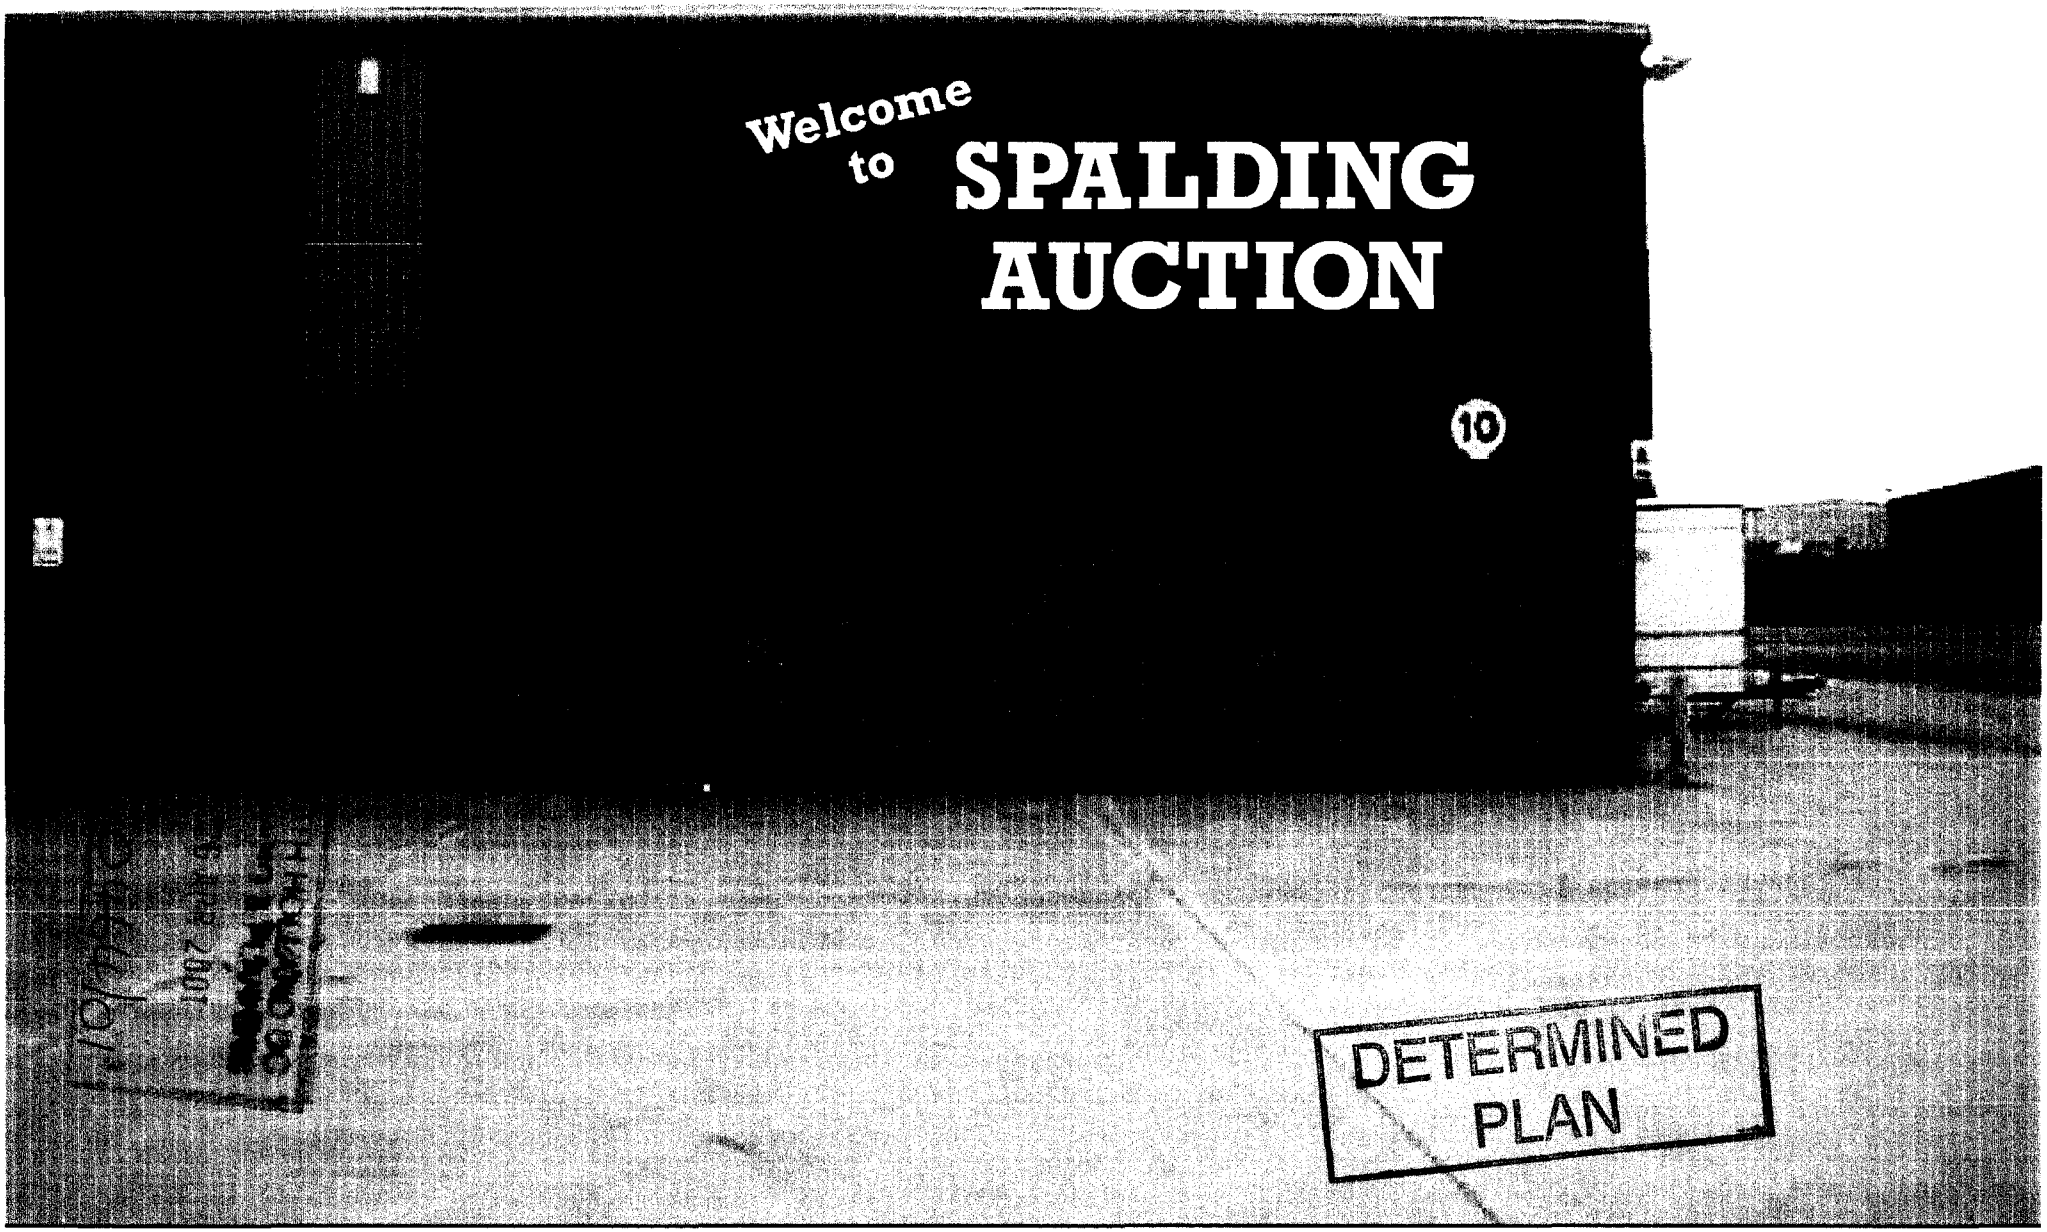

Entrance Signs

0464/61


Welcome
to
SPALDING
AUCTION
10
DETERMINED
PLAN

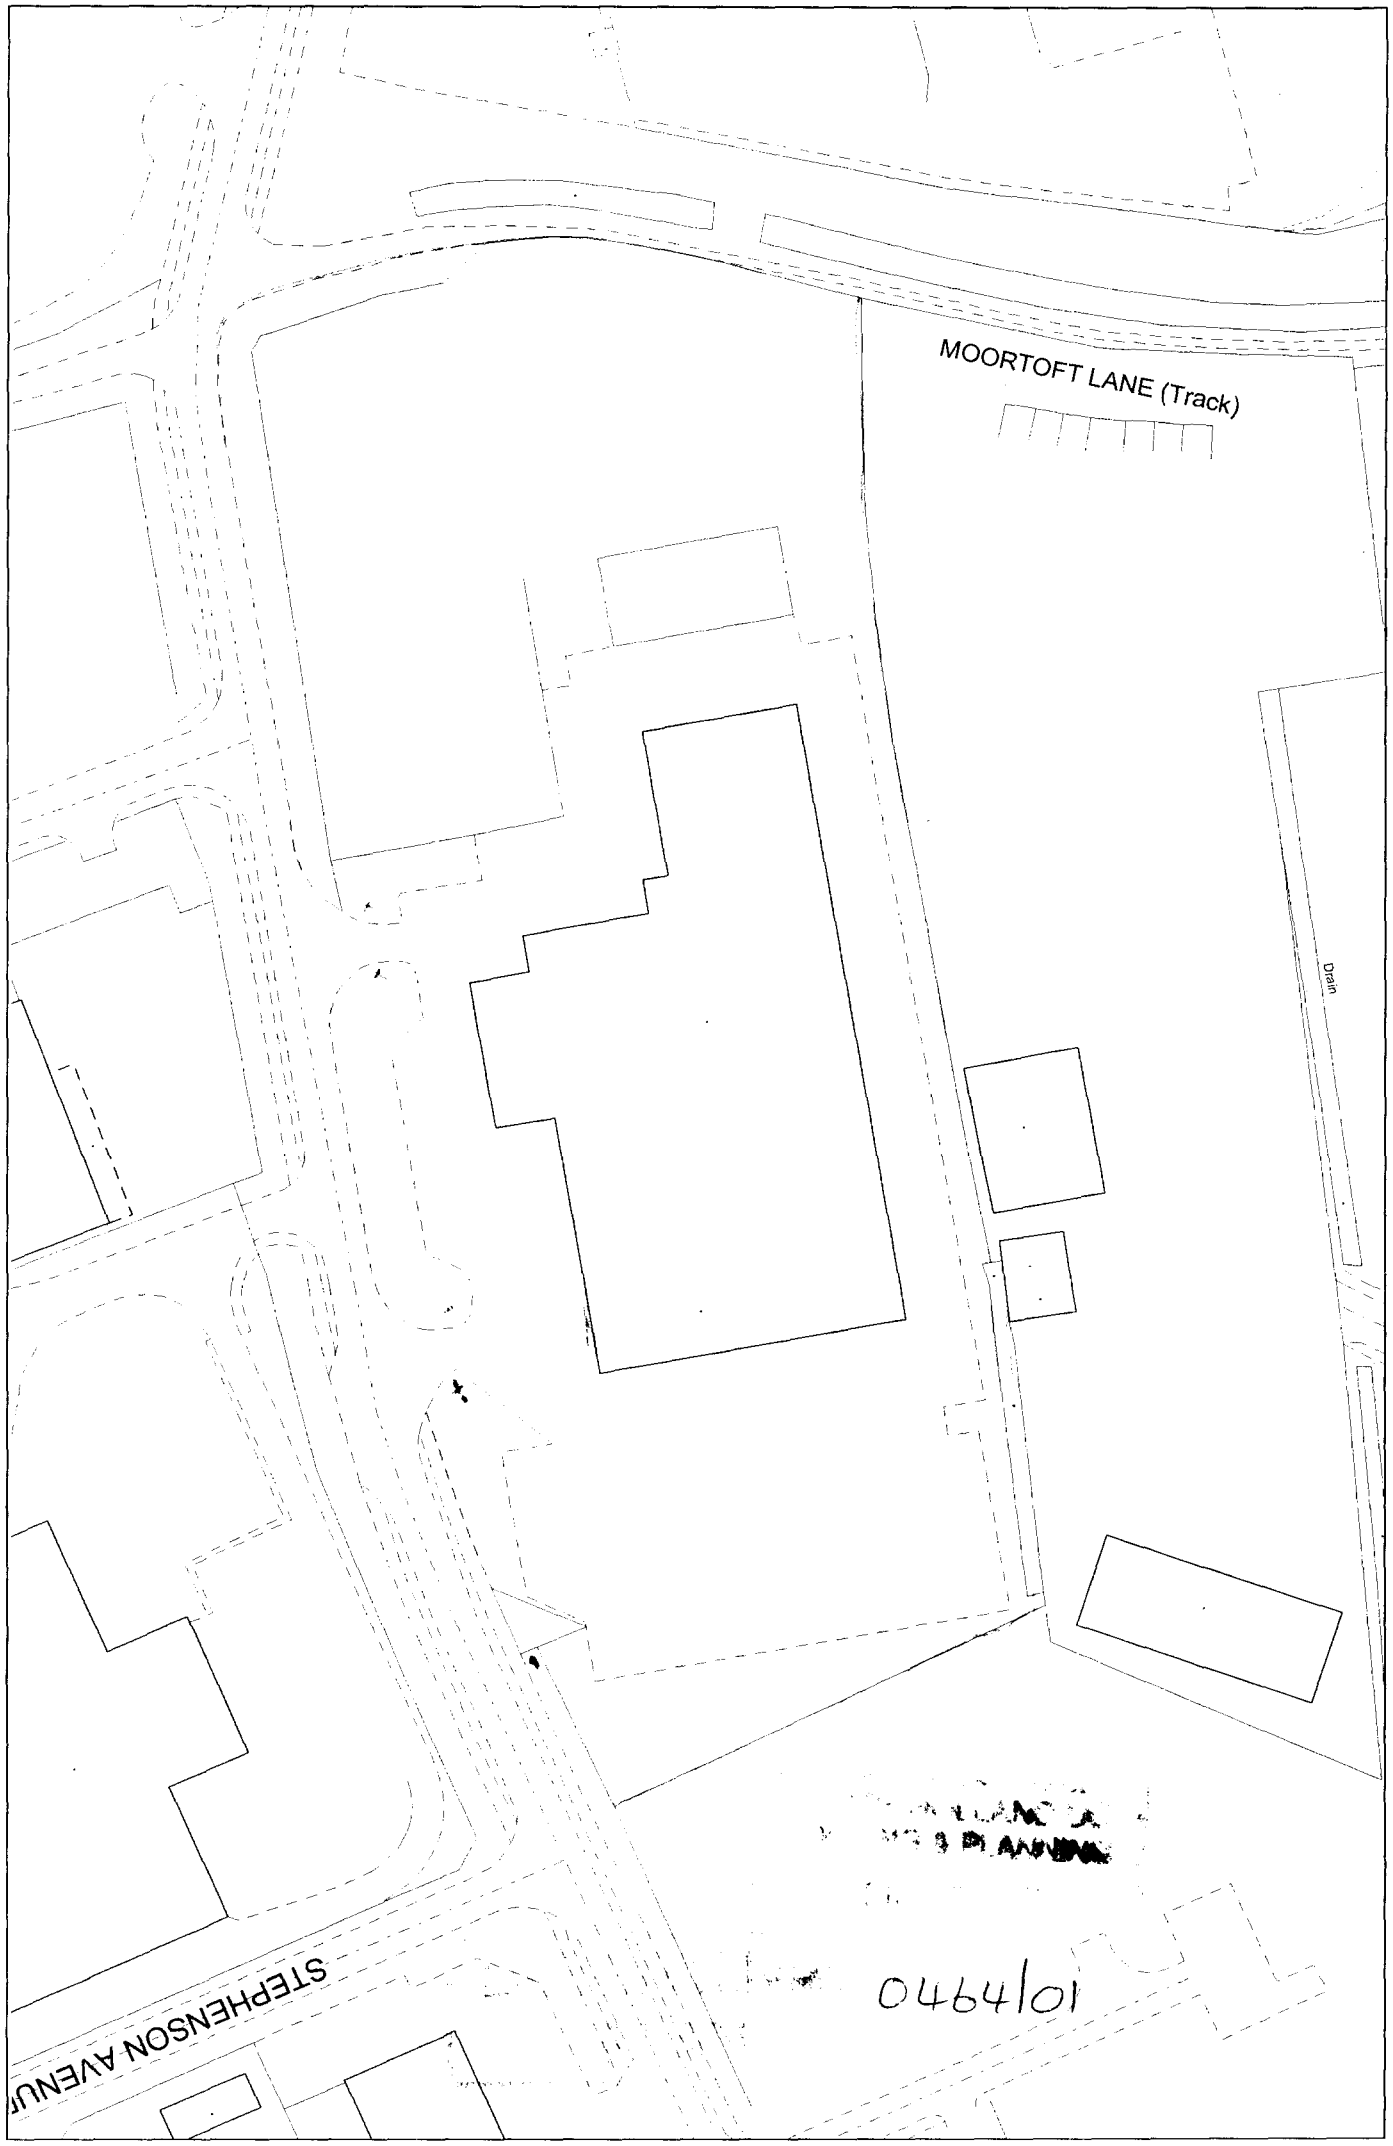

(C) Crown Copyright. South Holland District Council LA 079413

26/04/2001

TF2424NE

1:1250