
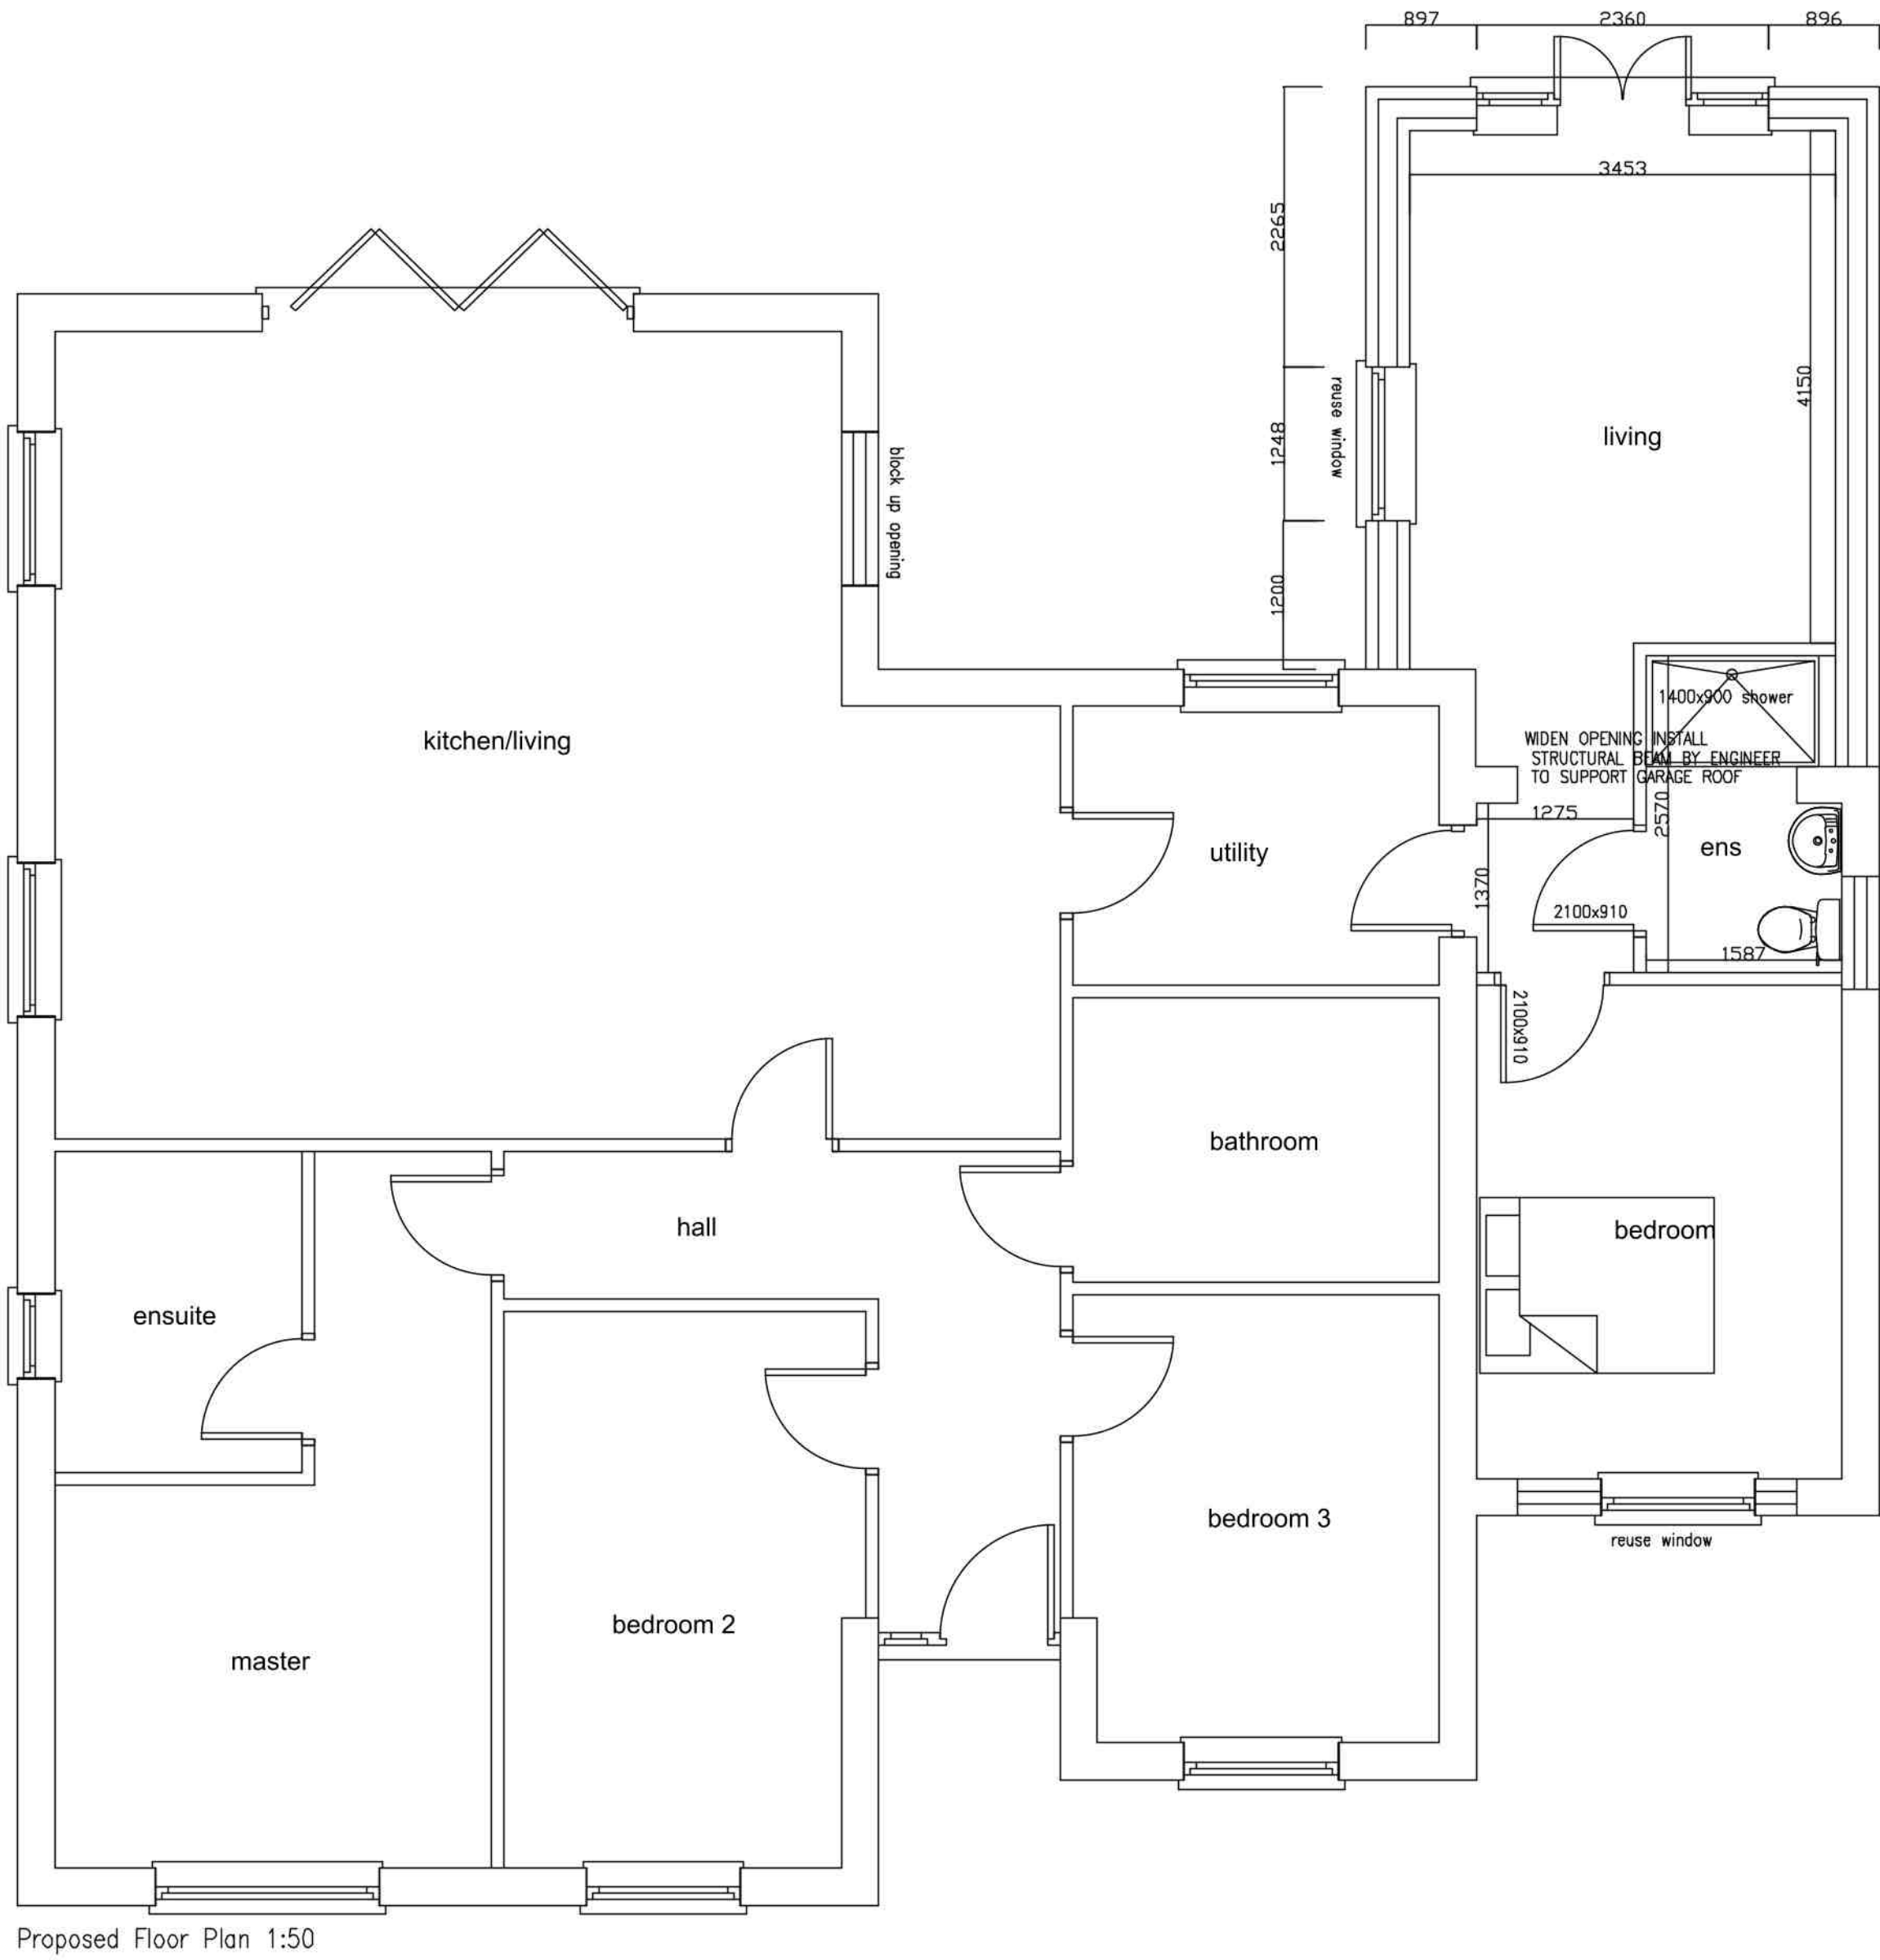
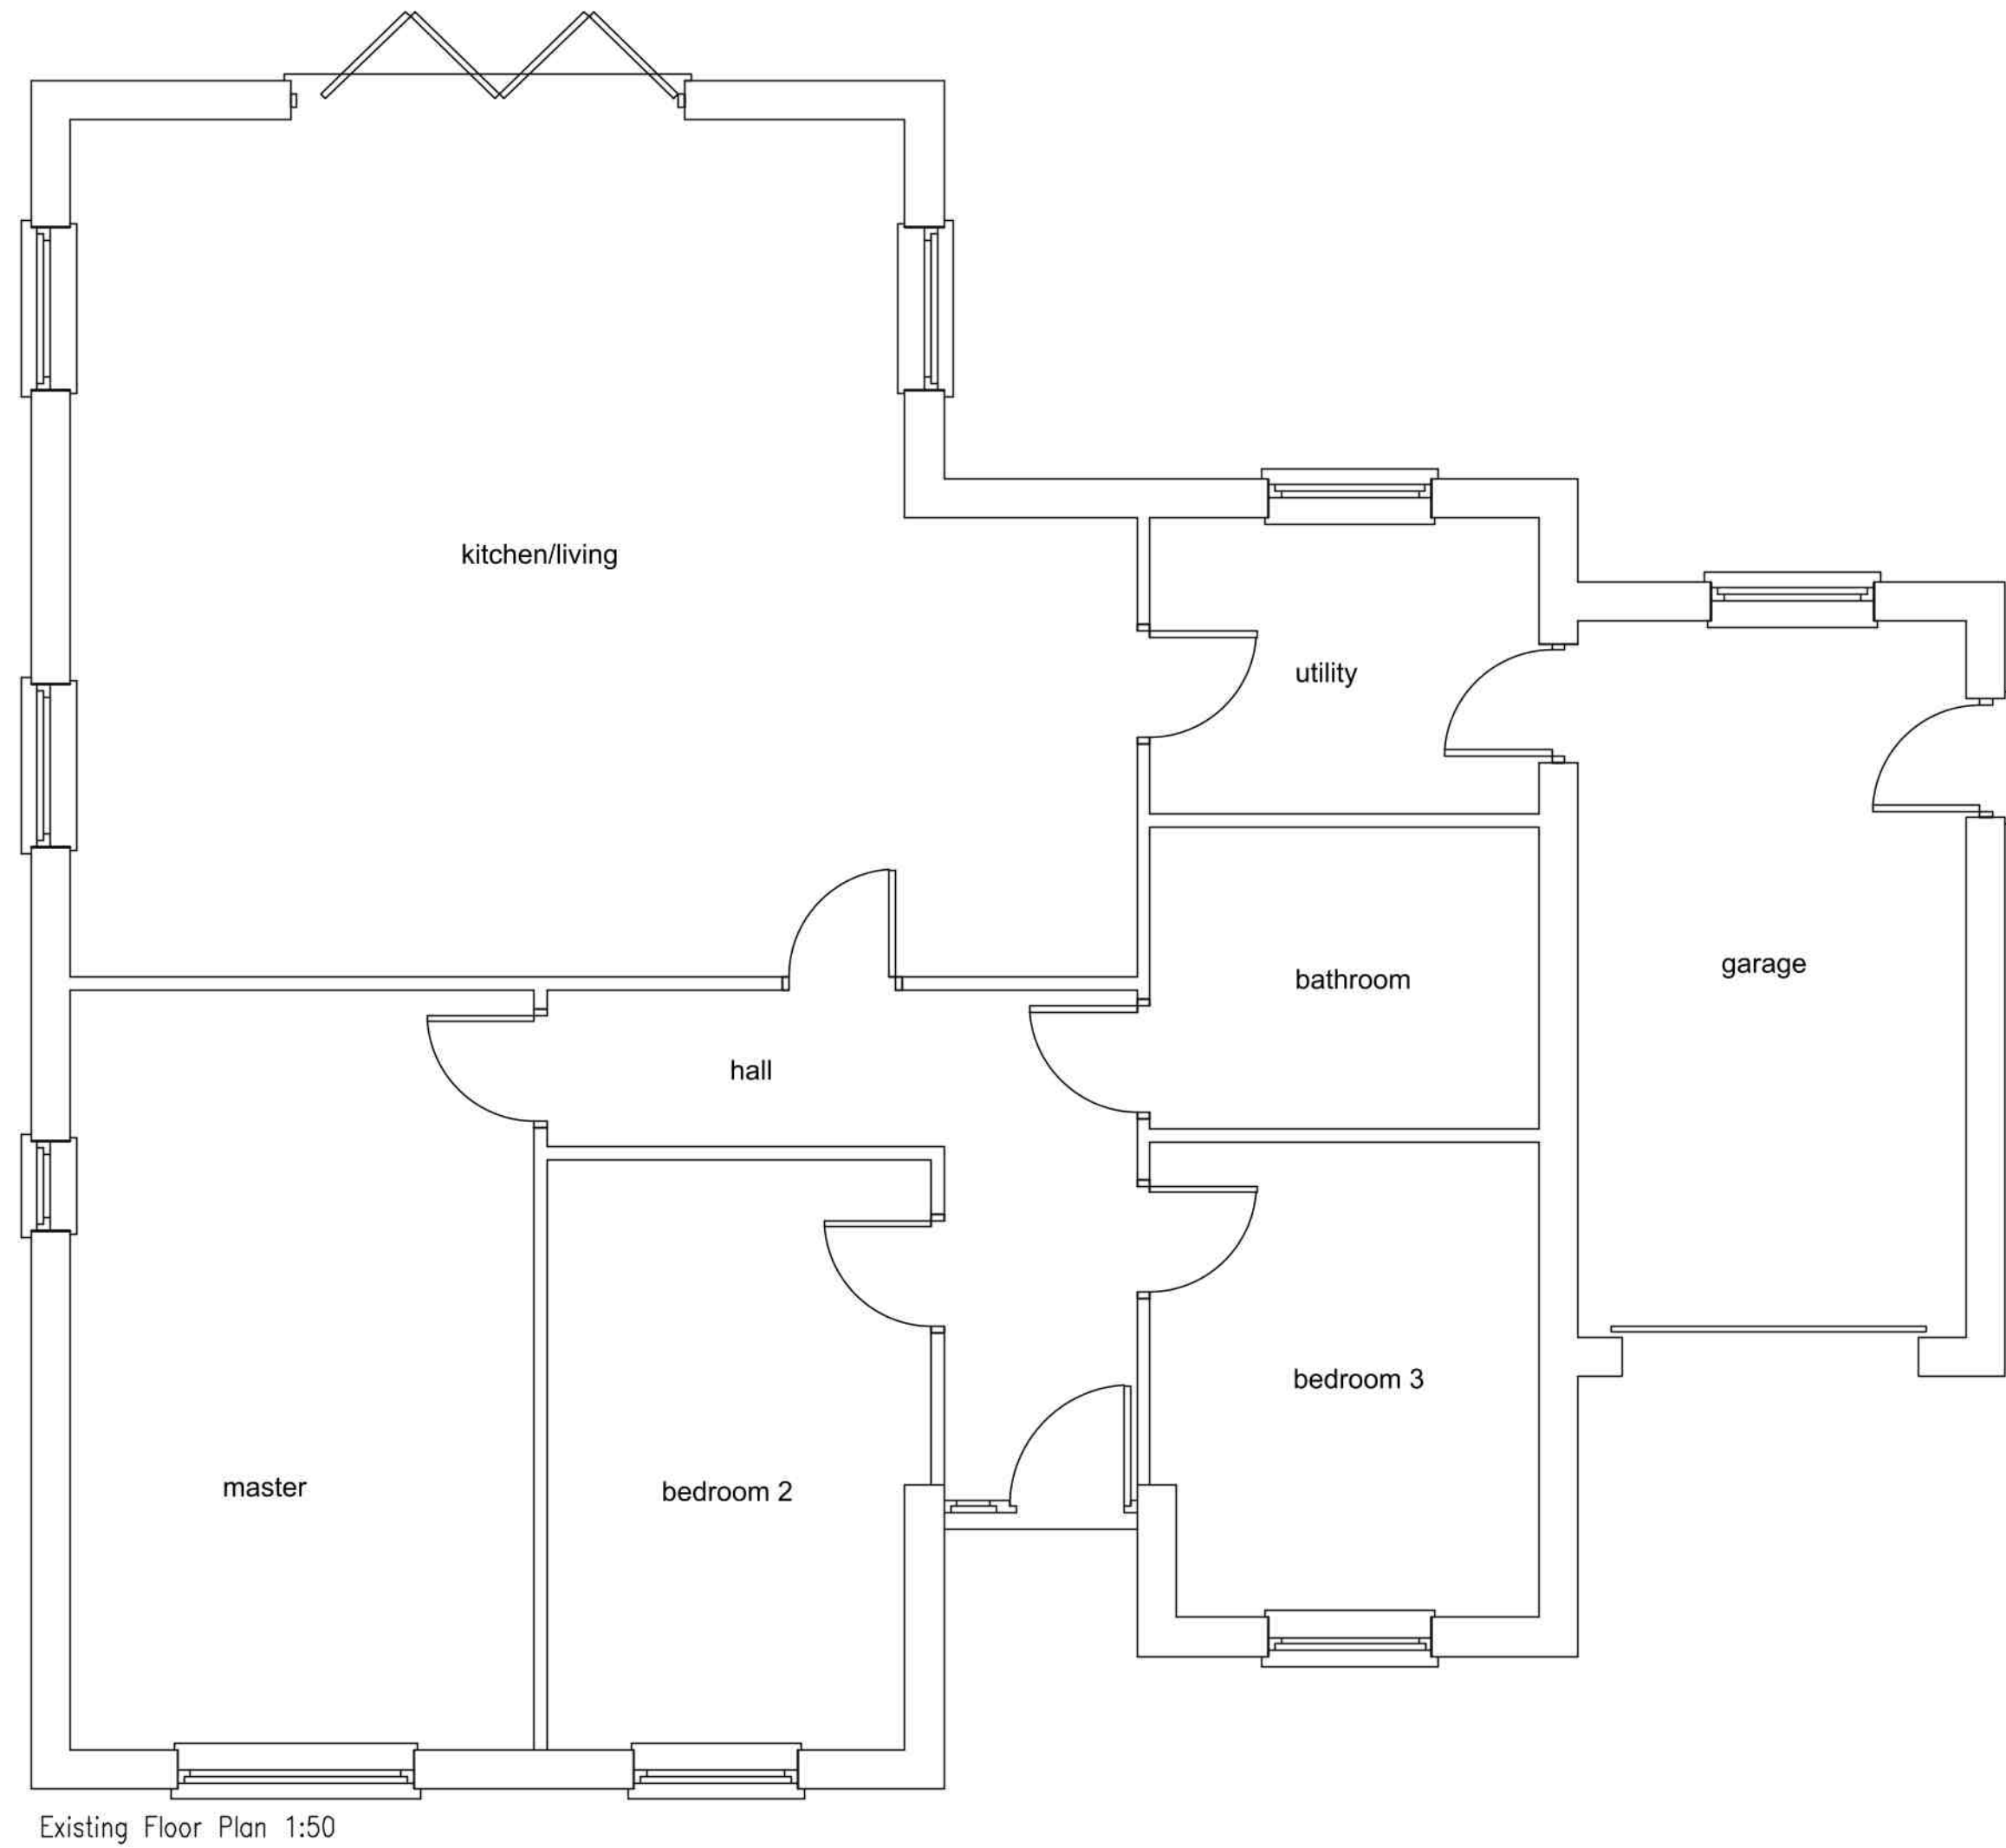
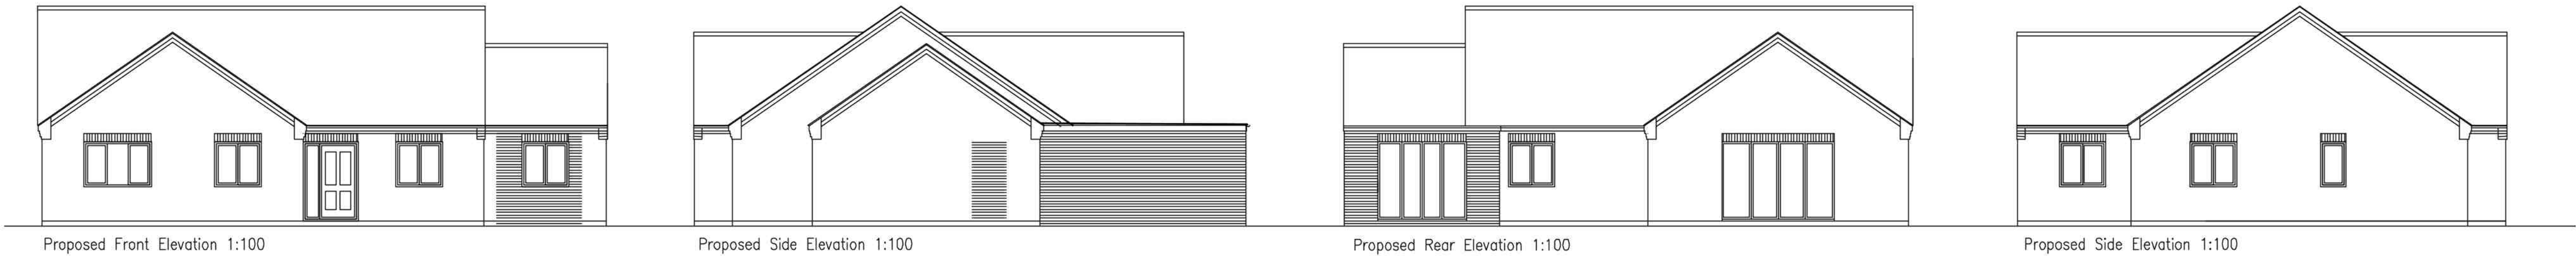


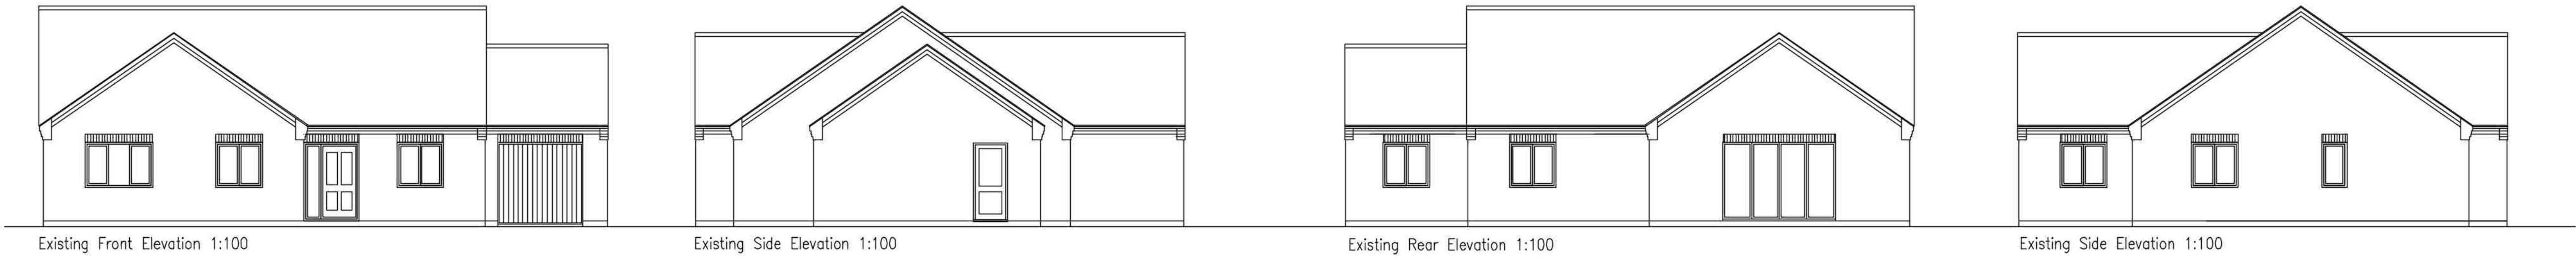


General Notes:  
-Dimensions on all drawings are shown in "mm".  
-The contractor,sub-contractor and supplies must verify all dimensions before commencement of any works on site.  
-This drawing is to be read in conjunction with any relevant engineers and specialist sub-contractor drawings and specifications.

#### Existing Materials

Walls: Ibstock Ivanhoe-Westminster  
Roof: Marley Edgemere  
Windows/Doors: Grey UPVC

#### Proposed Materials

Roof: Flat roof construction  
Walls: Ibstock Ivanhoe-Westminster  
Windows/Doors: Grey UPVC

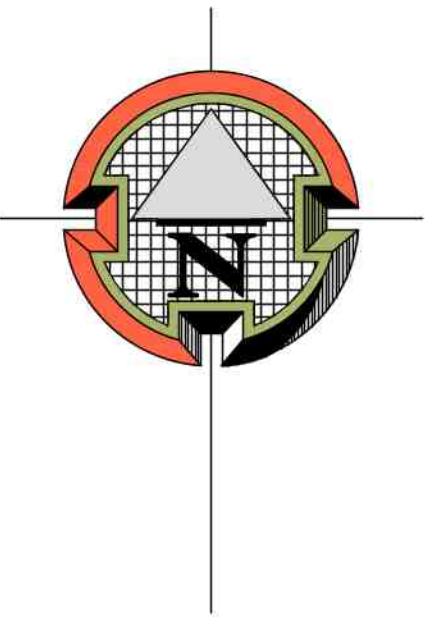

Revisions:

Reference:  
PL/01/170

Pages:  
1

Scale:  
as shown

Project:  
Proposed rear extension with garage conversion to create annex to be used ancillary to main dwelling

Site Address:  
(PLOT 75) no.1 Ravenborn  
Keston Nurseries  
Pinchbeck  
Spalding  
Lincs

Client:  
Mr and Mrs Moate  
White Cottage  
Plash Drove  
Tholomas Drove  
Wisbech



Southfork Farm  
Seadyke Bank  
Murrow  
Cambridgeshire  
PE13 4SD

T: 07891175649  
E: info.alexandradesign@gmail.com