


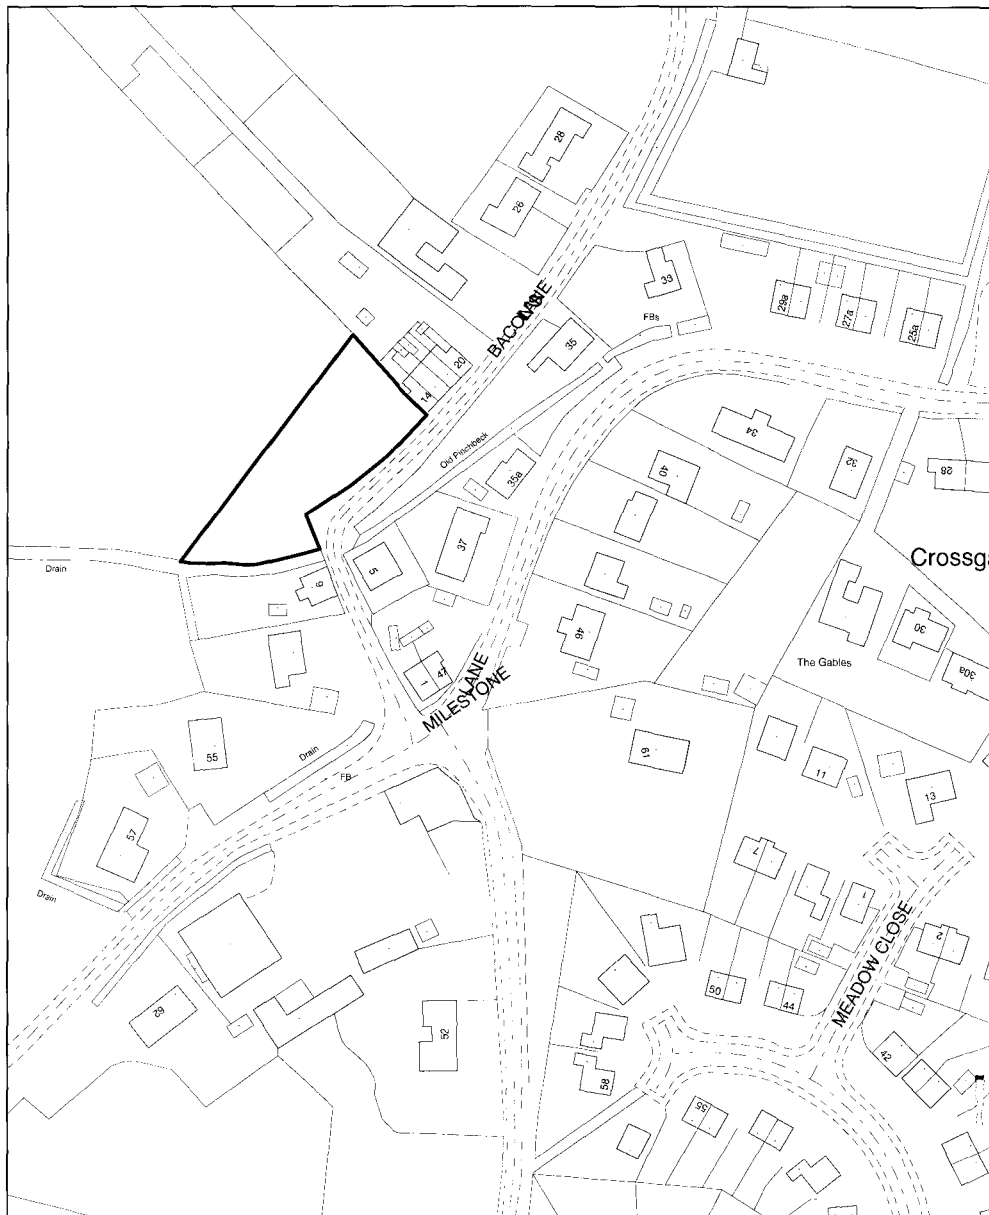


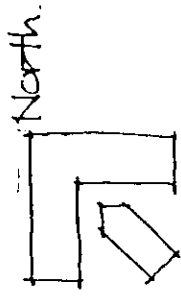

SOUTH HOLLAND DC
HOUSING & PLANNING
02 JAN 2003
Ref:

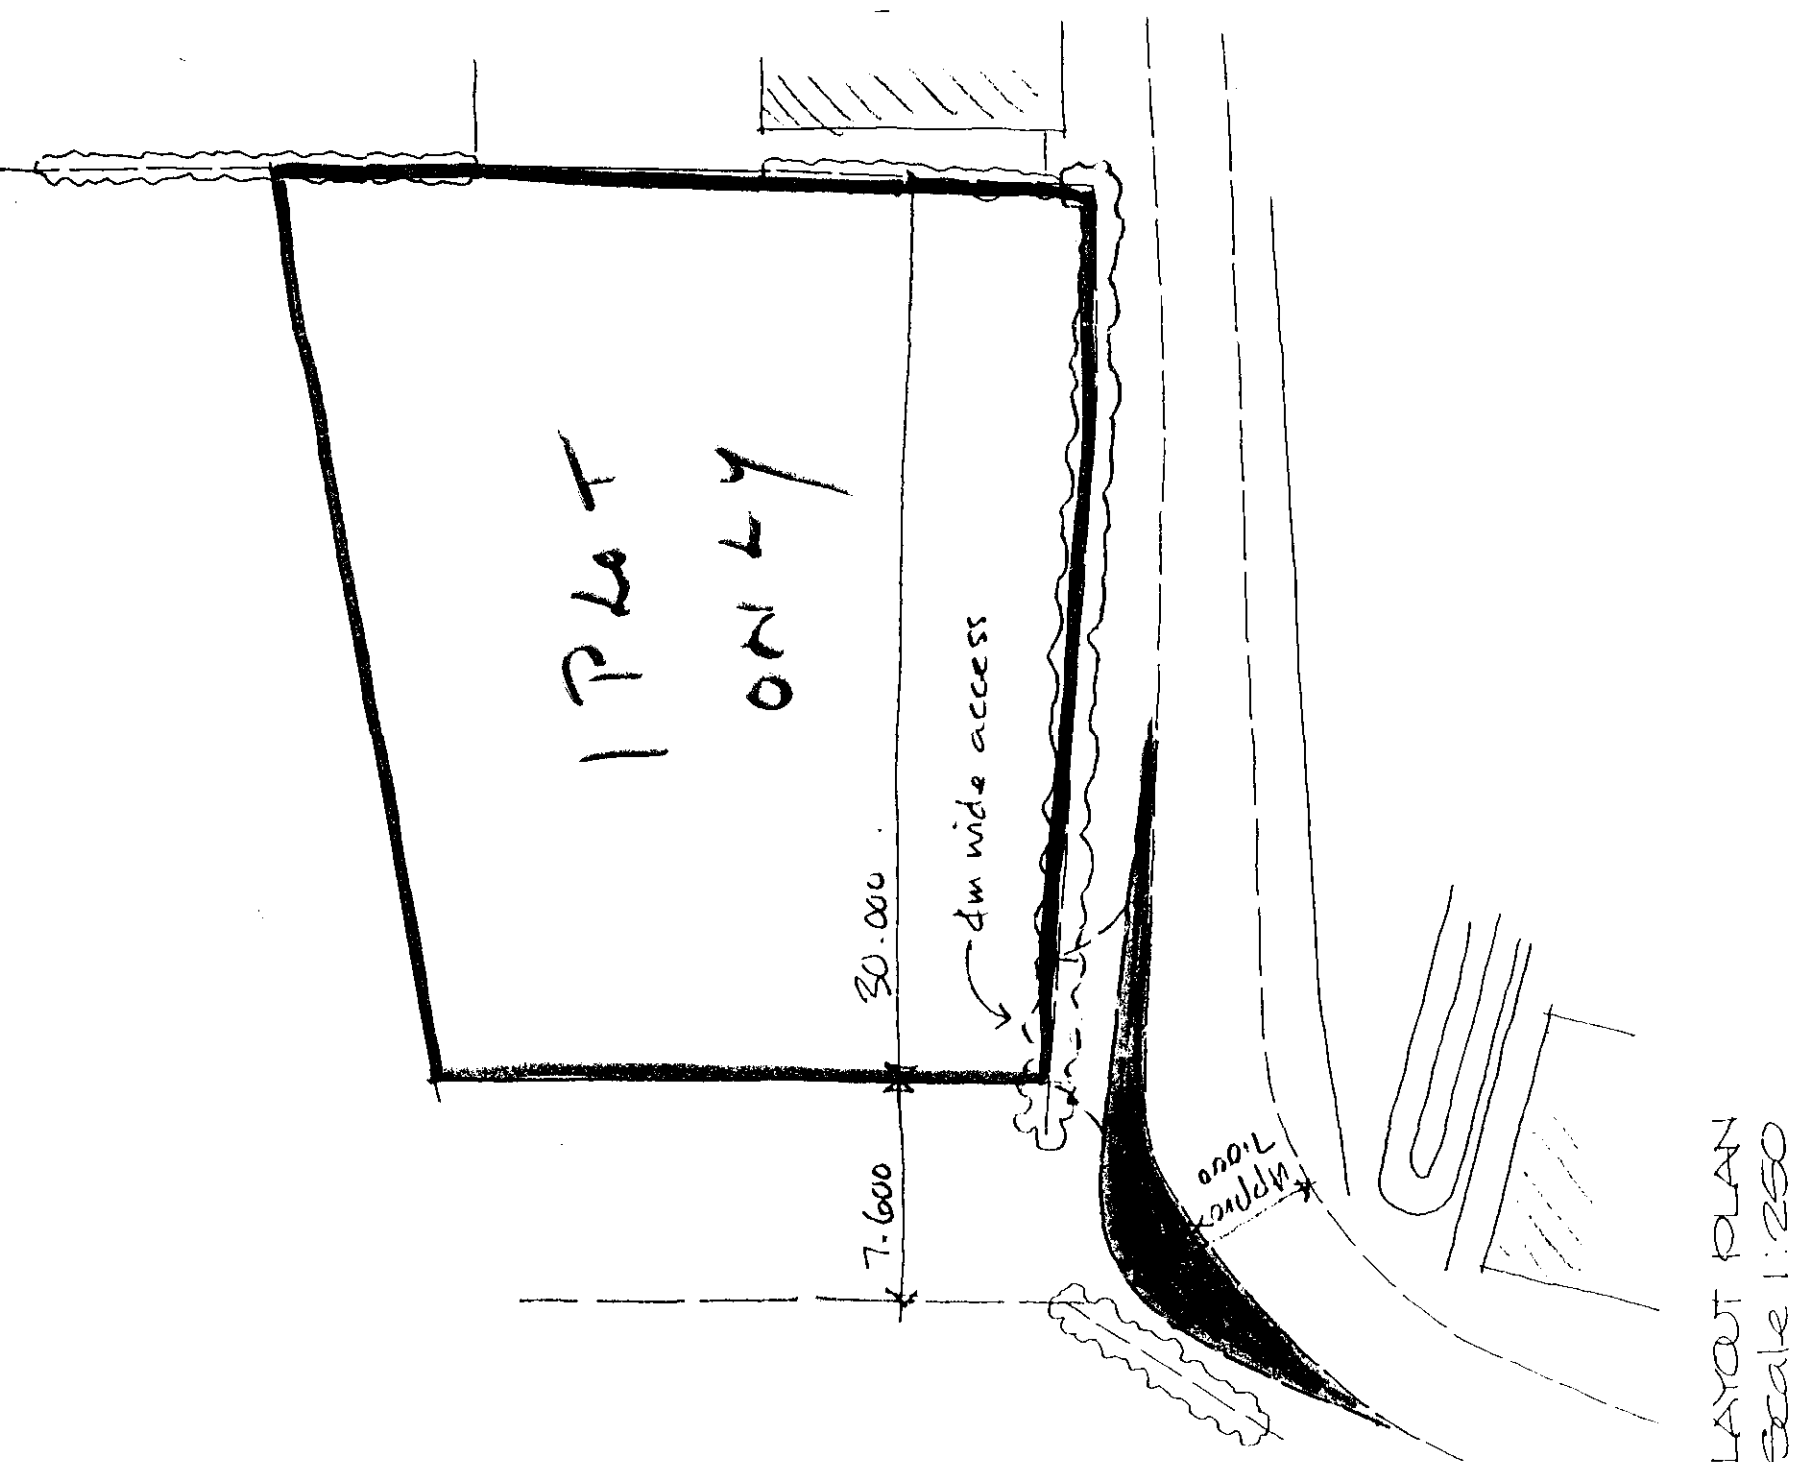

LAYOUT PLAN
Scale 1:250

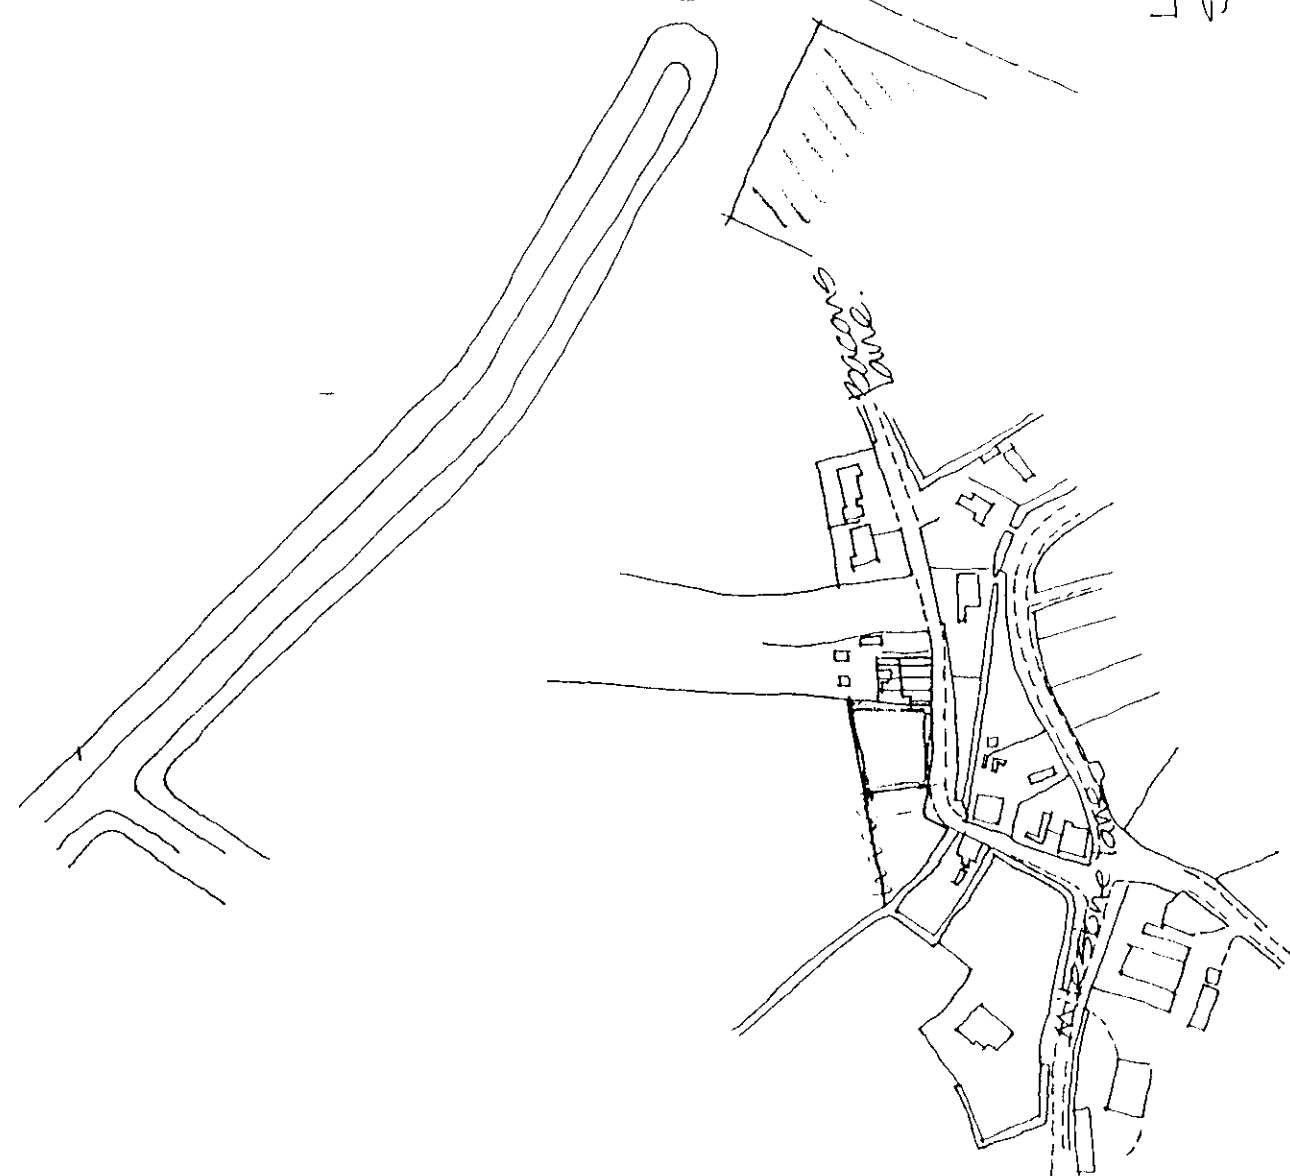

LOCATION PLAN
Scale 1:2500

02 JAN 2003

12 APR 2380

The number and acreage of each parcel of land when identifying a parcel to specify the number.

IN PARCELS DIVIDED E
ACREAGES ARE SHOWN

PLAN TF 2426 & PLAN TF 2526

Ref: 0465/00

