
Put insulated DPC (Damcor or similar) to jambs of openings

I.G. L1/S lintols to openings with 150mm end bearings

double glazed P.V.C. windows

To lounge put 4000mm² trickle ventilation in window

Glazing to conform to BS 6209

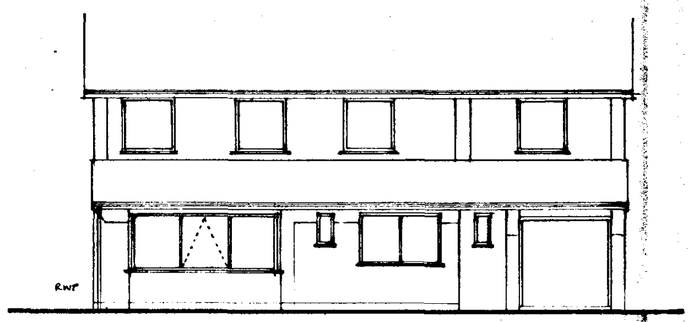

Wall Construction


100mm facing brick to match original
50mm cavity with 50mm Dritherm insulation
100mm Thermalite Shield insulation blocks
and cement render with neat plaster skim.


wall ties at 900mm horizontally and 450mm vertically; 225mm vertically to jambs of openings

Mortar to be 1:1:6 cement lime sand or equal.

Weak concrete fill to cavity to ground level

D.P.C. and D.P.M. to be lapped.

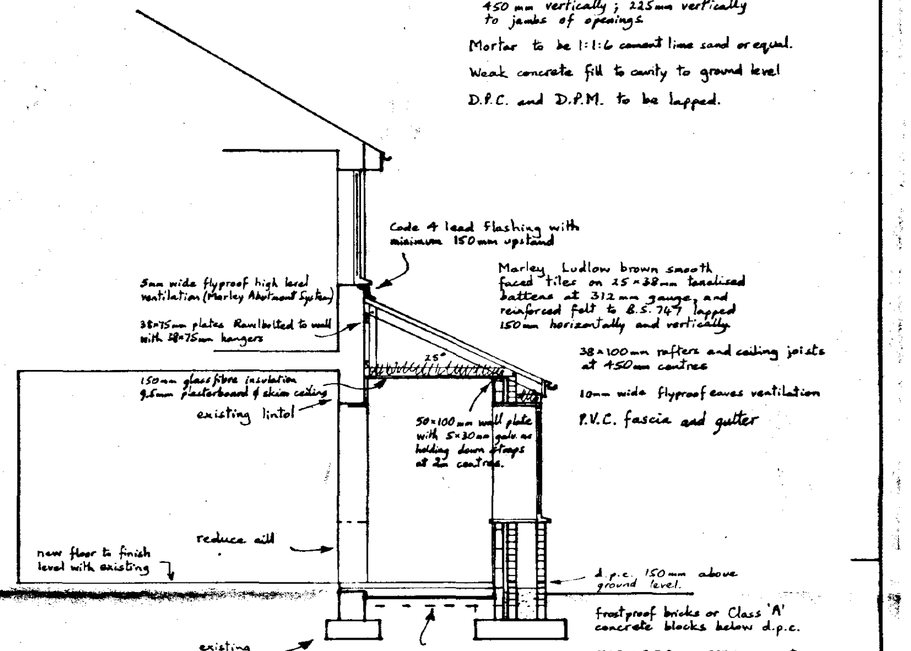

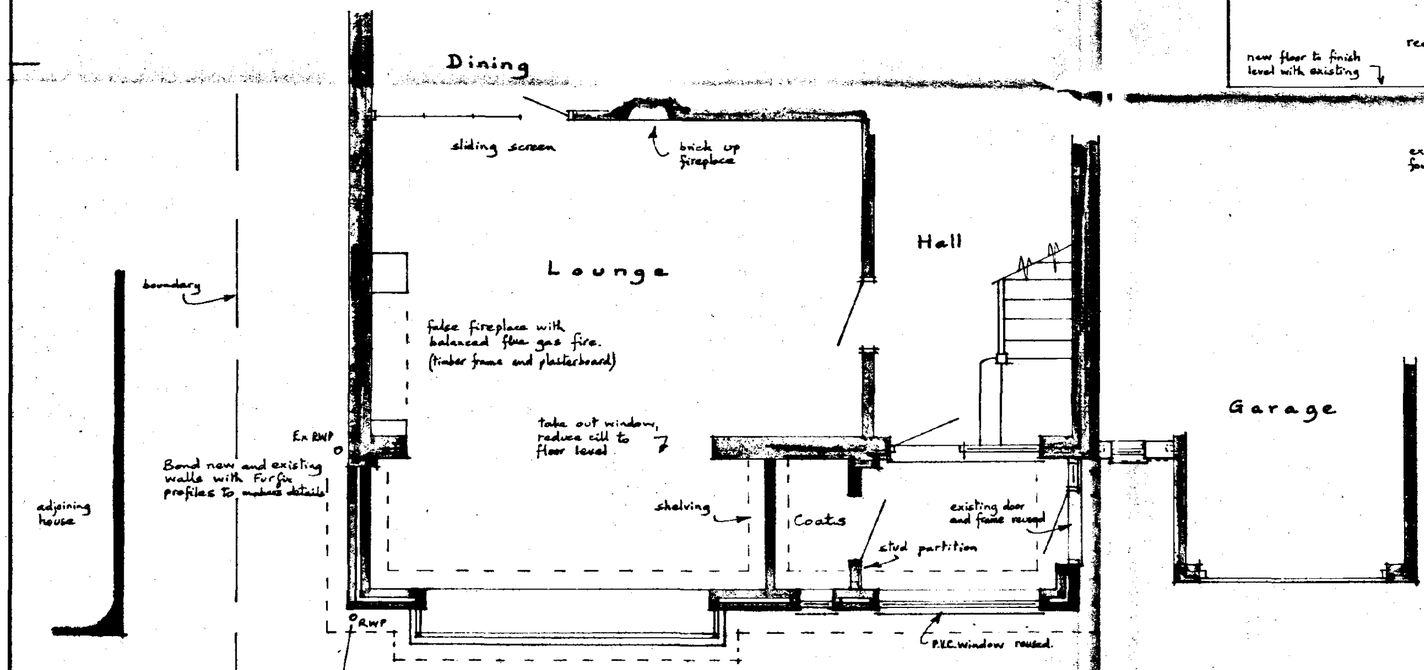

DETERMINED PLAN

SOUTH HOLLAND DC
HOUSING & PLANNING
04 MAY 1995
Ref: 0467/95

Mr. and Mrs. D. Hall,
93, Spalding Road, PINCHBECK.

Extension to House,

Scale 1:50 and 1:100
April 1995.

Building Design and Plans
A. ROFFE - 1, Green Lane,
SPALDING, Lincs. PE11 2YB
Tel: 0775 - 723680

BUNMIT