
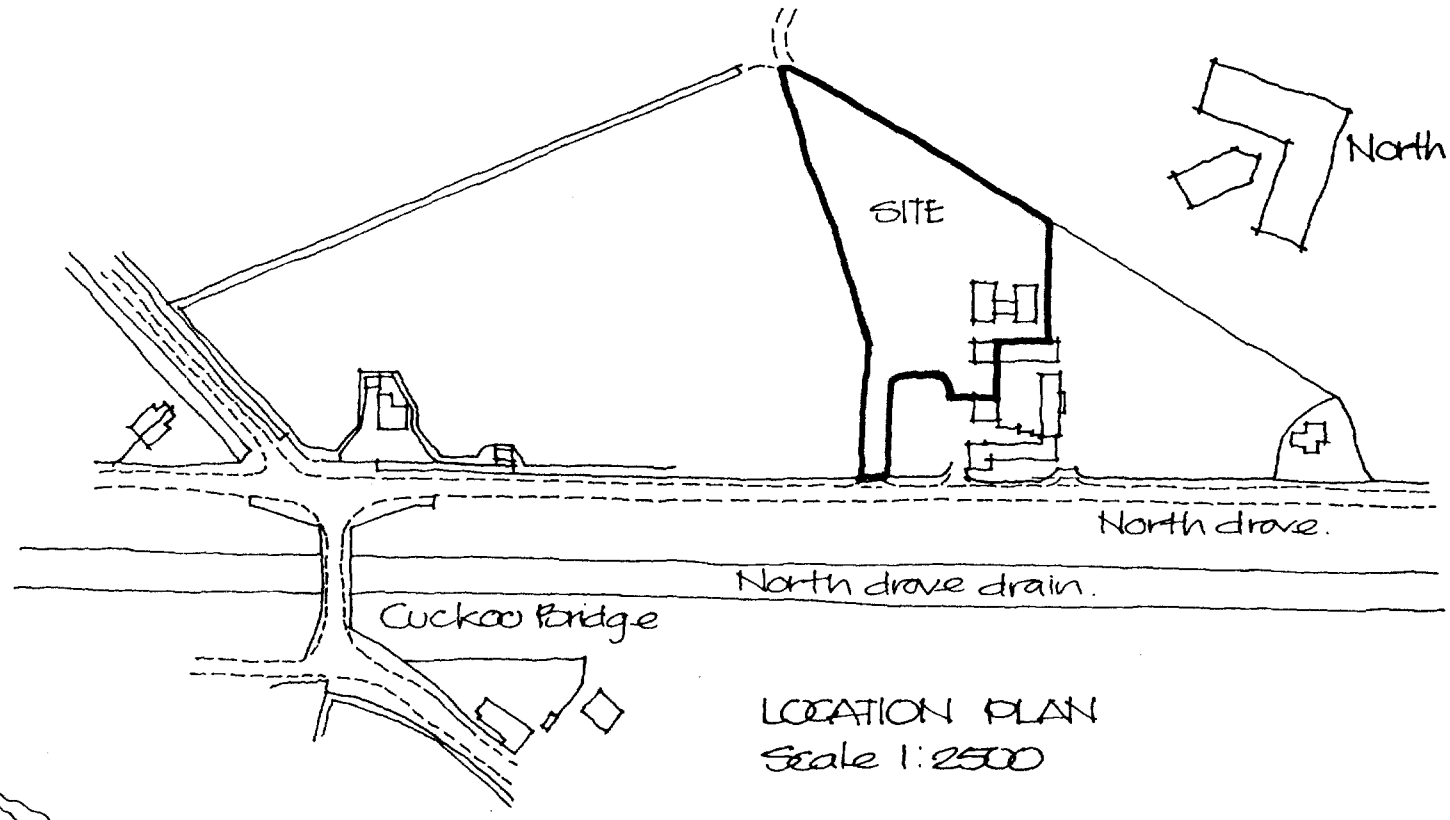


LOCATION PLAN
Scale 1:2500

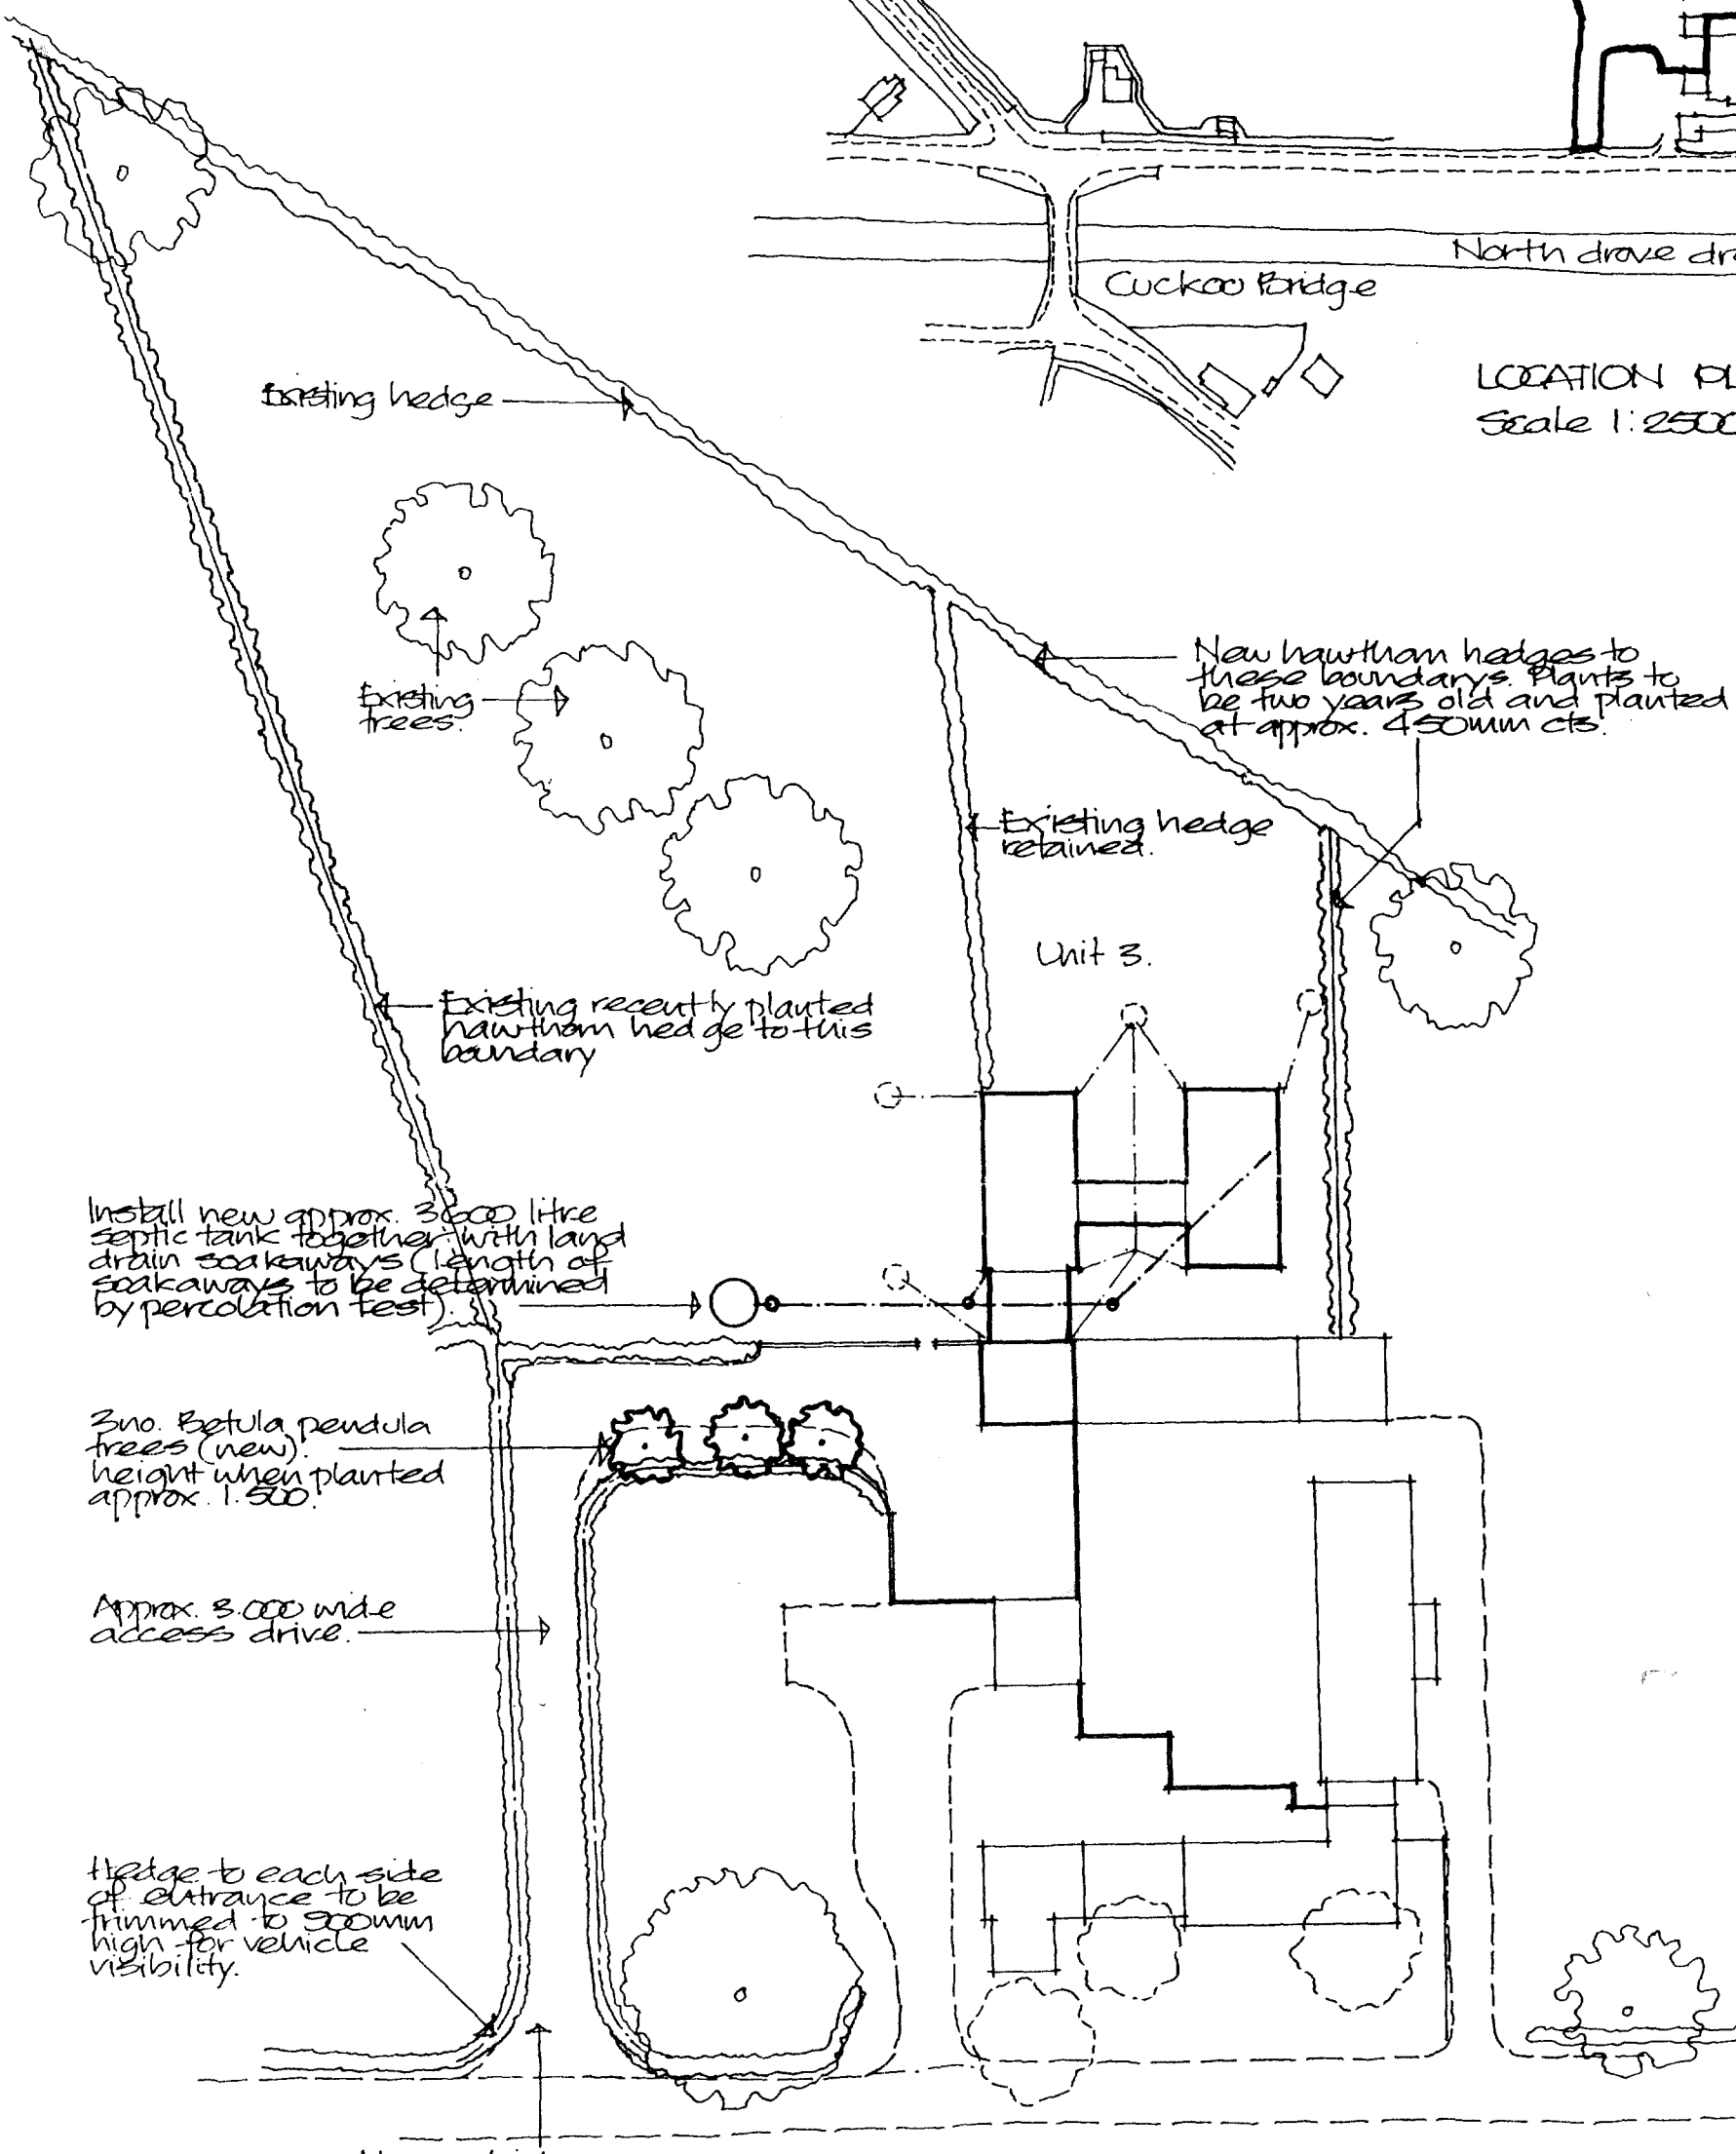

BLOCK PLAN Scale 1:500

0469/94

PROPOSED CONVERSION OF
EXISTING FARM BUILDINGS
INTO DWELLING.
AT CUCKOO FARM, NORTH DROVE,
SPALDING. FOR MR. K. BUTTERS

SITE PLANS (LANDSCAPING)

April 96 Drg. no. 97/03/04

ALAN HORNSBY
ARCHITECTURAL SERVICES

'Little Acre'
Peak Hill, Cowbit,
Spalding, Lincs. PE12 6AW
Tel. Holbeach (01406) 380591