



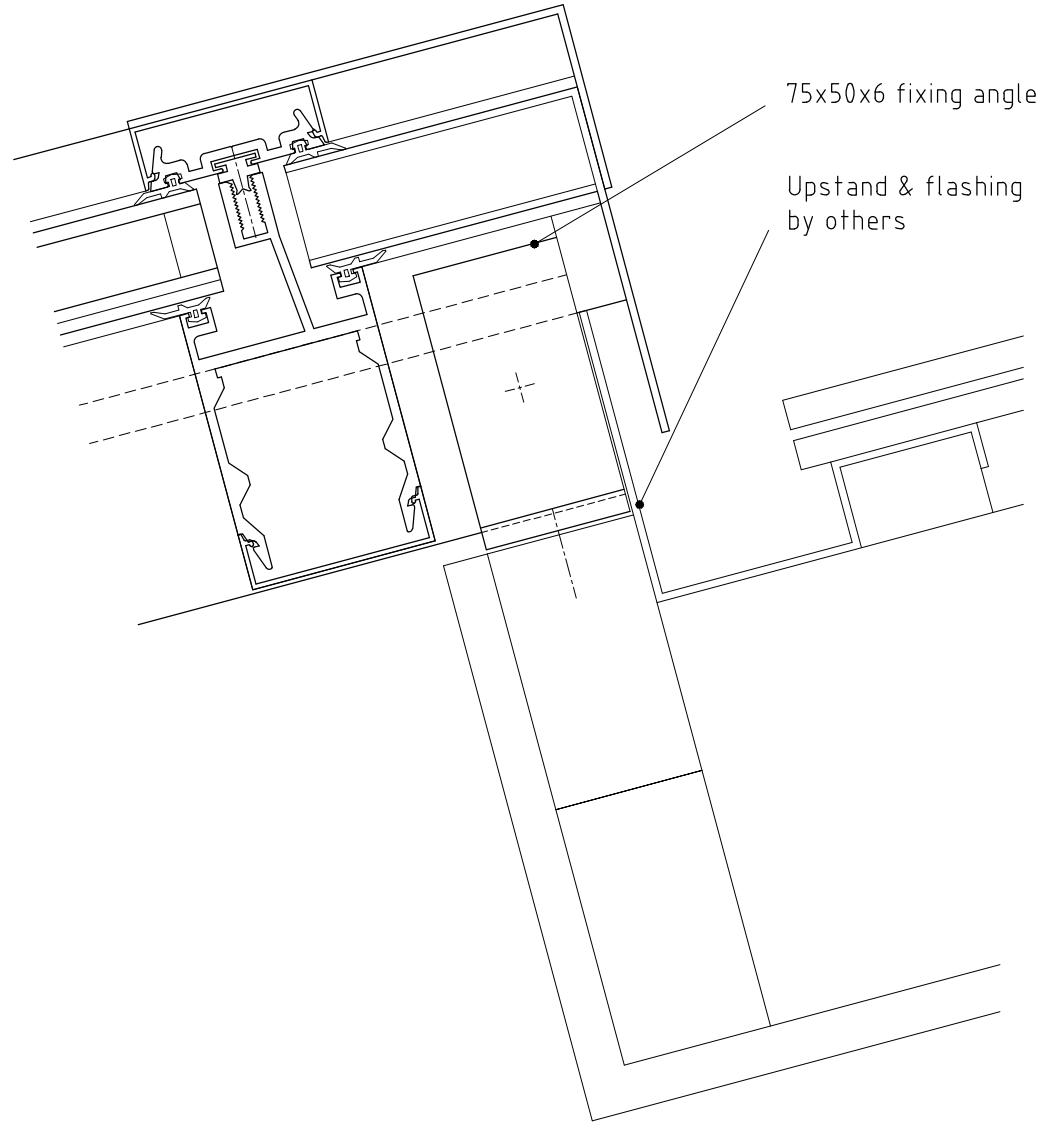

All Views External U.N.O

NOTES:
Do not scale from drawing.
Contractors & installers are responsible for checking details & reporting discrepancies immediately & before work commences.

REV	DESCRIPTION	DATE
TITLE ROOFLIGHT DETAILS		
PROJECT		
CONTRACTOR		EMPLOYER
DRAWING No 3485-001		REVISION
SCALE 1 : 2 (When A3)	DRAWN MG	CHECKED
JOB No		DATE 12/2015

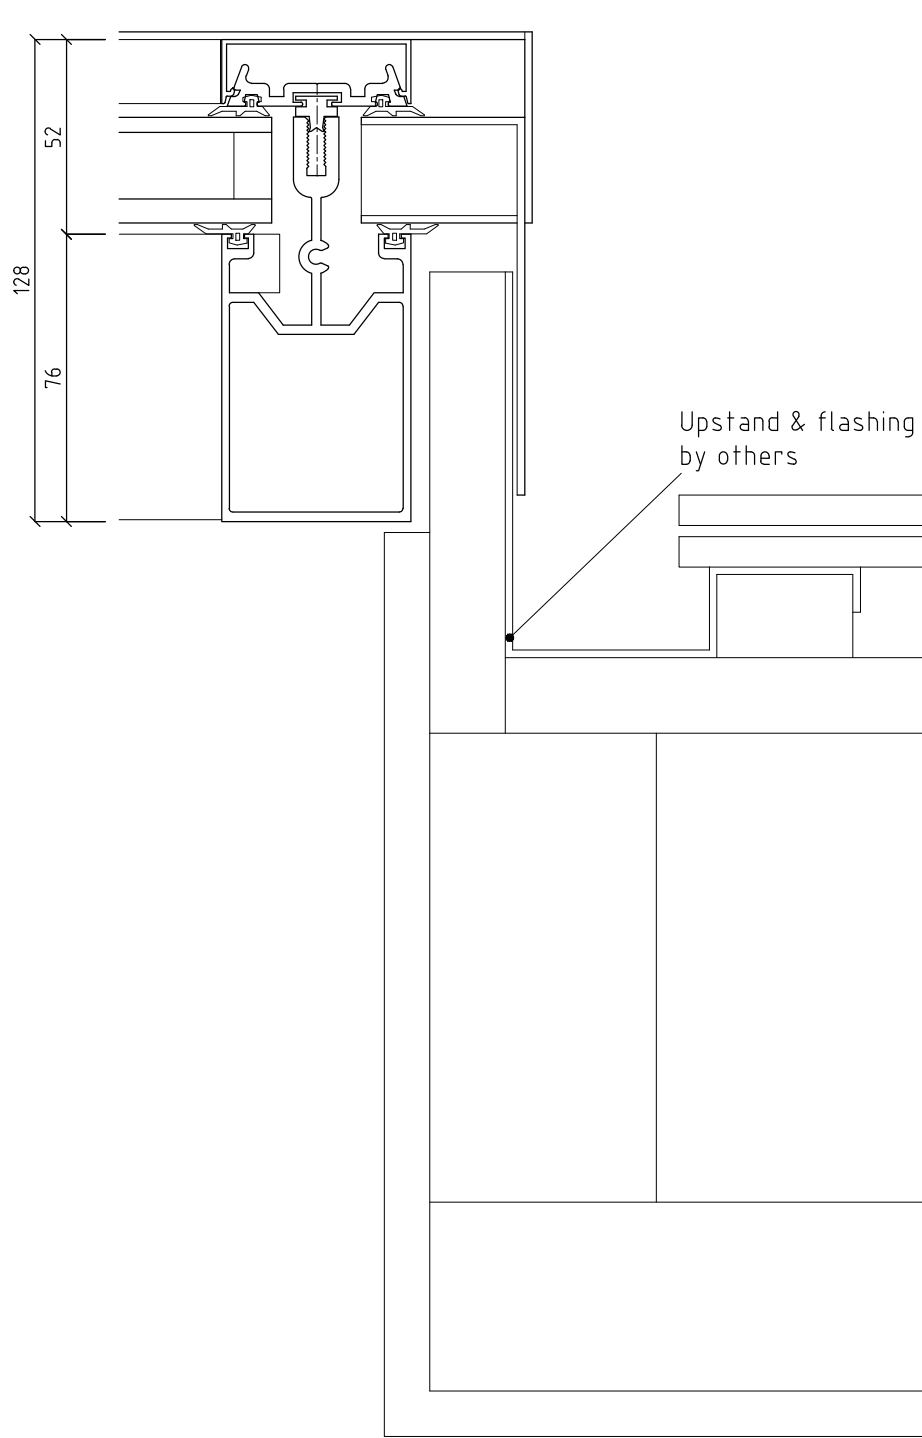

Unit 9 Cumbie Way
Aycliffe Business Park
Newton Aycliffe
Co Durham
DL5 6YA
Tel 01325 318 386
Fax 01325 310 665