


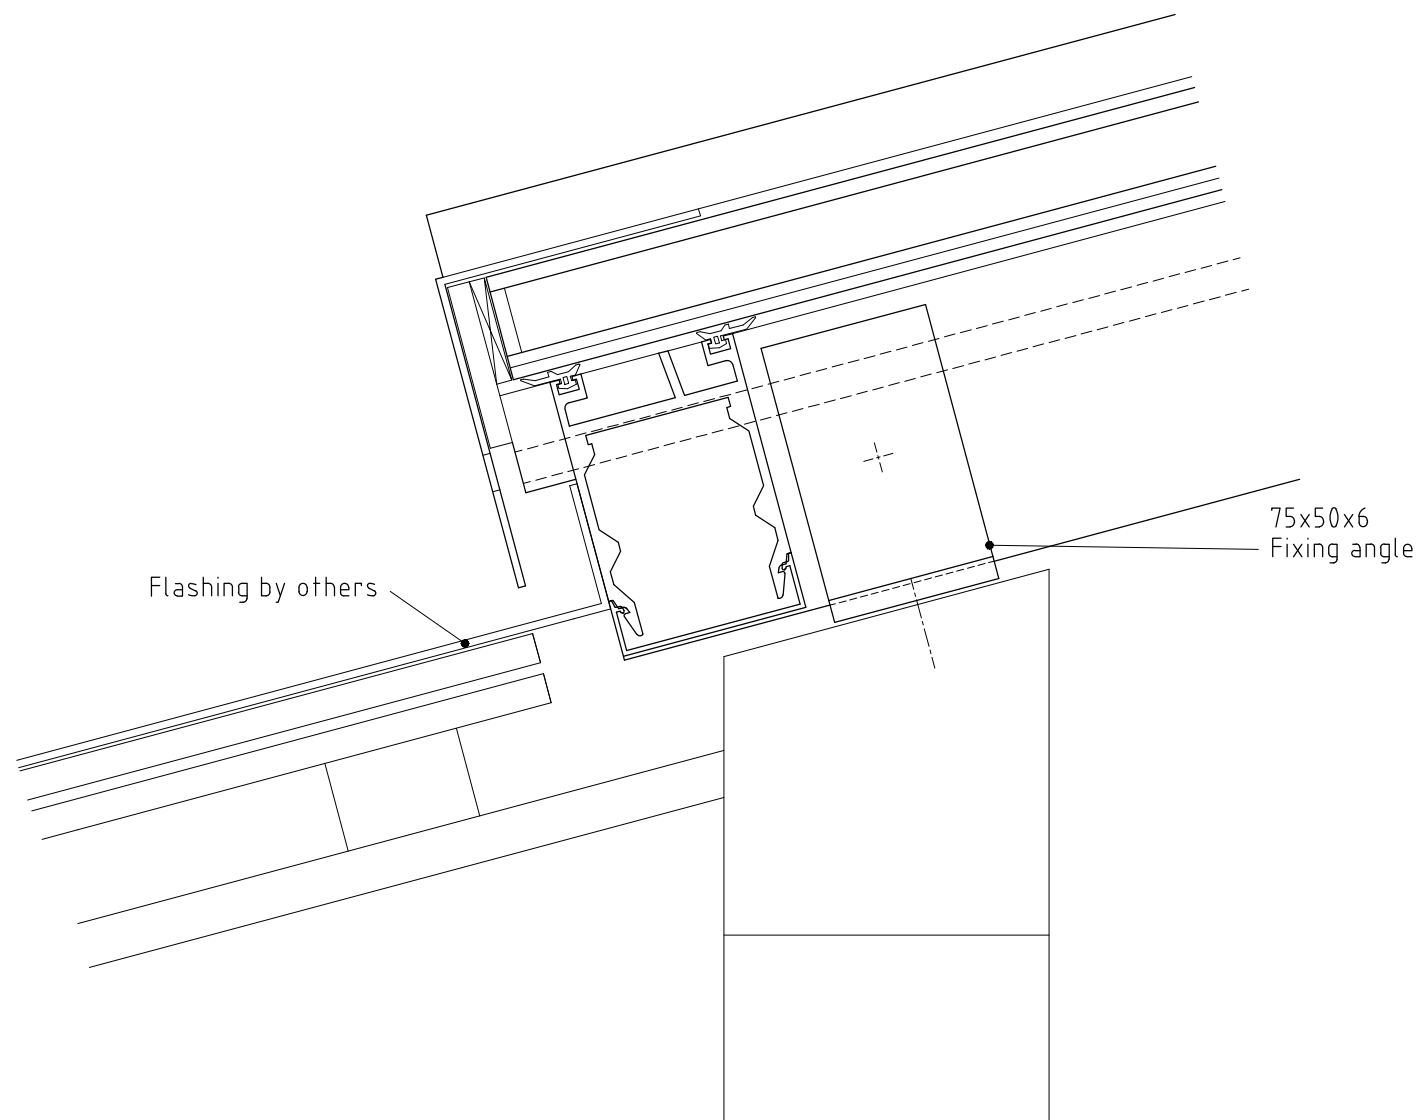

All Views External U.N.O

NOTES:
Do not scale from drawing.
Contractors & installers are responsible for checking details & reporting discrepancies immediately & before work commences.

REV	DESCRIPTION	DATE
TITLE ROOFLIGHT DETAILS		
PROJECT		
CUSTOMER MELBOURNE HOLDINGS		
DRAWING No 3485-002		REVISION
SCALE 1 : 2 (When A3)		CHECKED
JOB No 3485		DATE 01/2016



Unit 9 Cumbie Way
Aycliffe Business Park
Newton Aycliffe
Co Durham
DL5 6YA
Tel 01325 318 386
Fax 01325 310 665