


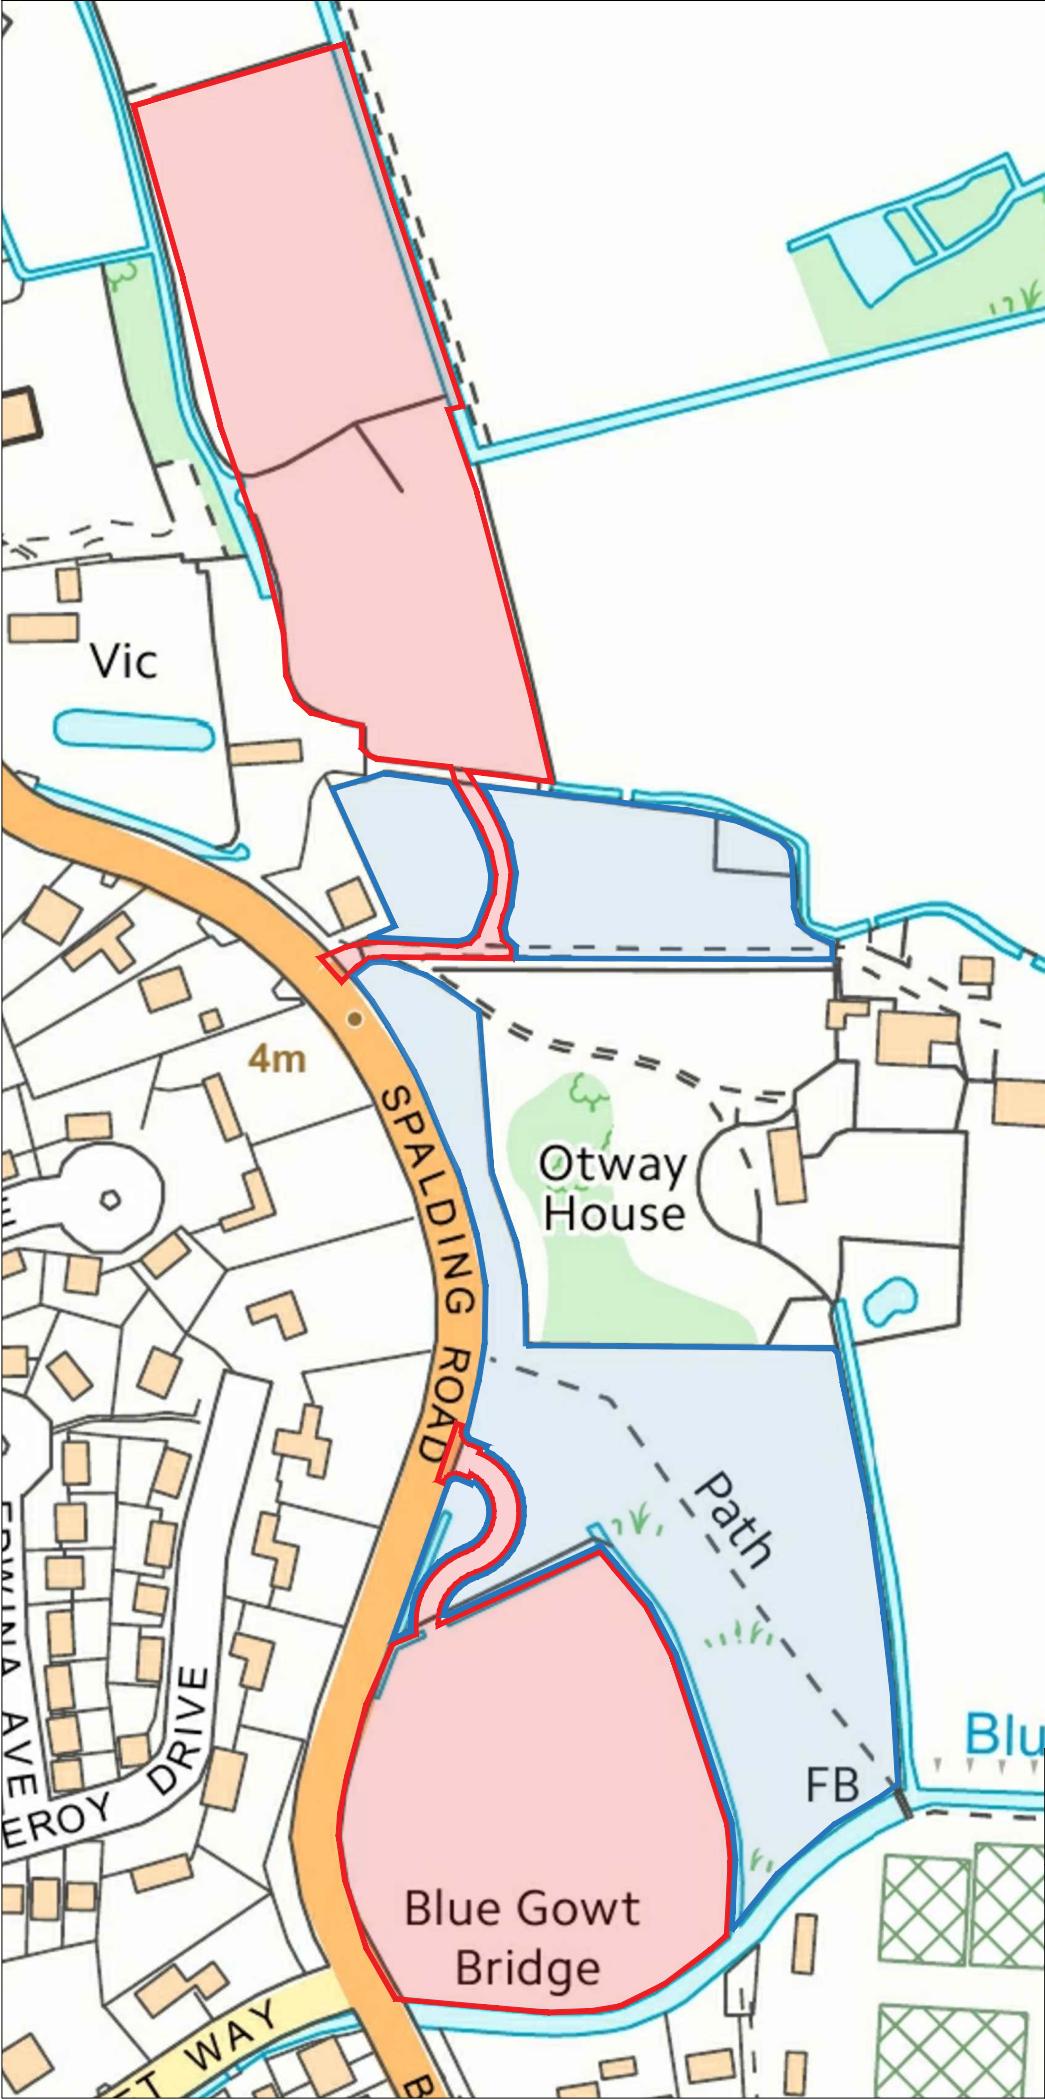

Notes

Ordnance Survey Map
© Crown Copyright 2017. OS Licence No: AR 100010613

N

0 10 20 30 40 50m

A	WW	Red/ blue line revisions	23.05.18
Rev	By	Notes	Date

rdc
Robert Doughty
Consultancy

32 High Street, Helpingham
Sleaford, Lincolnshire NG34 0RA
Tel: 01529 421646
Fax: 01529 421358
Email: admin@rdc-landplan.co.uk
Web: www.rdc-landplan.co.uk

Client AJ & RJ Cooke		
Project Land off Spalding Rd, Pinchbeck		
Drawing title Location Plan		
Drawing No 776-4_PL_LP01	Rev A	Drawn WW
Scale 1:1250 @ A4	Date 06.04.17	Checked LMS