


3.6m

DETERMINED
PLAN

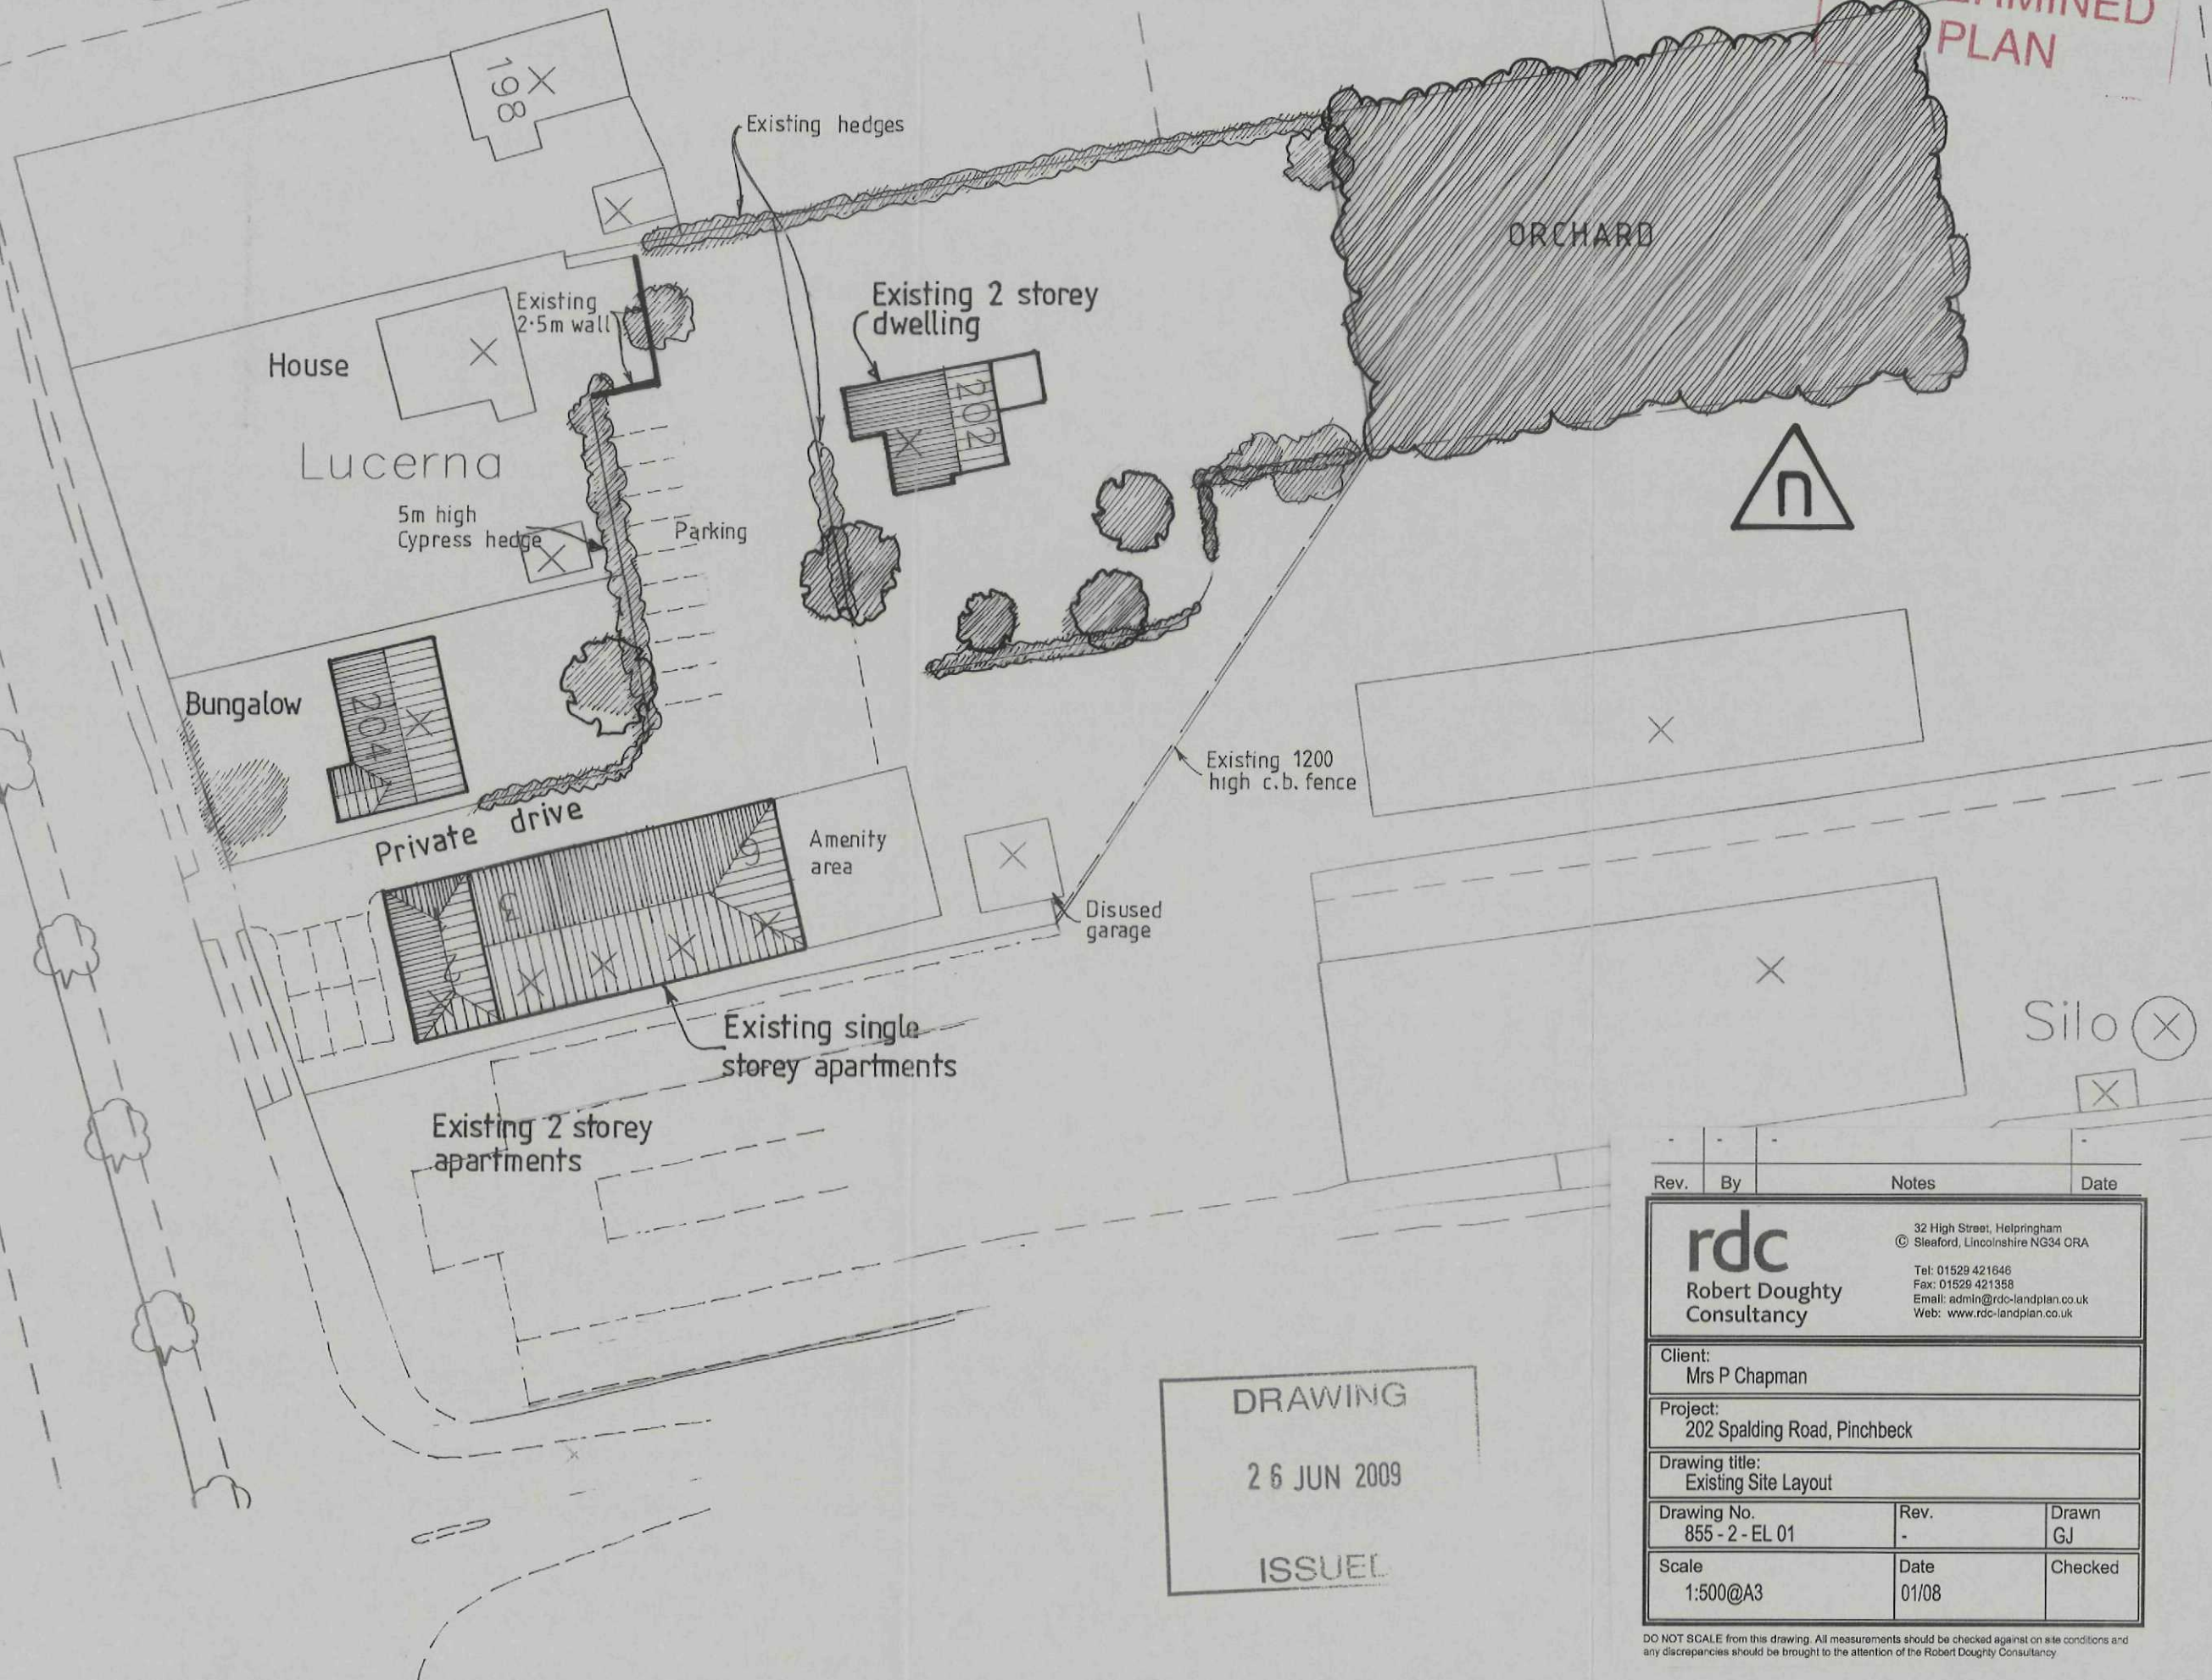

DRAWING

26 JUN 2009

ISSUE

Rev.	By	Notes	Date

rdc
Robert Doughty
Consultancy

32 High Street, Helpingham
Sleaford, Lincolnshire NG34 0RA
Tel: 01529 421646
Fax: 01529 421358
Email: admin@rdc-landplan.co.uk
Web: www.rdc-landplan.co.uk

Client:
Mrs P Chapman

Project:
202 Spalding Road, Pinchbeck

Drawing title:
Existing Site Layout

Drawing No. 855 - 2 - EL 01	Rev. -	Drawn GJ
--------------------------------	-----------	-------------

Scale 1:500@A3	Date 01/08	Checked
-------------------	---------------	---------