


3.6m

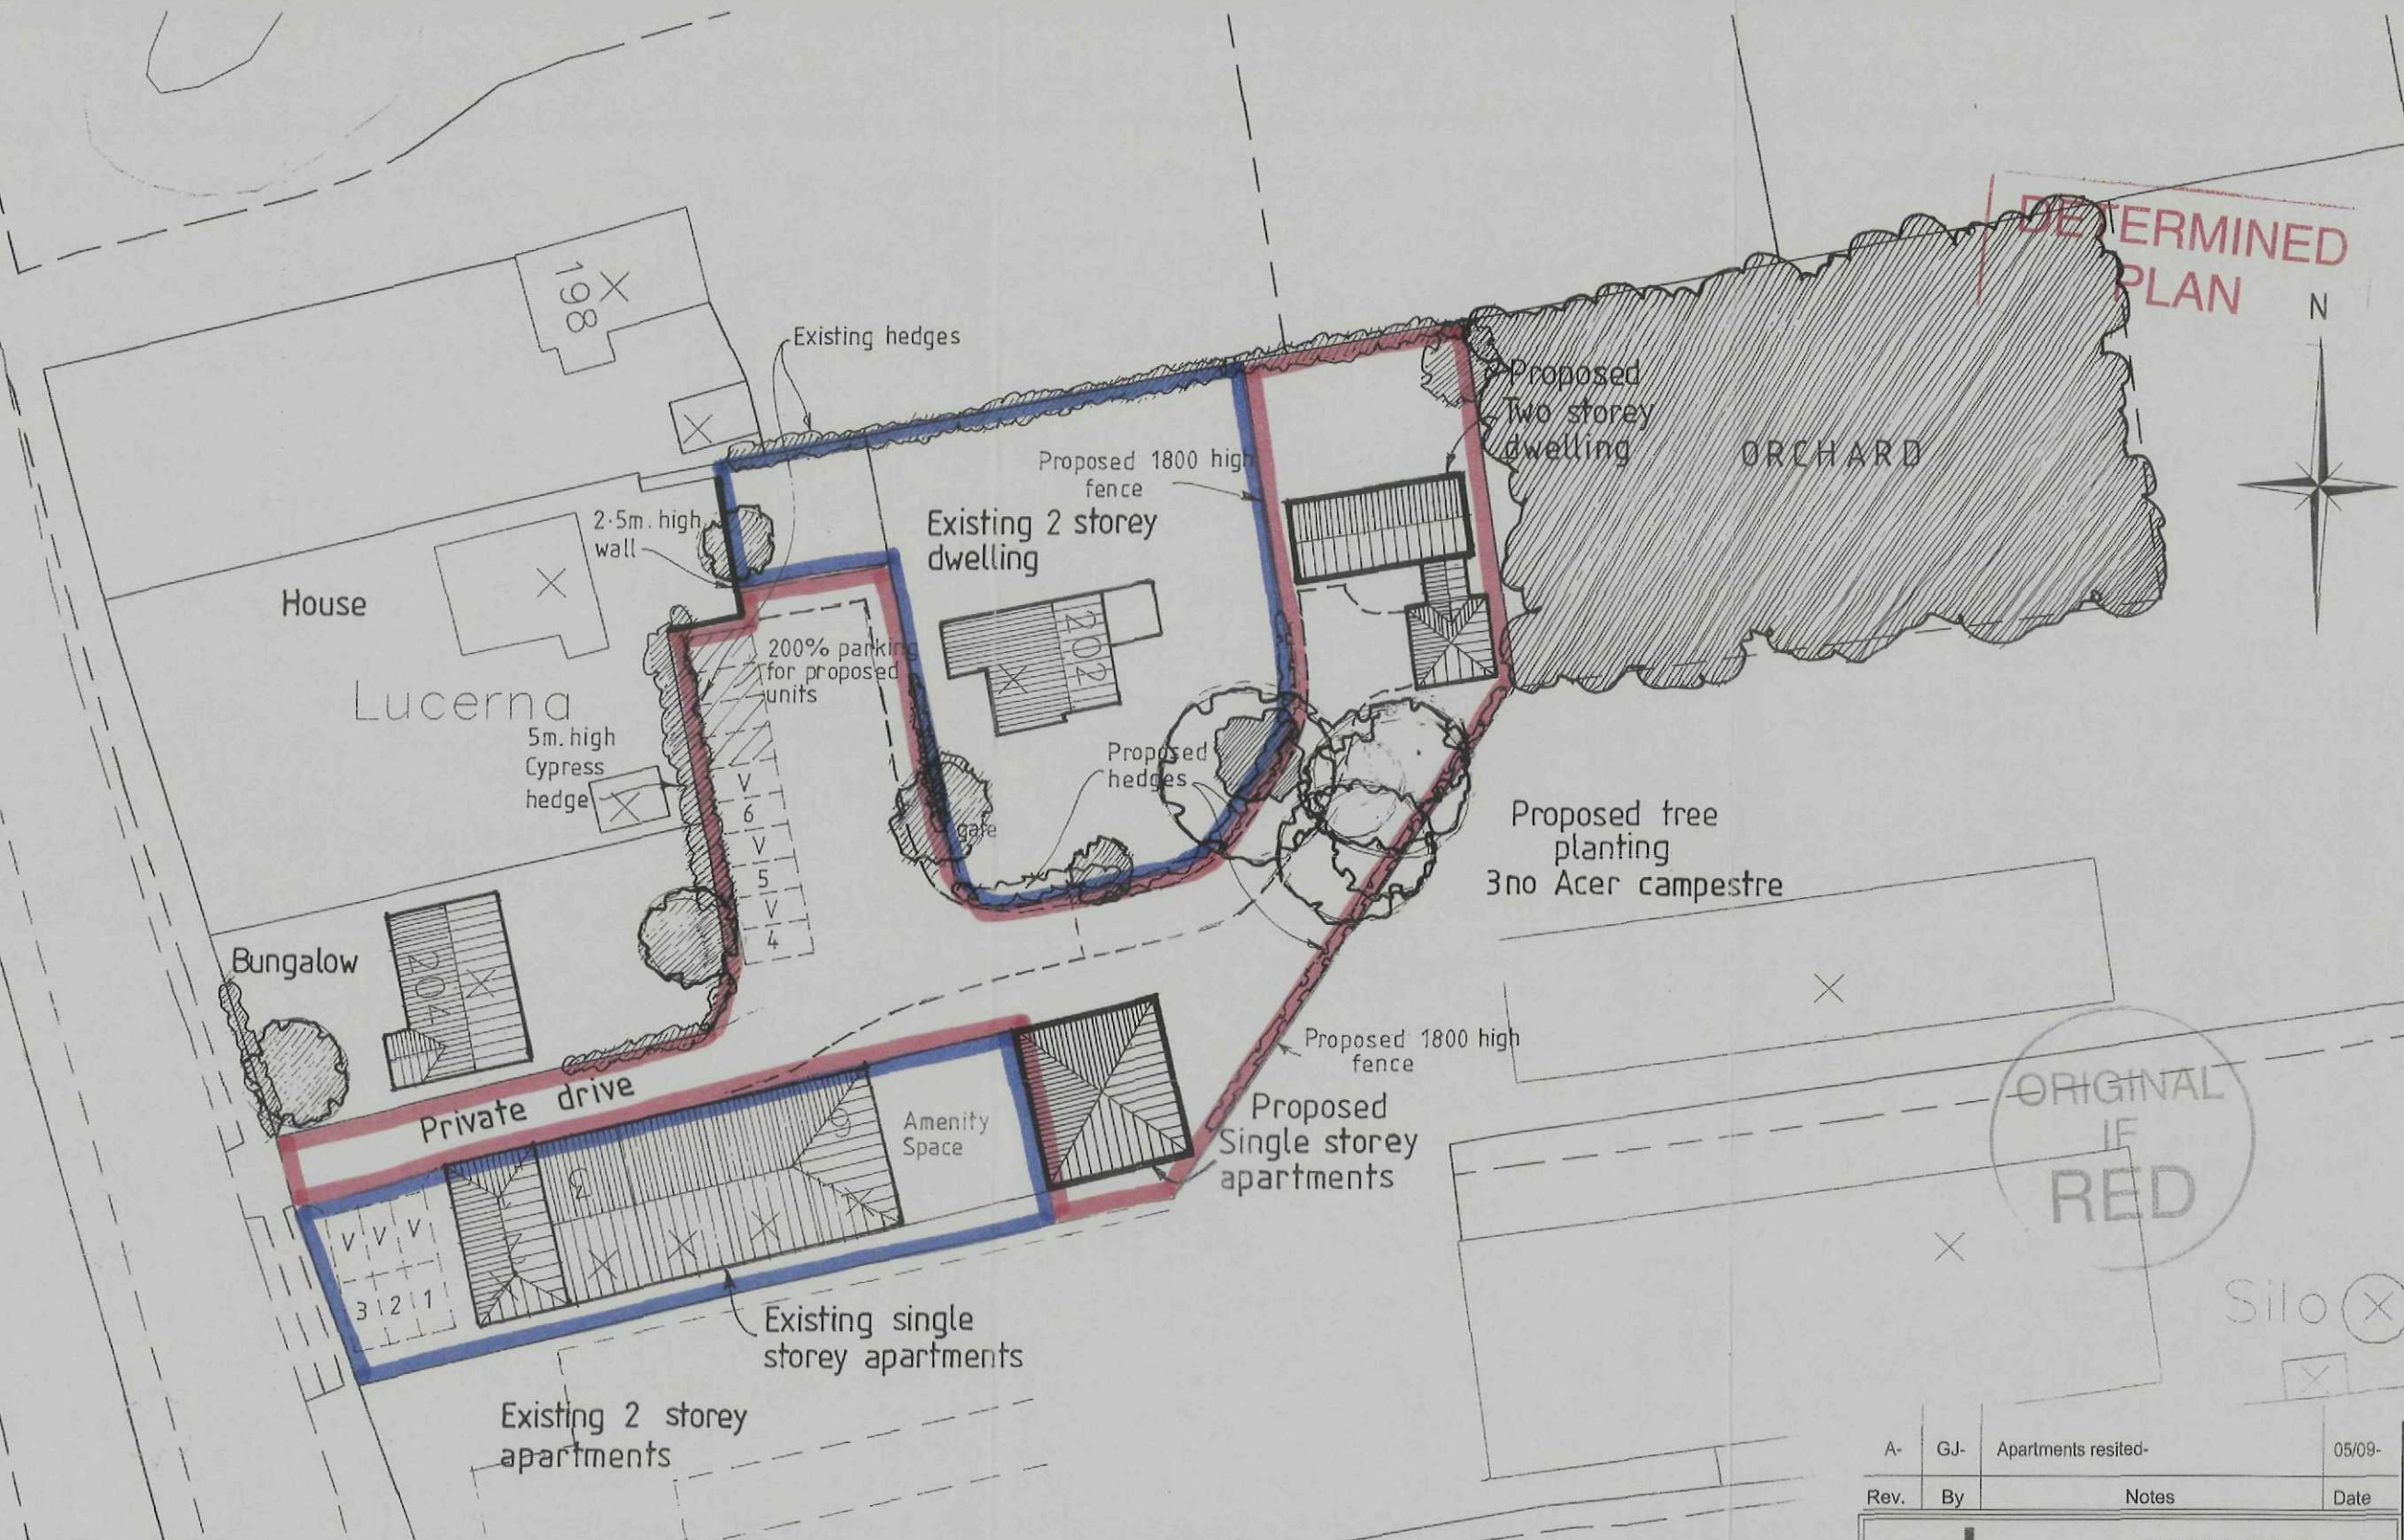

DETERMINED
PLAN



ORIGINAL
IF
RED

Silo

PLANT SCHEDULE

Trees						
Qty	Species	Girth	Height (cm)	Root Zone	Specification	No. of Transplants
3	Acer campestre	10-12	300-350	RB	Selected Standard, 4 breaks	2x

Hedge					
	Species	Height (cm)	Pot Size (Litres)	Specification	Density
218	Crataegus monogyna	60-80	3L	Branched; 4 breaks	350ctrs

Note:

Rev.	By	Notes	Date
A-	GJ-	Apartment resited-	05/09-

rdc
Robert Doughty
Consultancy

32 High Street, Helpingham
Sleaford, Lincolnshire NG34 0RA

Tel: 01529 421646
Fax: 01529 421358
Email: admin@rdc-landplan.co.uk
Web: www.rdc-landplan.co.uk

Client: MRS P CHAPMAN		
Project: 202 Spalding Road, Pinchbeck		
Drawing title: Proposed Site Layout		
Drawing No. 855 / 2 / PL01	Rev. A	Drawn GJ
Scale 1 : 500 @ A3	Date 01 / 2008	Checked

All measurements should be checked against on site conditions and any discrepancies should be brought to the attention of the Robert Doughty Consultancy.