



SOUTH

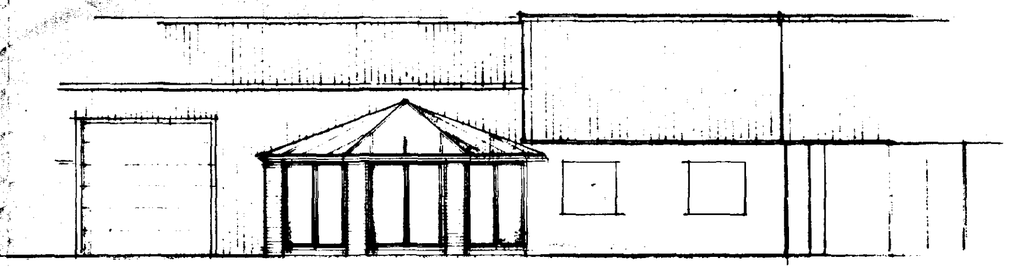

EAST

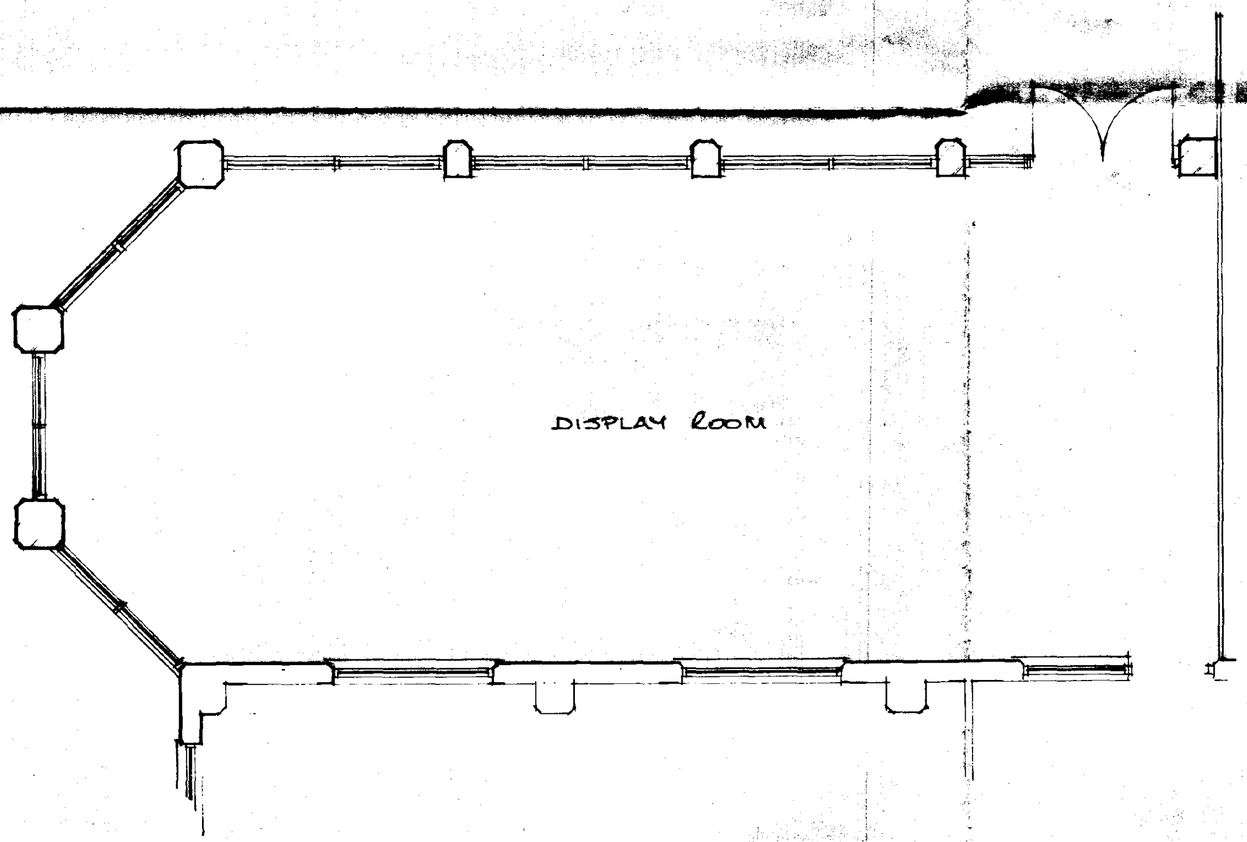

SOUTH HOLLAND DC
HOUSING & PLANNING
13 MAY 1999
Ref: 0475/99

DETERMINED
PLAN

A		
	Date	Revisions

© copyright

East Midlands Design Associates
"Willow Lodge",
Horseshoe Road,
Spalding.
Lincs PE11 3JA
Tel Spalding (0775) 767968

Client
COUNTRY INTERIORS

Job Title
PROPOSED DISPLAY AREA
AT
WOODENTREE LODGE
PINCHBECK
SPALDING.

Drawing Title
PLAN & ELEVATION

Scale 1:50 & 1:100

Date MAY 99 | Drawn by AL

Drg No 99124/02 | Rev