




© Design Copyright reserved.
Written consent must be obtained before copying or reproducing this drawing.
Do not scale from this drawing, use dimensioned figures only.
Contractors are responsible for taking and checking site dimensions.
Any discrepancy must be reported to Client immediately.

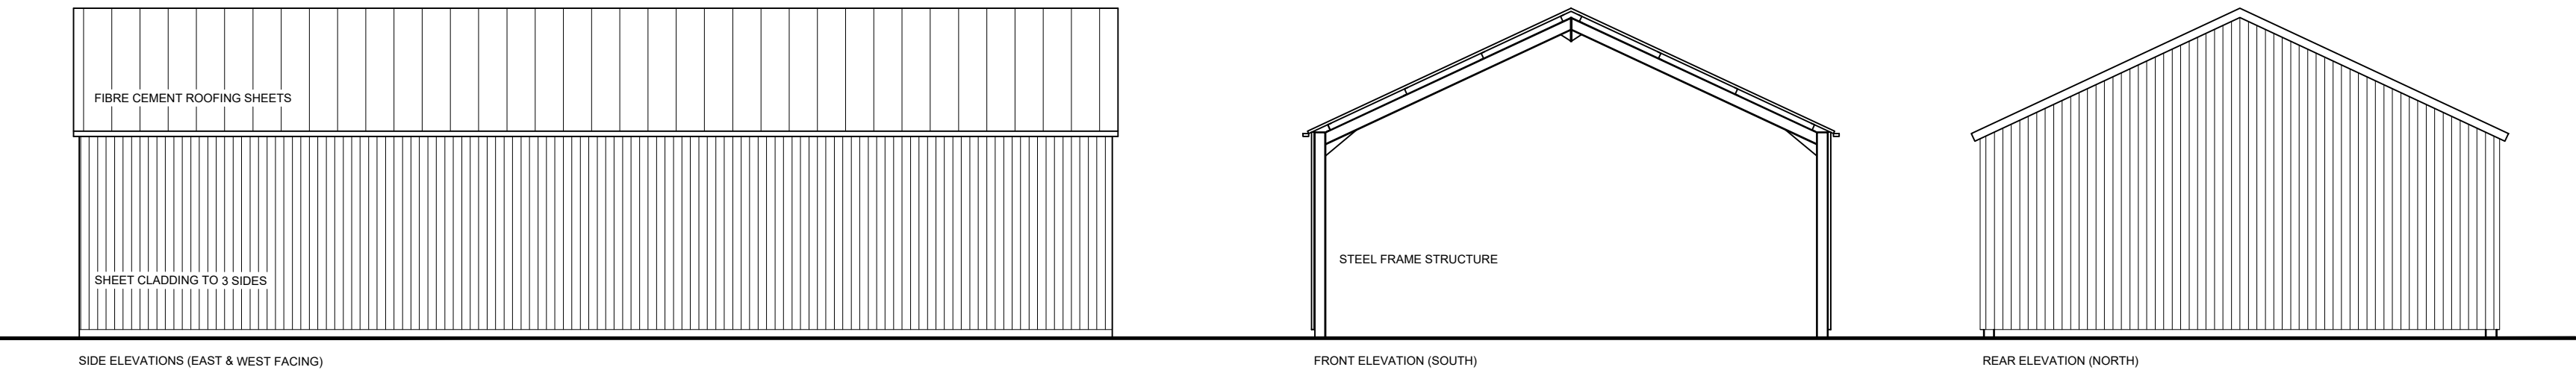


Elevations

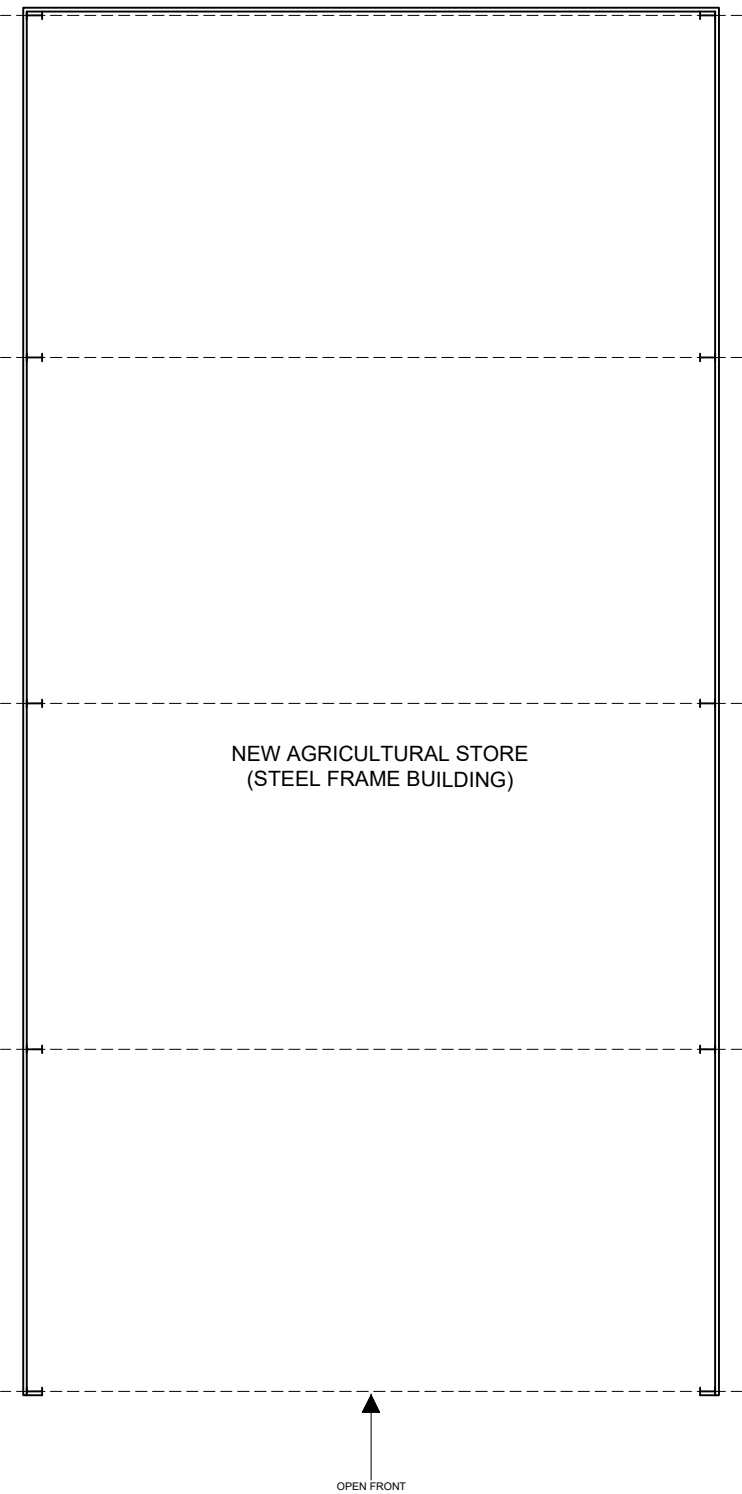

Plan

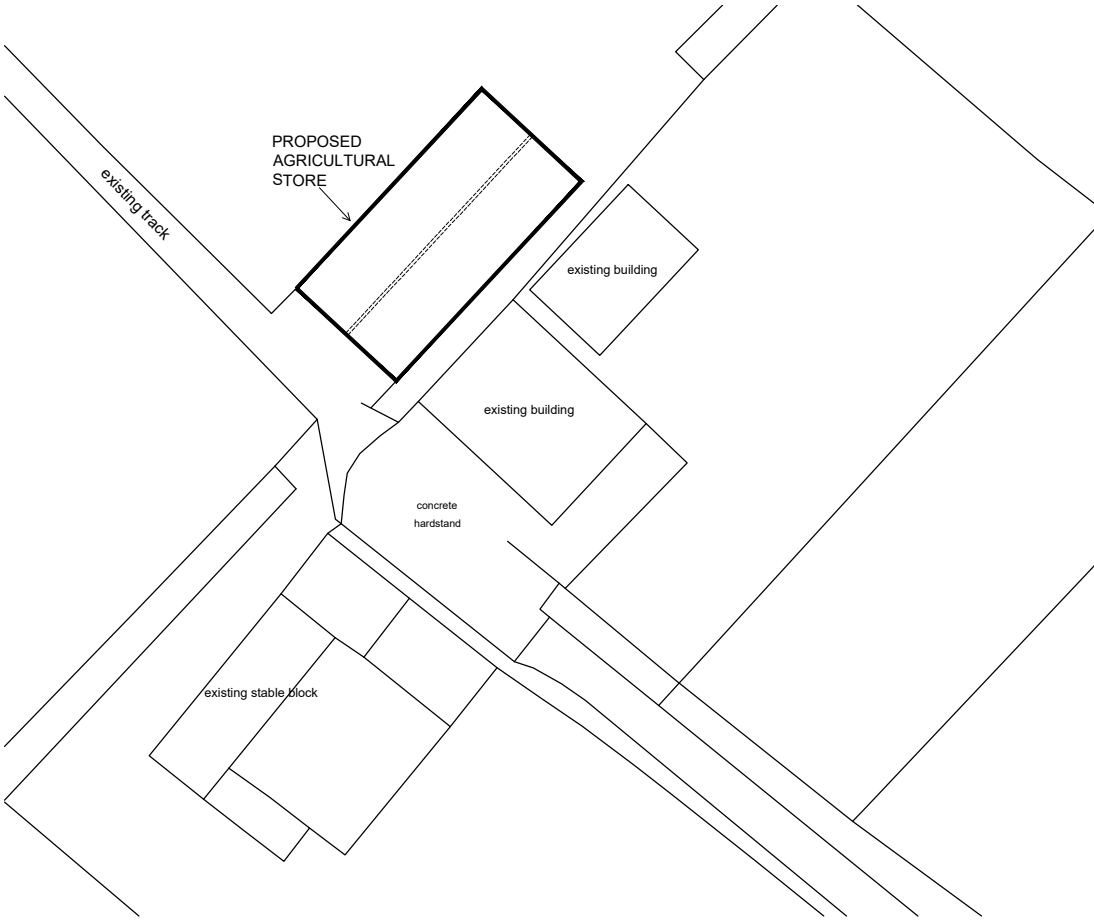

Block Plan

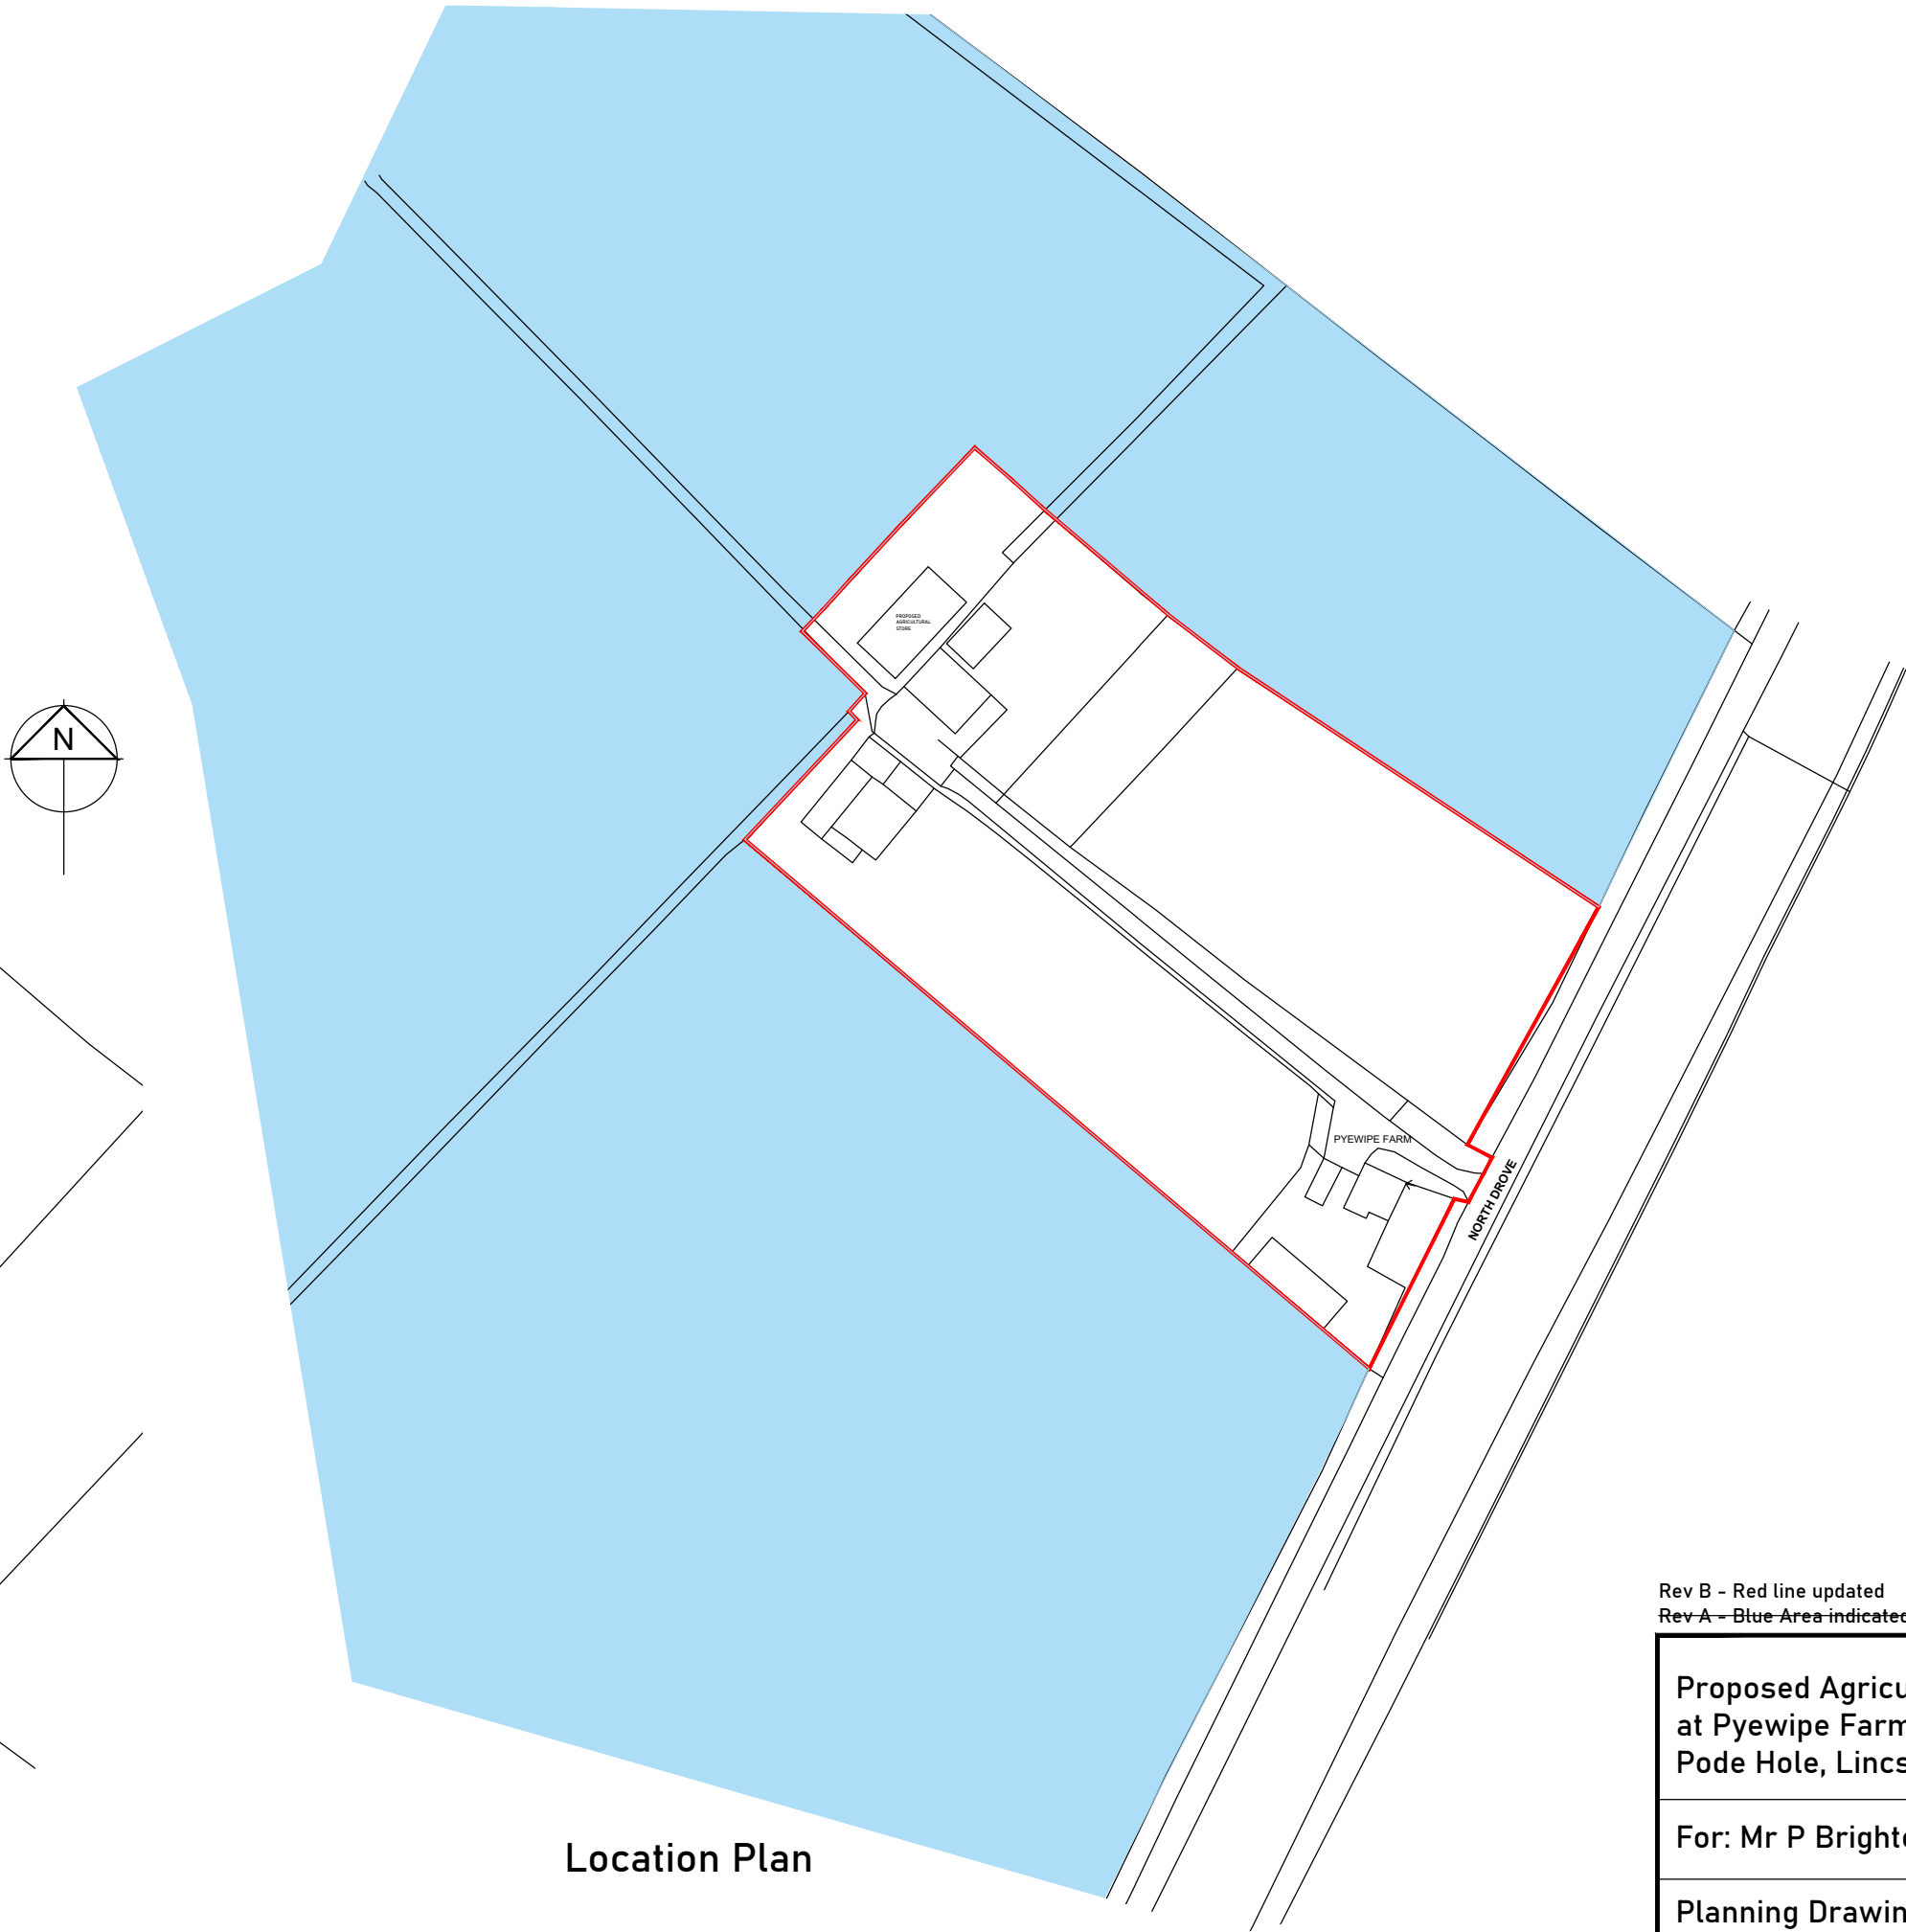

Location Plan

PLANNING DRAWING ONLY

Rev B - Red line updated 13.05.25
Rev A - Blue Area indicated on plan 7.11.24

Proposed Agricultural Store at Pyewipe Farm, North Drove, Pode Hole, Lincs. PE11 3JF.		
For: Mr P Brighton		
Planning Drawing	Nov 2024	
1:100, 1:500, 1:1250 @A3	PB/PD/2024/01 B	