PLANNING APPLICATION

For office use only
Application No. H14/0478/02
Date Registered 23 APR 2002

1. Please complete in block letters
NAME AND ADDRESS OF APPLICANT

M. PARKER & SONS LTD.,
ST. JOHNS ROAD,
SPALDING.

Tel. No. 01775 724777.

NAME AND ADDRESS OF AGENT
(If form completed by agent)

OFFICE COPY

Tel. No.
(Personal contact name)

No Comments
M J Bruthwood
23 May 02

Please complete in block letters
FULL POSTAL ADDRESS OF THE APPLICATION SITE

'TWO HOOTS', WARDENTREE LANE, PINCHBECK, SPALDING.

Please complete in block letters
DESCRIPTION OF PROPOSED DEVELOPMENT

Retention of Dwelling without complying with Agricultural Habitation Clause 7 condition 2 H14/0990/86)

Please complete

I attach
* Four copies of all plans
* an ownership certificate (see back page)
* a fee of ..... If you consider no fee is payable include a written explanation instead.

Signed ... FOR: M. PARKER & SONS LTD. Date 23. APRIL 2002. Previous application No.

Please tick one box and answer the extra questions under that section.

2. TYPE OF APPLICATION

This is a full application for change of use and/or new building works (✓) ⇒ Now complete Parts 3, 4 and 5 and an Ownership Certificates

or This is an outline application

Please state Site Area (Hectares)

Please tick any box where you are including details which you wish to be considered as part of this application.

Siting Design External Appearance

Means of Access Landscaping

Now complete Parts 3 and 5 and an Ownership Certificate.

or This is a reserved matters application.


A. Please state Reference Number of outline permission.
B. Please state which reserved matters are dealt with in this application.
Now complete Part 4 only

or This is an application for renewal of temporary permission or continuation without complying with planning condition. ✓

A. Please state reference Number of previous permission. H14/0990/86
B. Please state Condition Number referred to 2
Now complete an Ownership Certificate

or This is an application for modification of a condition on a planning permission which has not yet been implemented.

A. Please state Reference Number of previous permission
B. Please state Condition Number referred to
C. Please state variation required
Now complete an Ownership Certificate.

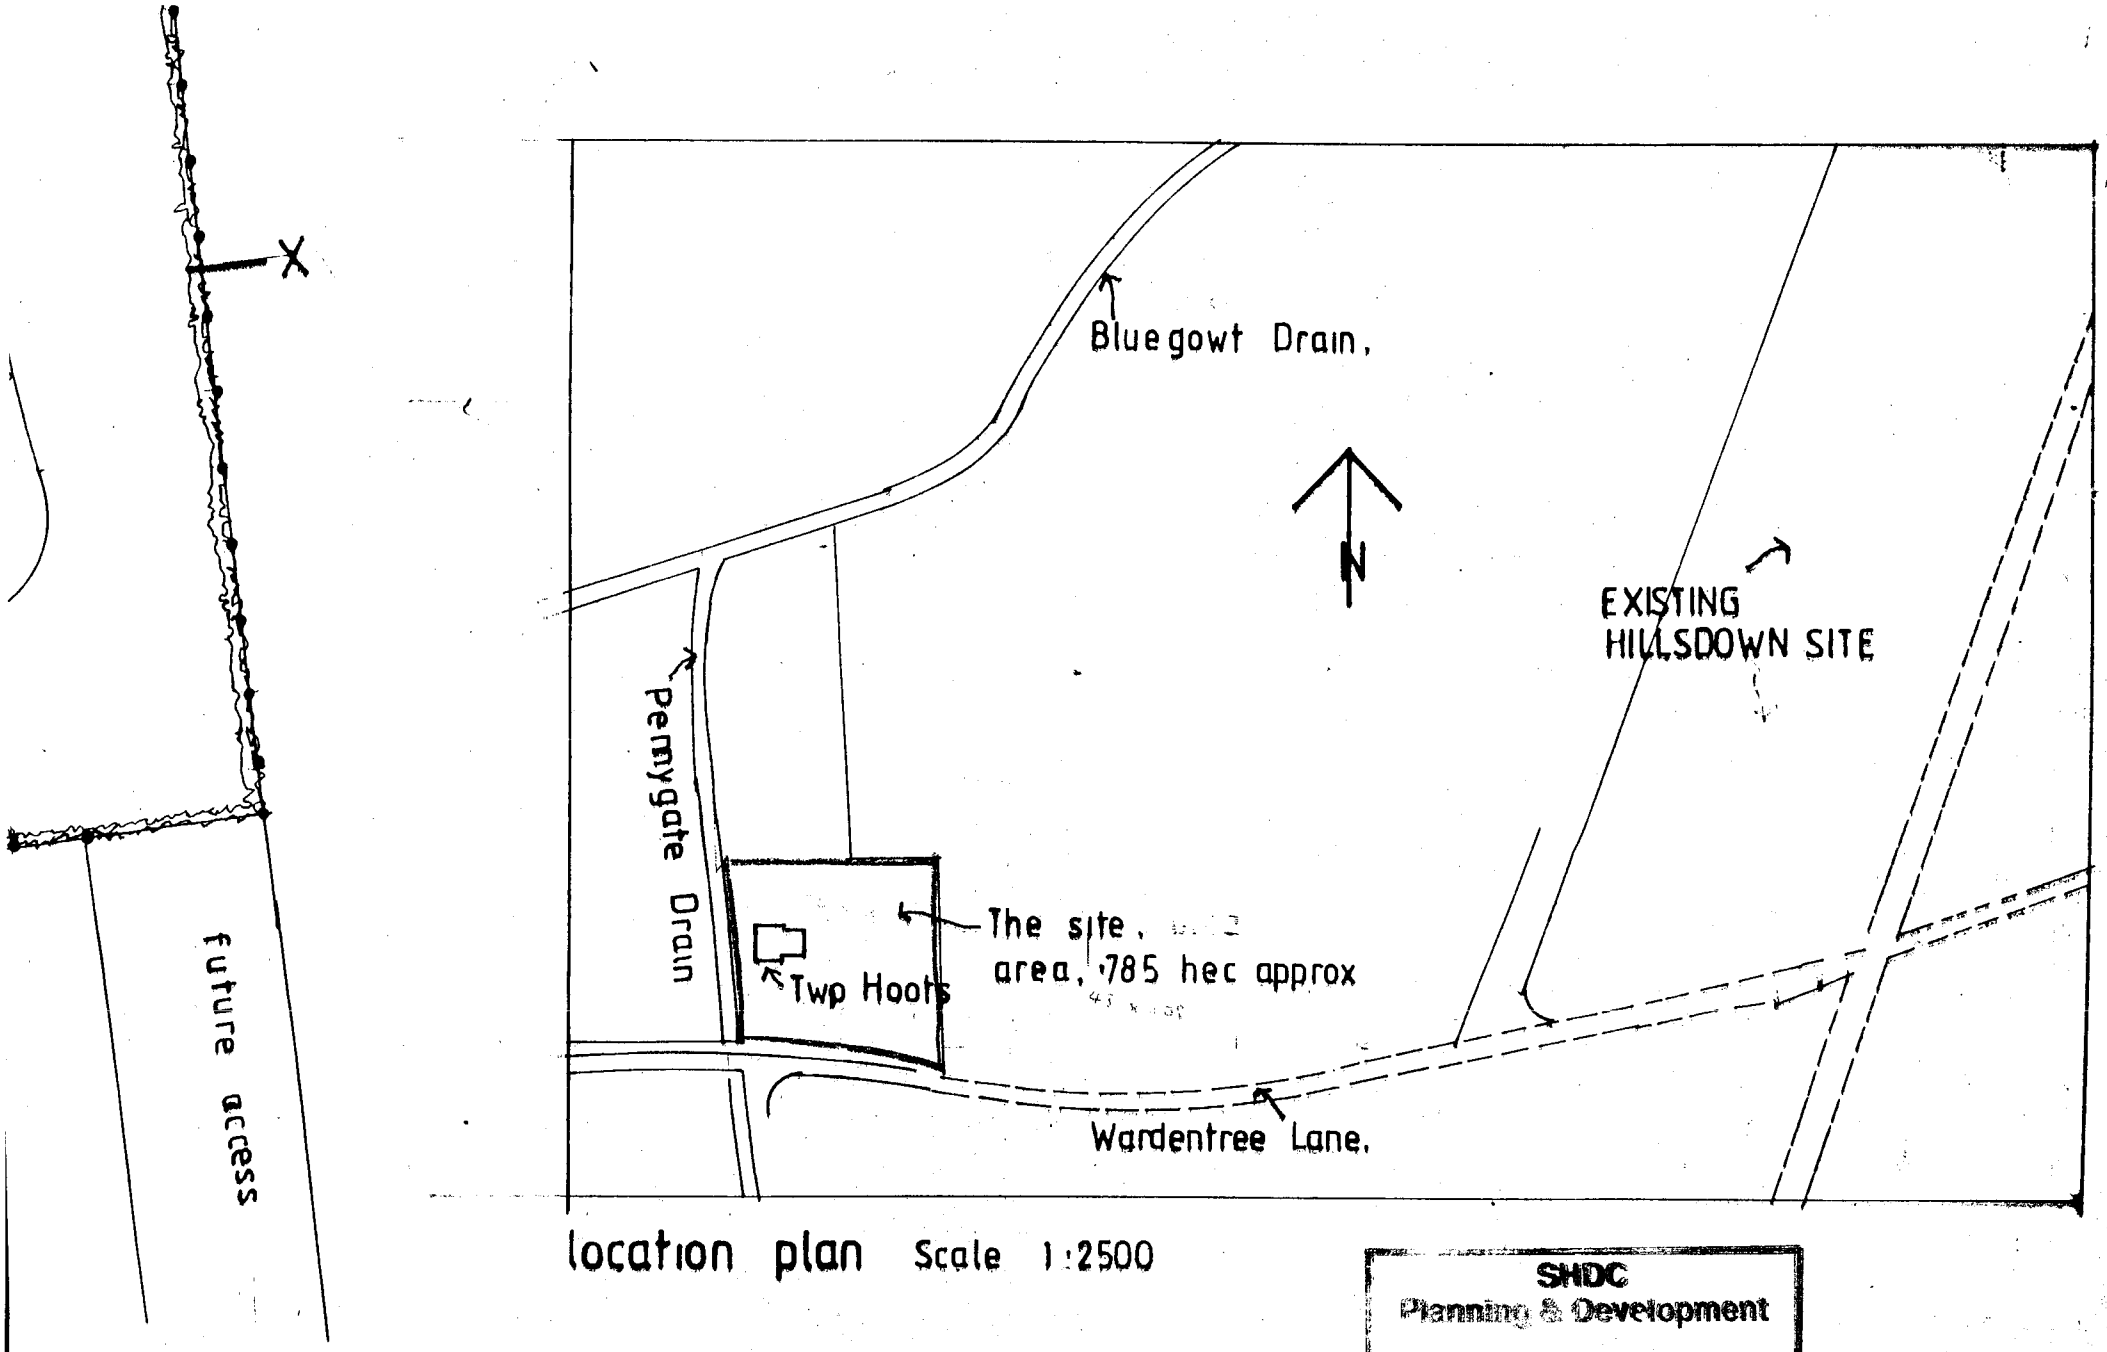

location plan Scale 1:2500

SHDC
Planning & Development
23 APR 2002
Ref 0478/02