
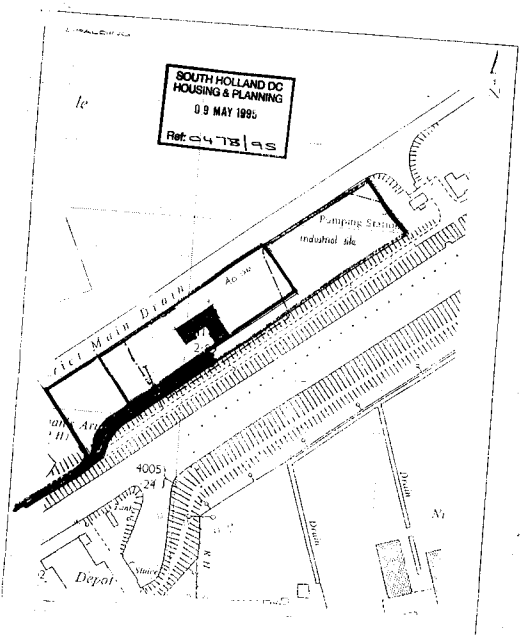



block plan 1:1250

SOUTH HOLLAND DC
HOUSING & PLANNING
09 MAY 1995
Ref: 0478/95

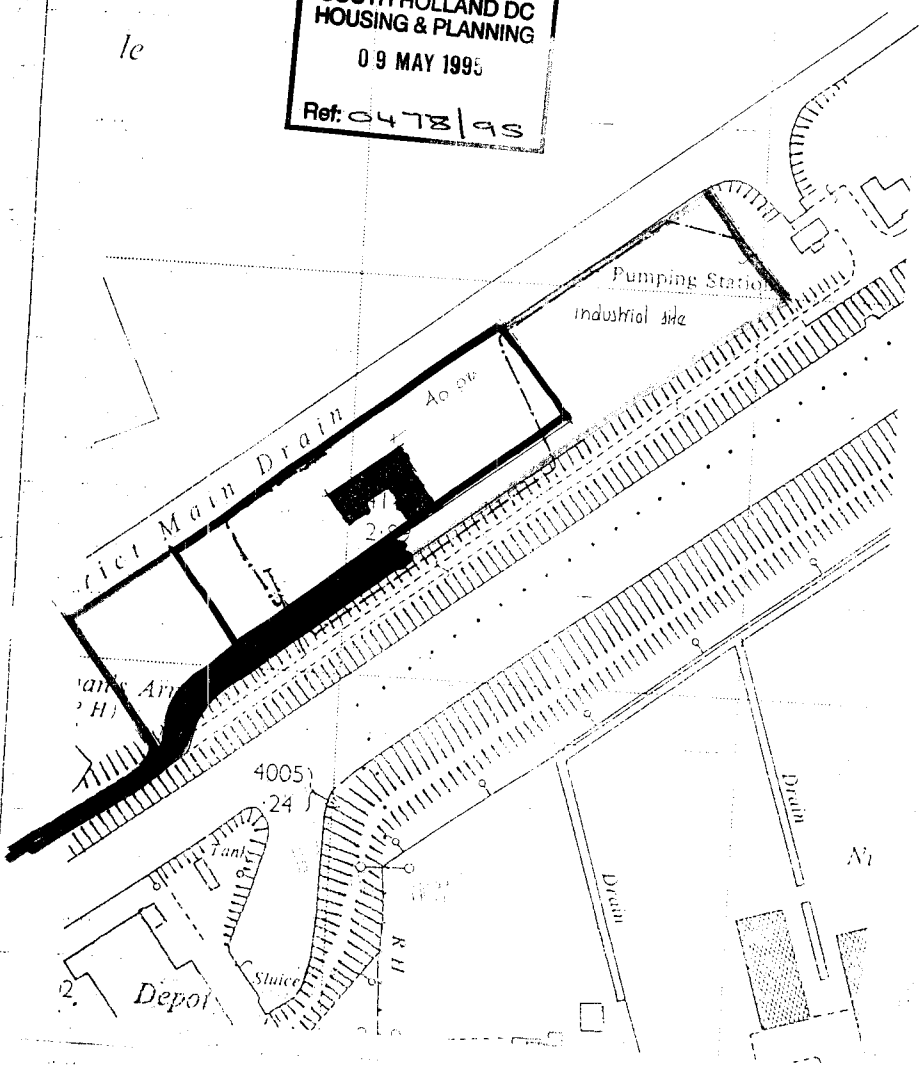

block plan

1:1250

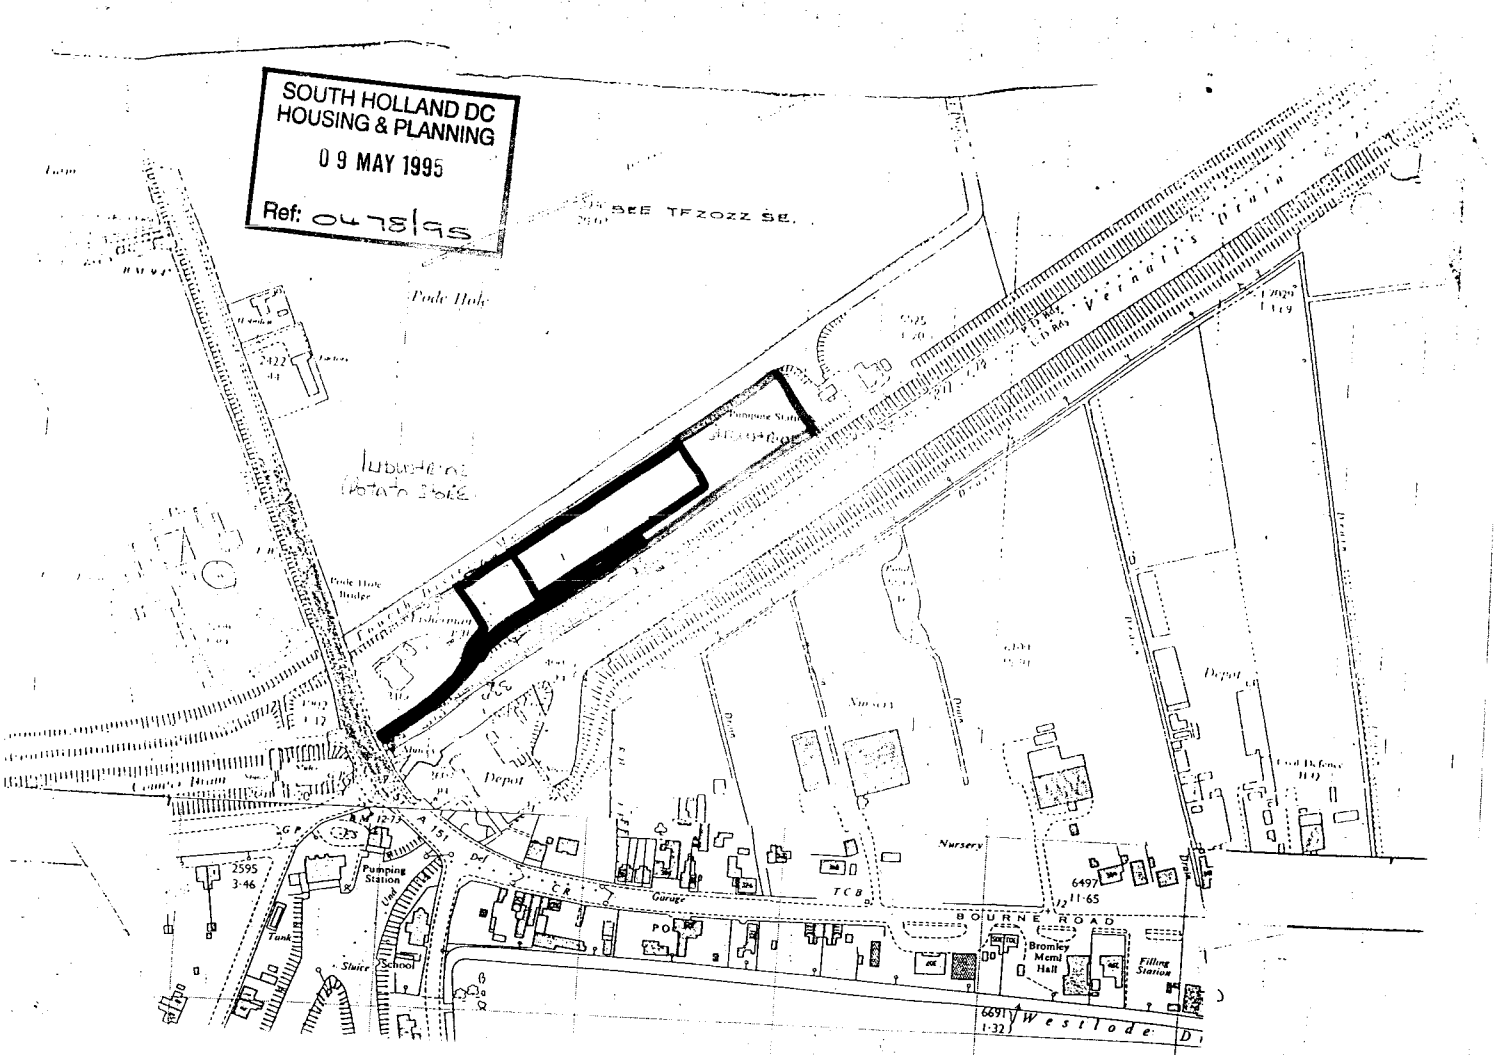
SOUTH HOLLAND DC
HOUSING & PLANNING
0 9 MAY 1995
Ref: 0478/95
SEE TF20ZZ SE.
Pode Hole
Pumping Station
Depot
Nursery
Garage
TCB
PO
BOURNE ROAD
Bromley Meml Hall
Filling Station
Westlode
A 151
A 17
Sluice
School
Tank
2595
3-46
6497
11-65
6691
1-32

East Midlands Design Associates,
Willow Lodge,
Horseshoe Road,
Spalding,
Lincs.
PE11 3JA.

Mr P Udy

PJU/JJ H14/0478/95

19 Jul 1995

Dear Sir,

3 BEDROOM BUNGALOW AND GARAGE, LAND TO REAR OF FISHERMANS ARMS FOR MR N PURVIS.

The above planning application was considered by the Development Control Sub-Committee at their meeting on the 17th July 1995.


At that meeting it was resolved to refuse permission as recommended. They have however asked that I write to you to emphasise that the Members of the Sub-Committee are sympathetic towards a dwelling on site as long as it is properly designed and located in regard to its position adjacent to DGM Growers.

It may be appropriate for a meeting to be convened between yourself and my Planning Assistant Mr Udy in order to discuss how the design may be changed to overcome the effects DGM Growers may have on the site. In addition advice from Mr J Chapman of the Environmental and Leisure Services Department will be appropriate.


Yours faithfully

P.P.

N Midlen
Development Control Manager

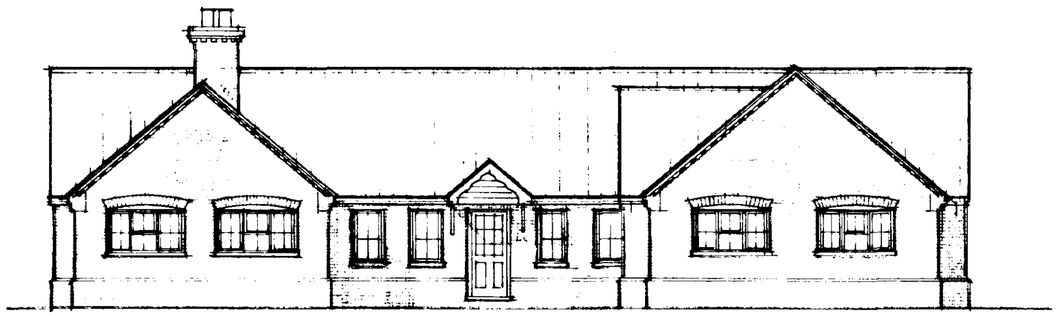


s. east

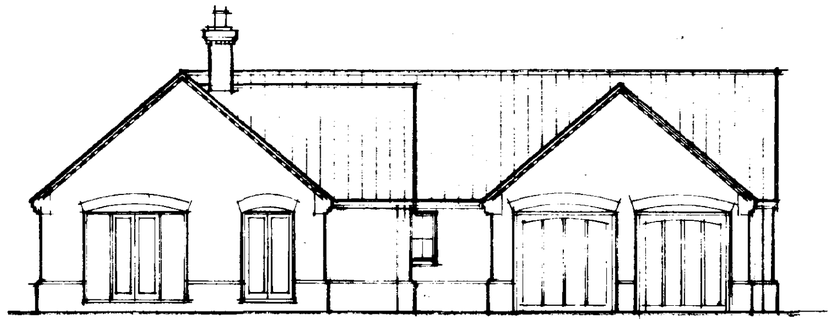


s. west

Marley Mendip Old English Farmhouse Orange

Reclaimed Facing bricks.

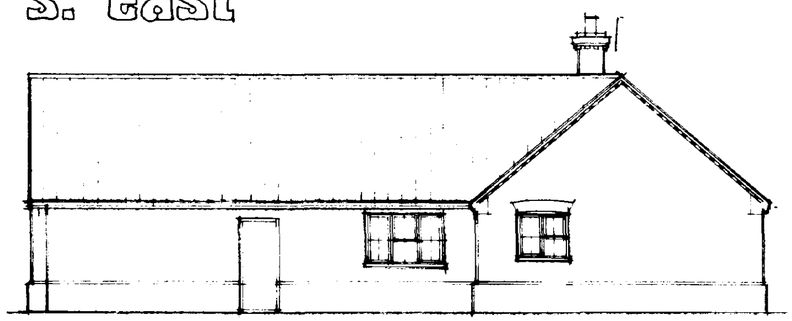

n. east

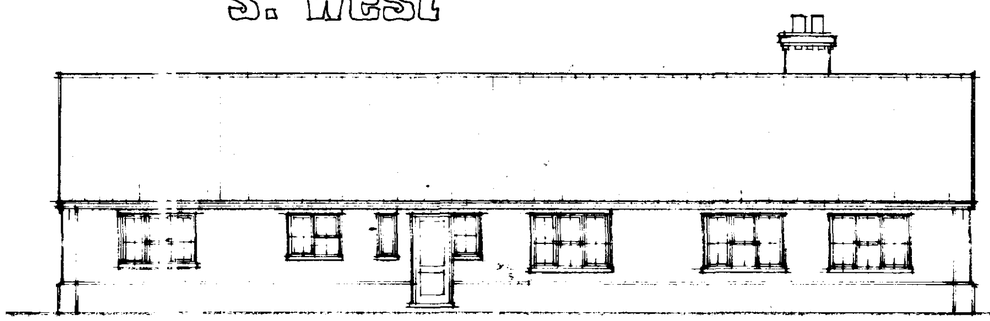

n. west

A		
	Date	Revisions

© copyright

East
Midlands
Design
Associates

"Willow Lodge",
Horseshoe Road,
Spalding,
Lincs PE11 3JR

Tel Spalding (0775) 767968

Client
MR N. PURVIS

Job Title
3 BED BUNGALOW & GARAGE AT
LAND TO THE REAR OF
"THE FISHERMANS ARMS"
BOURNE RD. POOR HOLE. SPALDING


Drawing Title
PLANS & ELEVATIONS

Scale 1:100 & 1:250

Date MAY 95 | Drawn by AL

Drg No 95/20/01 | Rev

ground floor plan

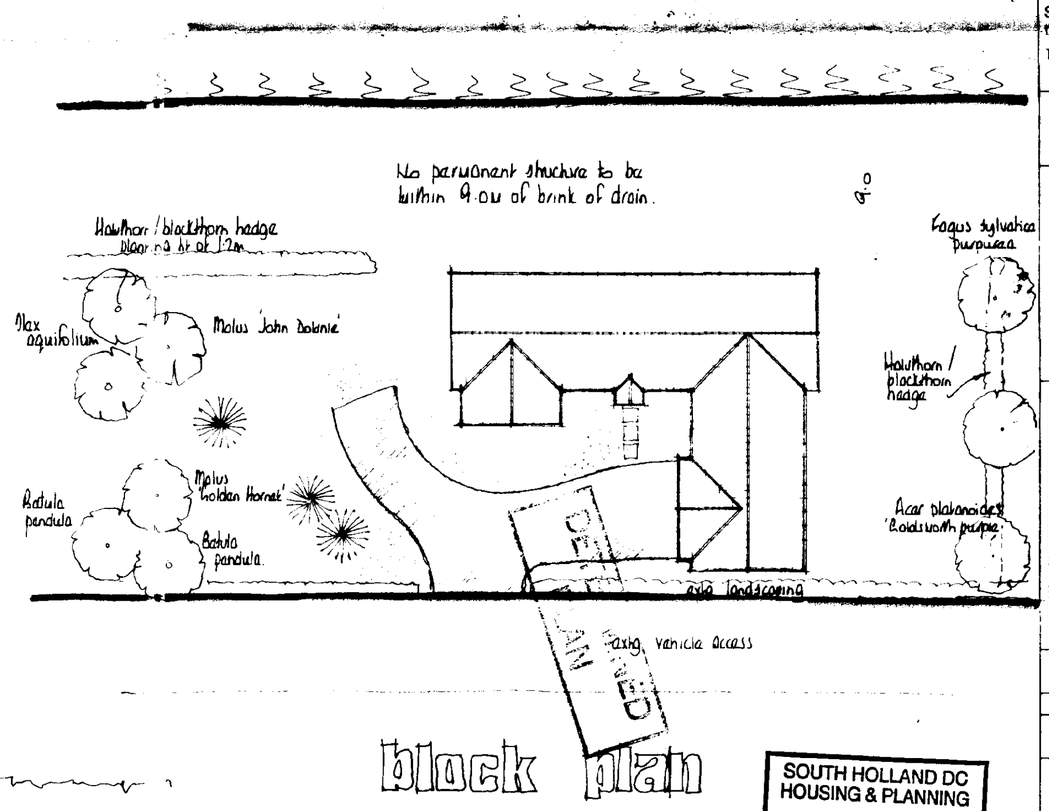

block plan

SOUTH HOLLAND DC
HOUSING & PLANNING
09 MAY 1995
Ref: 0478/95