

DO NOT SCALE THIS DRAWING. THE CONTRACTOR IS DEEMED TO HAVE CHECKED ALL DIMENSIONS ON SITE AND REPORT ANY DISCREPANCIES TO OGLESBY & LIMB LTD.
THE CONTENTS OF THIS DRAWING ARE COVERED BY COPYRIGHT AND REMAIN THE PROPERTY OF OGLESBY & LIMB LTD. WRITTEN APPROVAL MUST BE OBTAINED FROM OGLESBY & LIMB LTD PRIOR TO DUPLICATION OR REPRODUCTION OF THIS DRAWING OR ITS CONTENTS.
ANY DIMENSIONS NOT SHOWN ARE TO BE CHECKED AND AGREED WITH OGLESSBY & LIMB LTD.

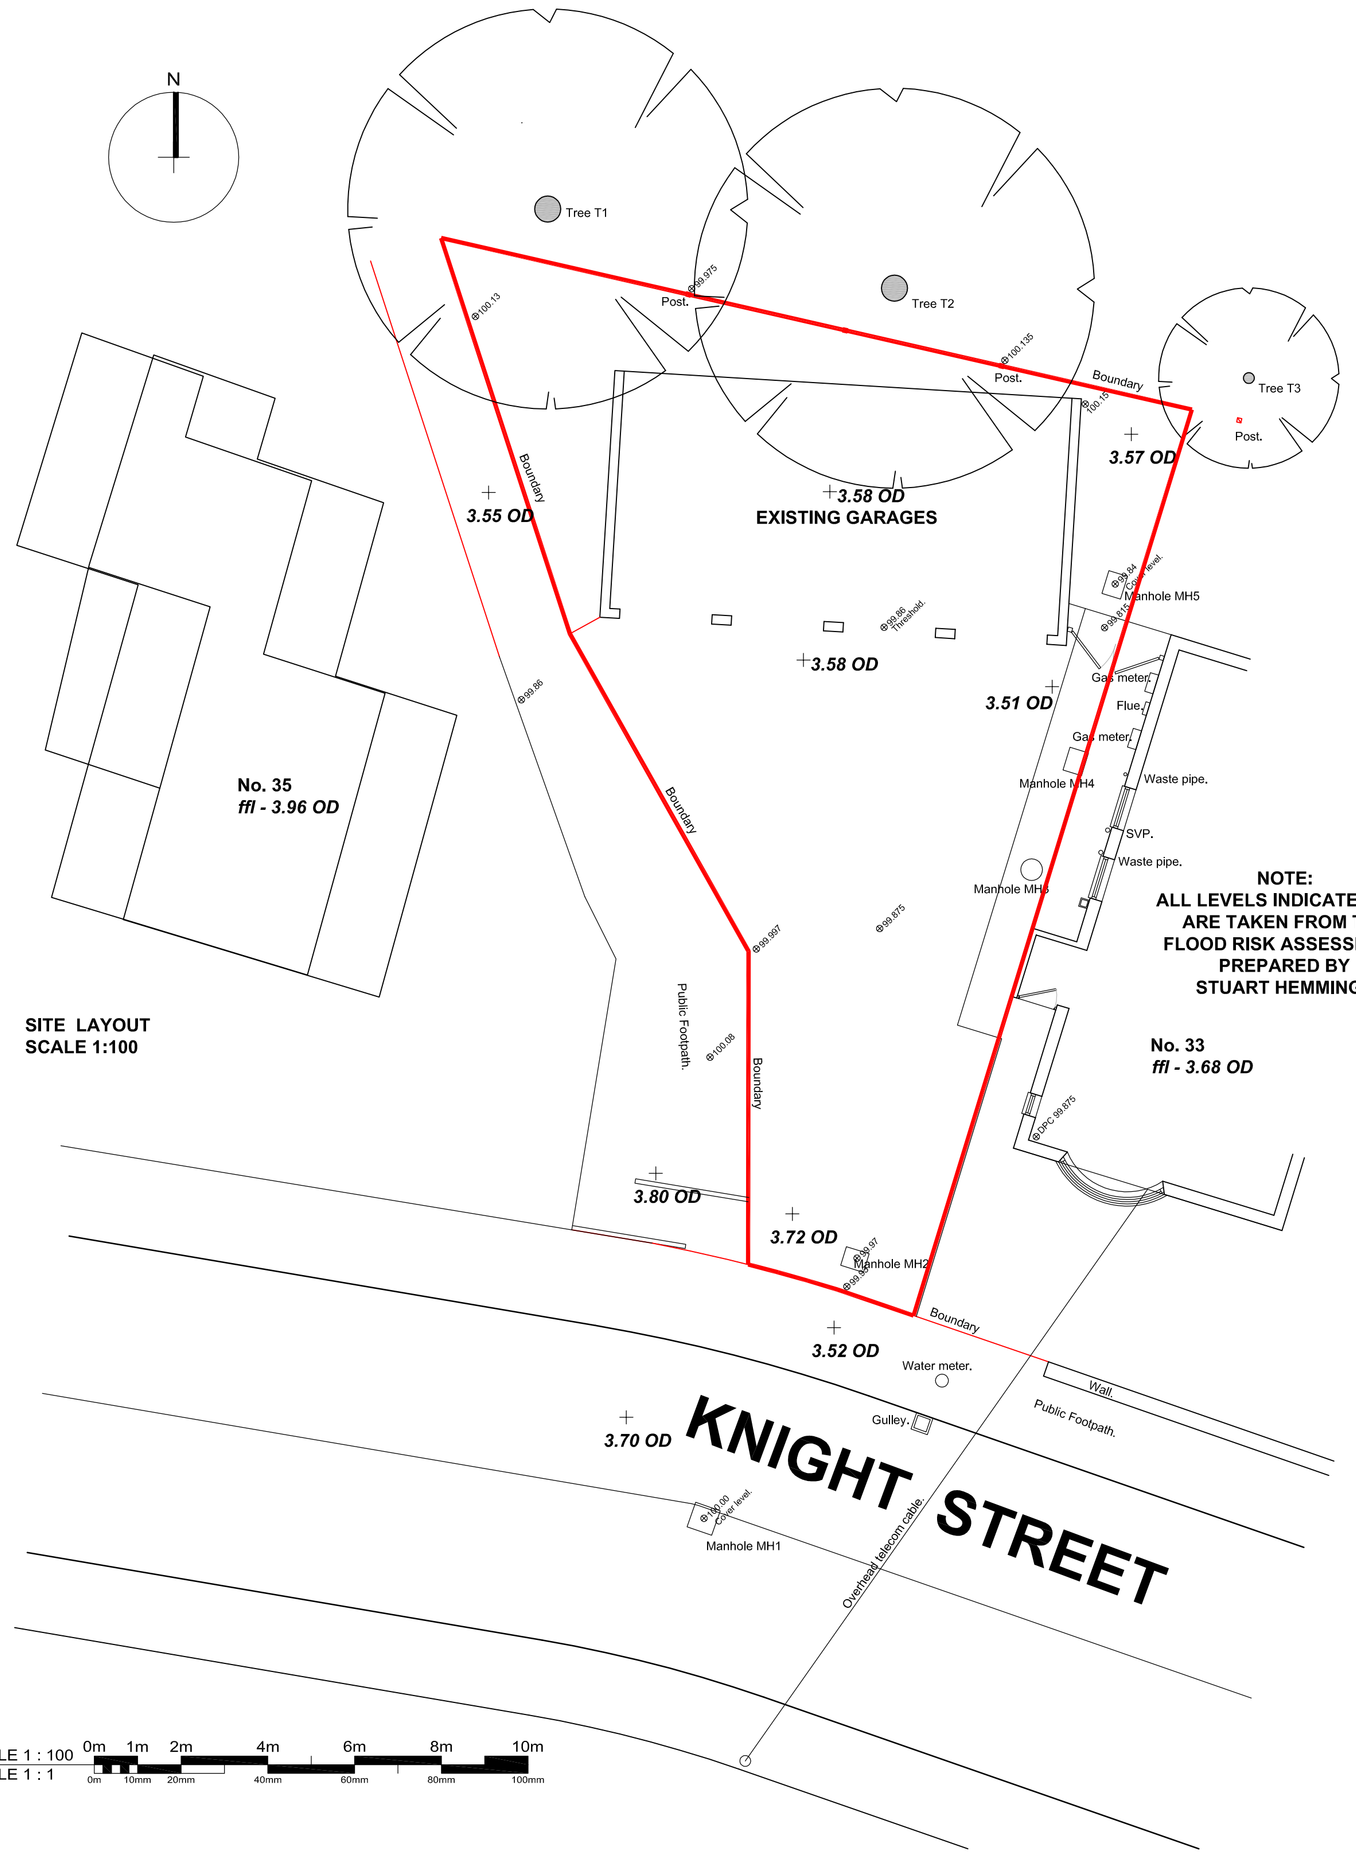


SITE LAYOUT
SCALE 1:100

NOTE:
ALL LEVELS INDICATED *'OD'* ARE TAKEN FROM THE FLOOD RISK ASSESSMENT PREPARED BY STUART HEMMINGS

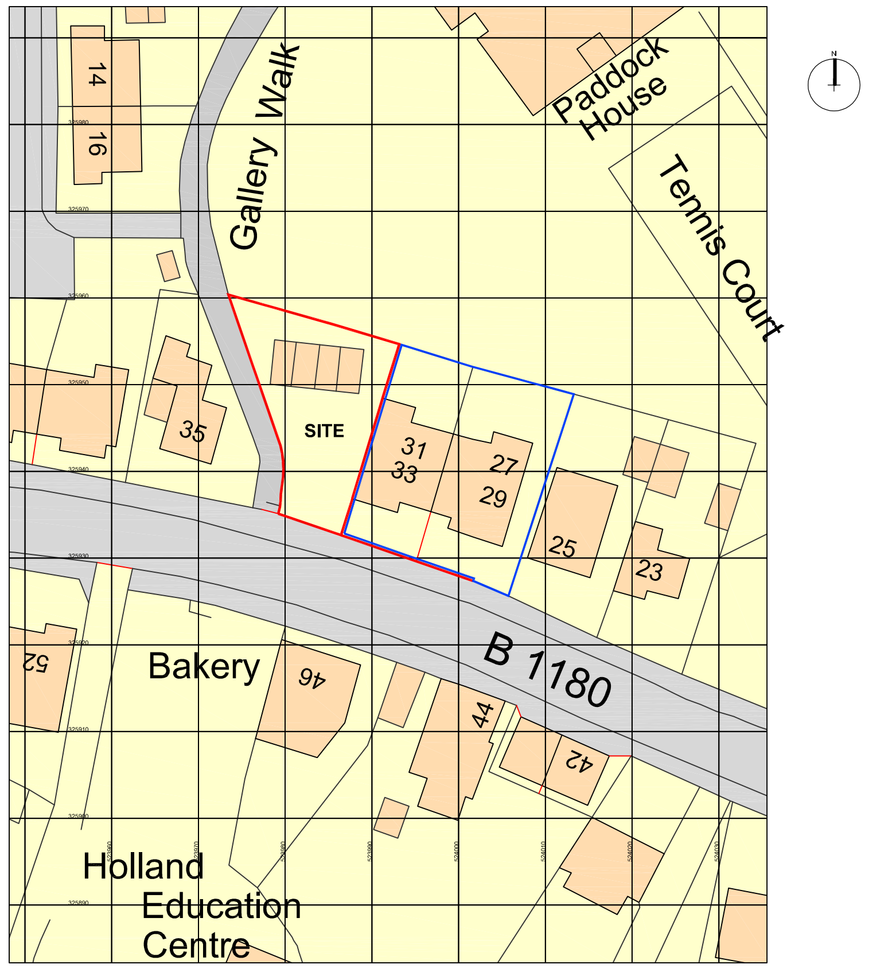


SITE LOCATION PLAN
SCALE 1:500

SCALE 1 : 500
SCALE 1 : 1
0m 5m 10m 20m 30m 40m 50m

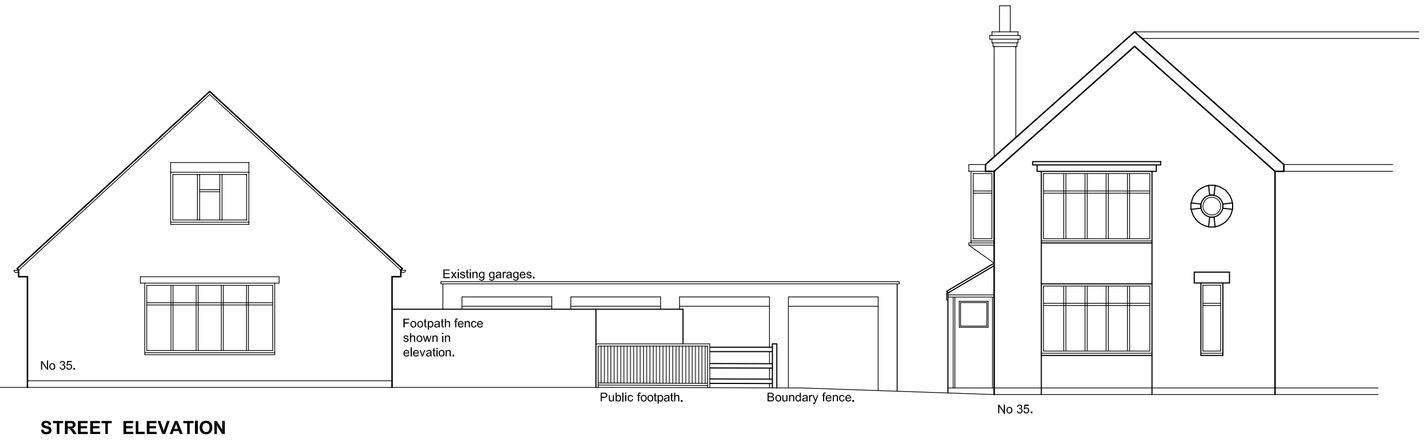

STREET ELEVATION
SCALE 1:100

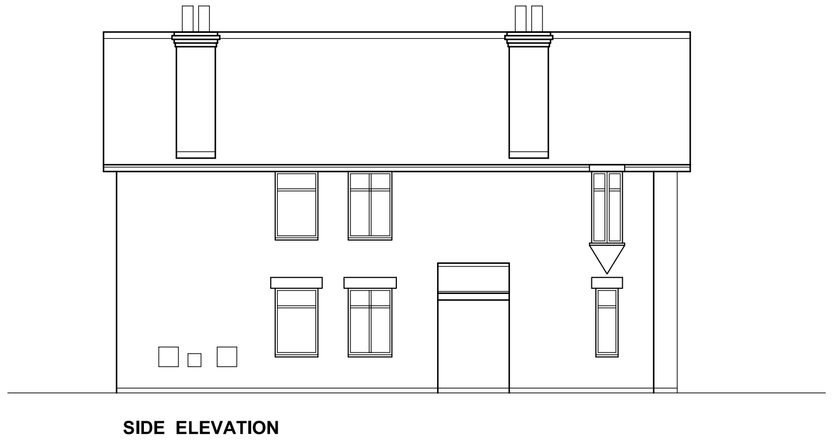

SIDE ELEVATION
SCALE 1:100

REV A 22.07.14 rcw
REVISED PLANNING SUBMISSION

Oglesby & Limb Ltd
Chartered Architect
Suites 4 & 5 Market Chambers
12 Market Place, Spalding, Lincolnshire
PE11 1SL
Tel: 01775 761196
e-mail: design@o-l-ltd.co.uk

Client:
Monograms Rentals Ltd

Project:
Proposed residential development on land adjacent 33 Knight Street, Pinchbeck, Spalding. PE11 3RA.

Drawing Title:
Site Location Plan, Block Plan and Elevations as existing

PLANNING APPLICATION ISSUE

Date:	Scale:
OCT 2013	AS SHOWN
Drawn by: RCW	Checked by: AJO

Drawing Number:	Rev:
A1062 - 01	A