
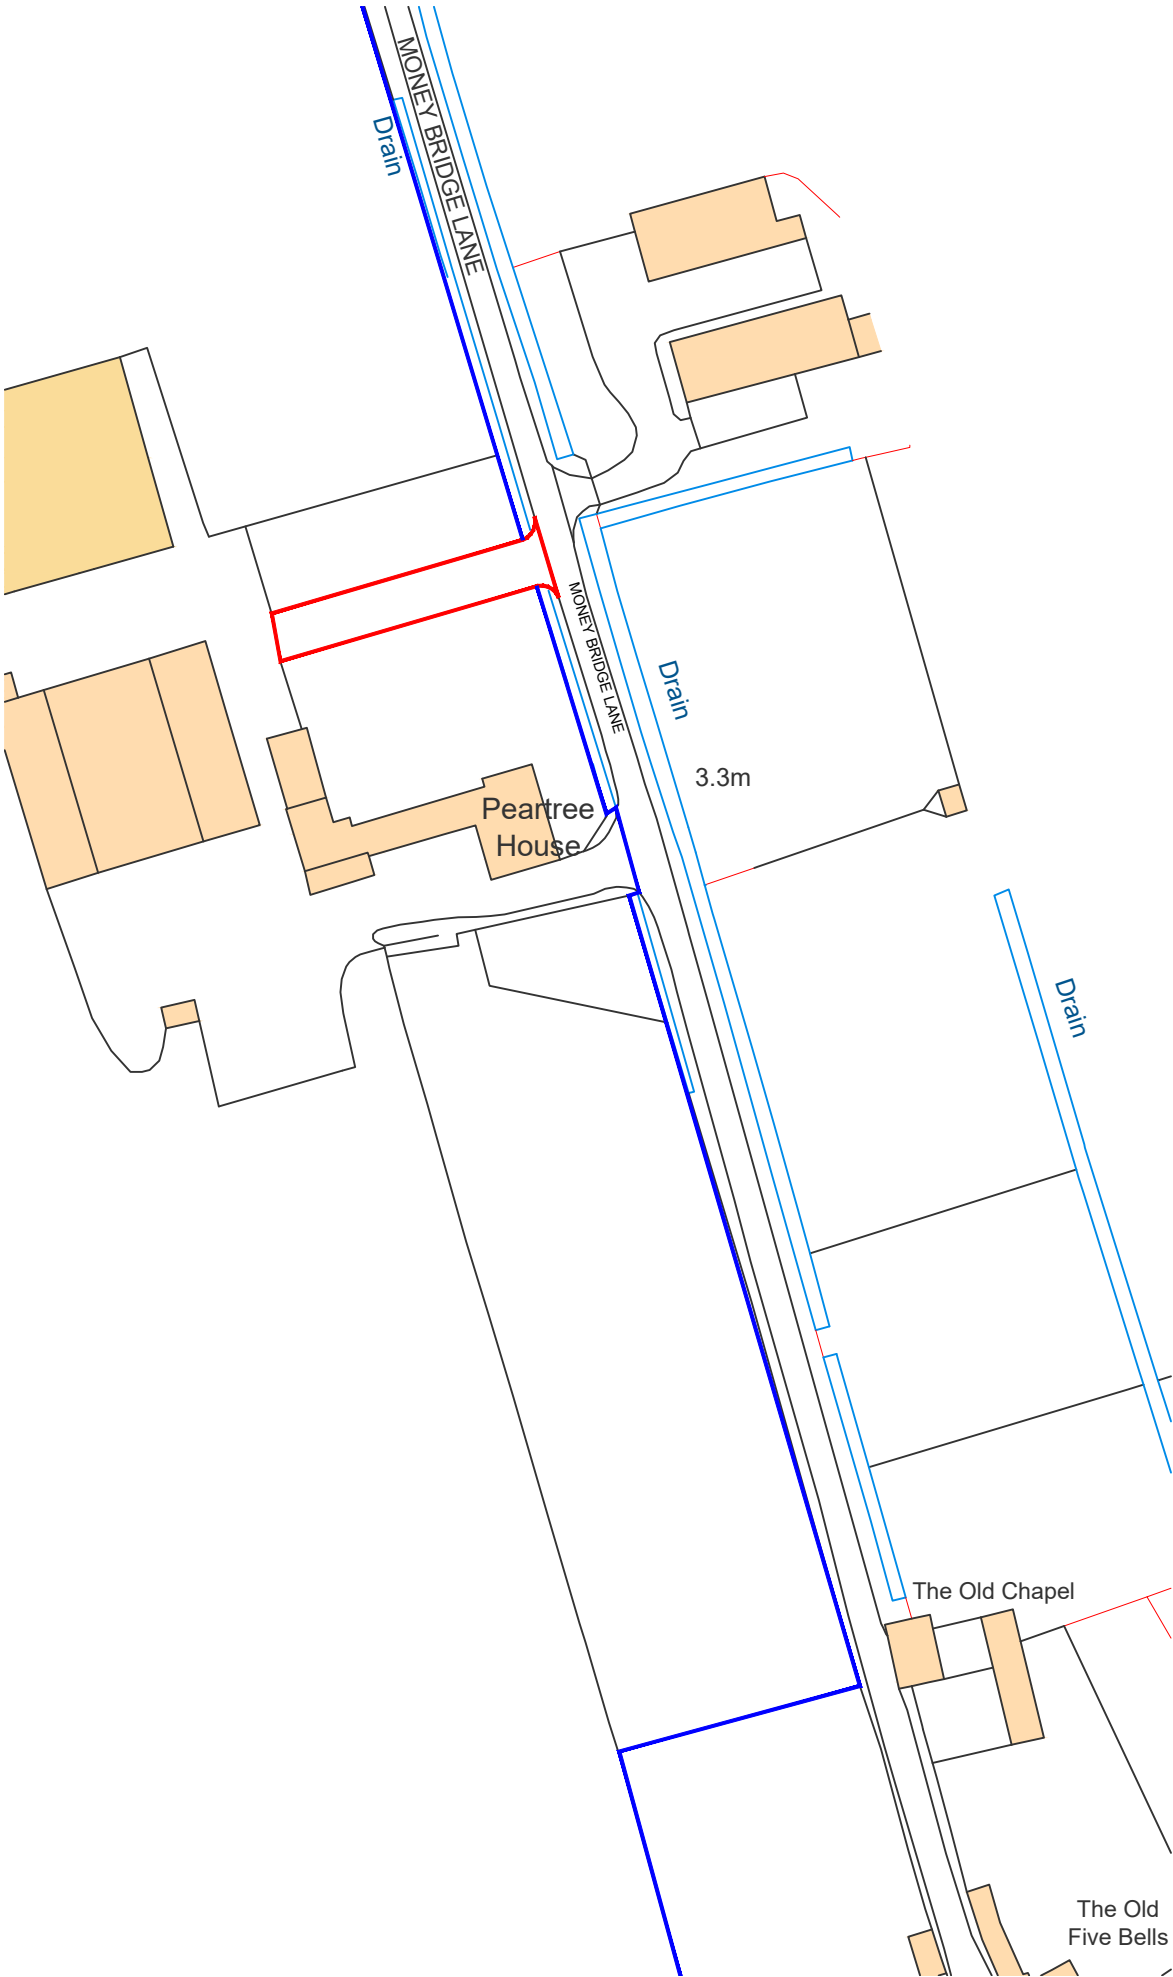


TO BE READ IN CONJUNCTION WITH PLANNING, BUILDING REGULATION APPROVALS
AND STRUCTURAL ENGINEERS DETAILS AND SPECIFICATION AS NECESSARY

Copyright L.P.C Architectural Design.
Do Not Scale This Drawing

- Notes:
- All dimensions to be checked & confirmed on site prior to commencement of works
 - All structural elements to be checked & installed strictly in accordance with structural engineers & manufactures details & specifications.
 - All foul & surface water drainage systems to be checked & confirmed on site prior to commencement of works.

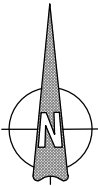

A	XXXXXXXX	00-00-2023
REV	Note	Date



ARCHITECTURAL
DESIGN

07930 915730 lee@lpcdesign.co.uk
www.lpcdesign.co.uk

Project/Site		
NEW ACCESS		
Pear Tree House, Money Bridge Lane, Pinchbeck, Spalding, Lincolnshire, PE11 3SB		
Client		
Mr A Belcher		
Dwg Title		
LOCATION PLAN		
Date	MAY 2023	Scale 1:1250 @ A4
Dwg No	LPC-305-03	Revision --
Drawing Status		

INFORMATION ONLY

LOCATION PLAN