
DO NOT SCALE THIS DRAWING. THE CONTRACTOR IS DEEMED TO HAVE CHECKED ALL DIMENSIONS ON SITE AND REPORT ANY DISCREPANCIES TO OGLESBY & LIMB LTD.
THE CONTENTS OF THIS DRAWING ARE COVERED BY COPYRIGHT AND REMAIN THE PROPERTY OF OGLESBY & LIMB LTD. WRITTEN APPROVAL MUST BE OBTAINED FROM OGLESBY & LIMB LTD PRIOR TO DUPLICATION OR REPRODUCTION OF THIS DRAWING OR ITS CONTENTS.
ANY DIMENSIONS NOT SHOWN ARE TO BE CHECKED AND AGREED WITH OGLESBY & LIMB LTD.

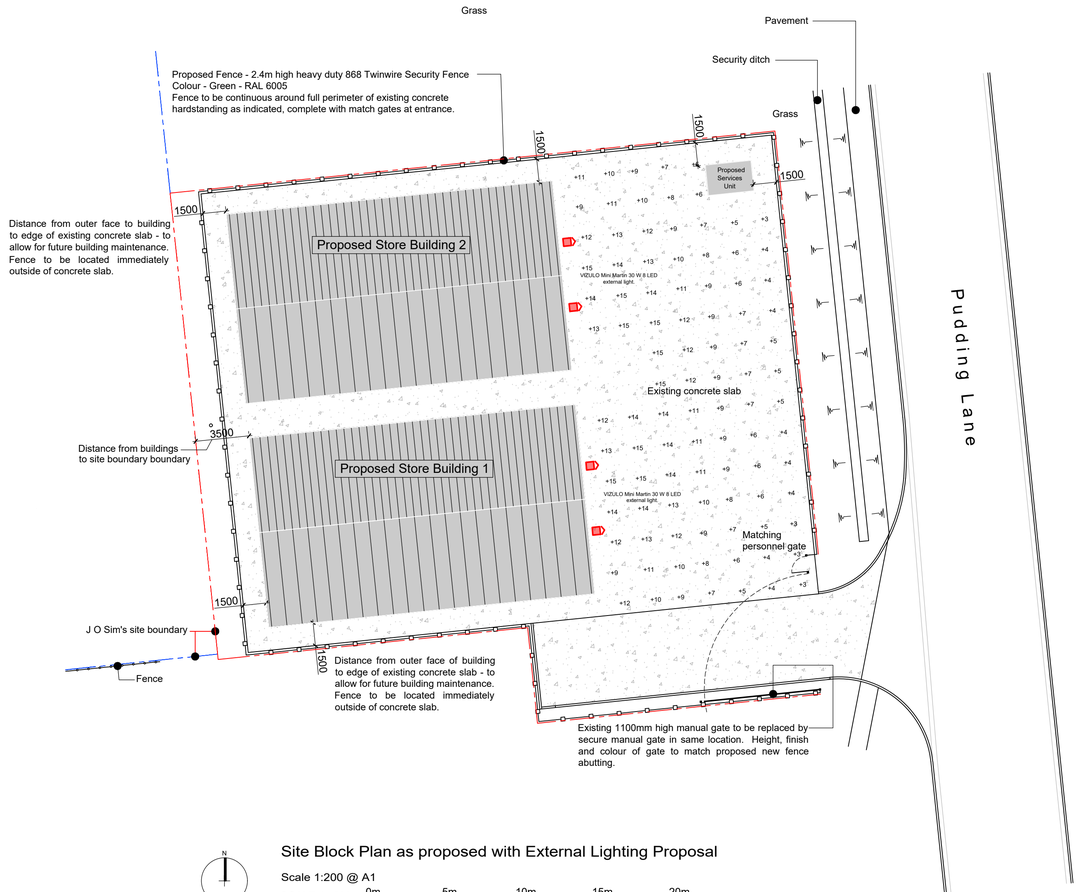

N

Site Block Plan as proposed with External Lighting Proposal

Scale 1:200 @ A1

SCALE 1 : 200
SCALE 1 : 1

0m 5m 10m 15m 20m
0m 10mm 20mm 40mm 60mm 80mm 100mm



VIZULO Mini Martin 30 W 8 LED

Lighting of slab area
Average 10 lux
Max 16 lux
Min 3 lux
Min / Avg 0.30

Lamp output 3613
LLF 0.9
Input power 30.

Ref.	Date	Description	Initial
-	-	-	-

Oglesby & Limb Ltd
Chartered Architect
Suite 1, Market Chambers
12 Market Place, Spalding, Lincs
PE11 1SL
Tel: 01775 761196
e-mail: design@o-l-ltd.co.uk

Client:
J. O. Sims Limited

Project:
Proposed Replacement of Temporary Storage Buildings at Pudding Lane, Pinchbeck, Spalding, PE11 3TJ

Drawing Title:
Block Plan as proposed With External Lighting Proposal

CONDITION DISCHARGE PLANNING APPLICATION

Date:	Scale:
May 2024	as shown @ A1
Drawn by: ajo	Checked by: ap

Drawing Number:	Rev:
A1703-14	P1