VERNATT'S DRAIN

Approx boundary position

Proposed Polytunnel

A	MAY 98	POLYTUNNEL ADDED
	Date	Revisions

RPS CONSTRUCTION
Kingston Lodge,
Jekils Gate,
Fleet Fen,
Holbeach,
Lincs. PE12 8QS.
Tel. (01406) 424406 Fax: (01406) 426260

Client
FOWLER WELCH LTD

Job Title
HOLLY LODGE
WEST MARSH ROAD
SPALDING.


Drawing Title
BLOCK PLAN

Scale 1:500 approx


Date MAY 98 | Drawn by AL

Drg. No. | Rev A


DETERMINED PLAN
SOUTH HOLLAND DC
HOUSING & PLANNING
14 MAY 1998
Ref: 0487/98

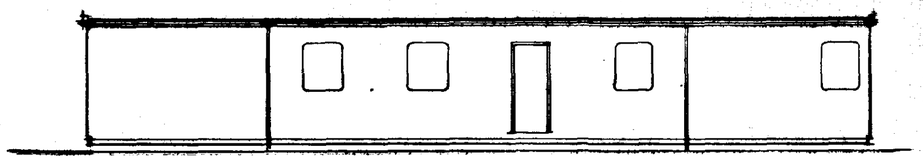


NORTH ELEVATION

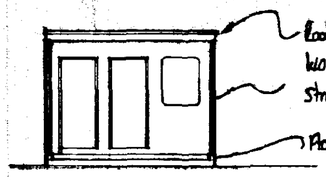


WEST ELEVATION

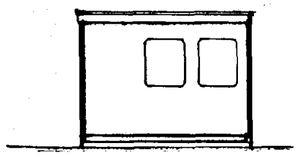

EAST ELEVATION

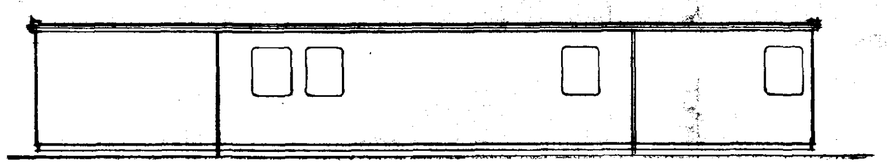

SOUTH ELEVATION.

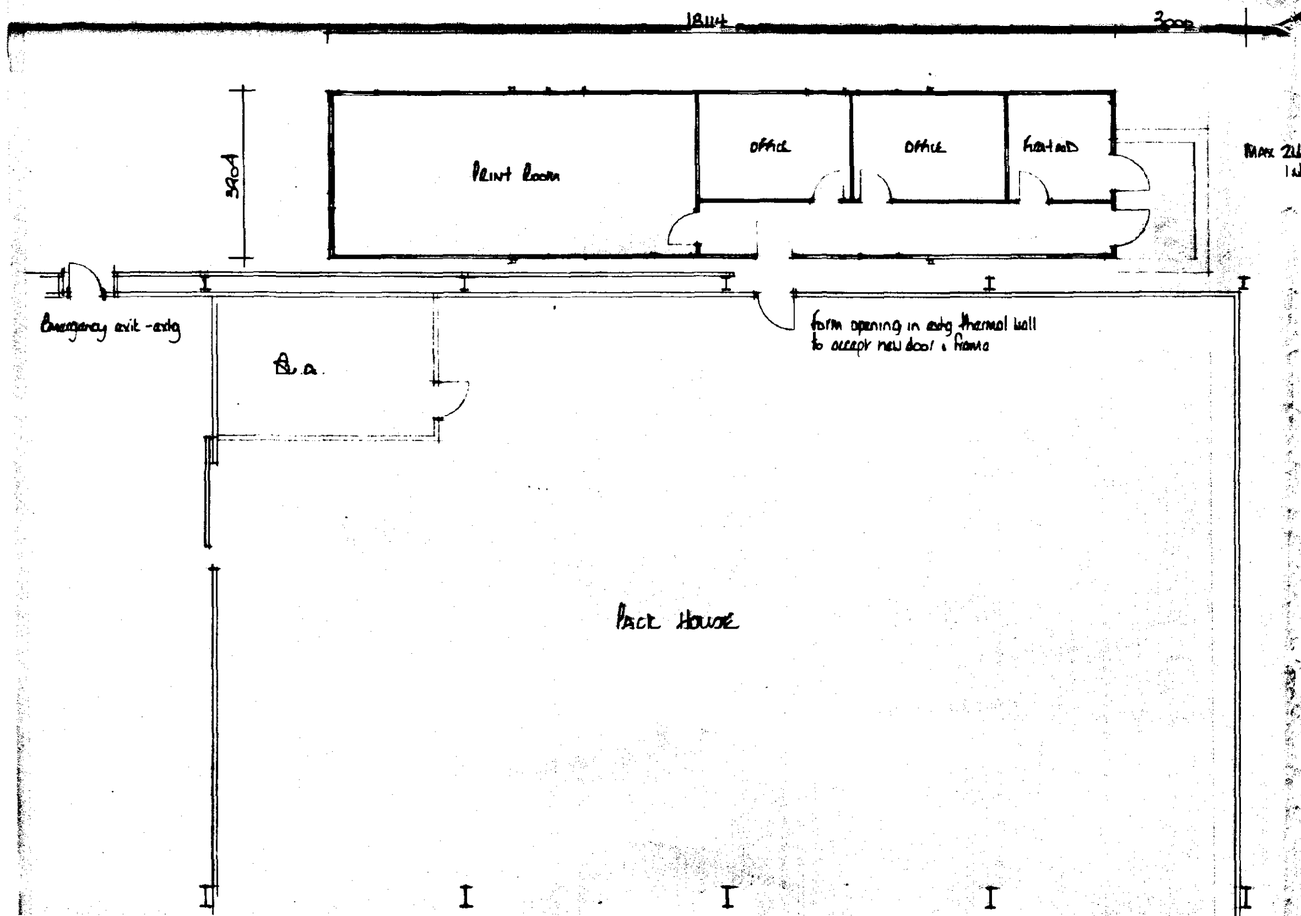

DETERMINED PLAN

SOUTH HOLLAND DC
HOUSING & PLANNING
14 MAY 1998
Ref: 0487/98

A		
	Date	Revisions

© copyright

East Midlands Design Associates
"Willow Lodge",
Horseshoe Road,
Spalding
Lincs PE11 3JA
Tel Spalding (0775) 767968

Client
Wentworth Sawbet . Gilbet

Job Title
Proposed Potatoroom at
West Marsh Road
Spalding
Lincs

Drawing Title
Plans
Elevations

Scale 1:100

Date March 98 | Drawn by BR

Drg. No. 98/27/01 | Rev