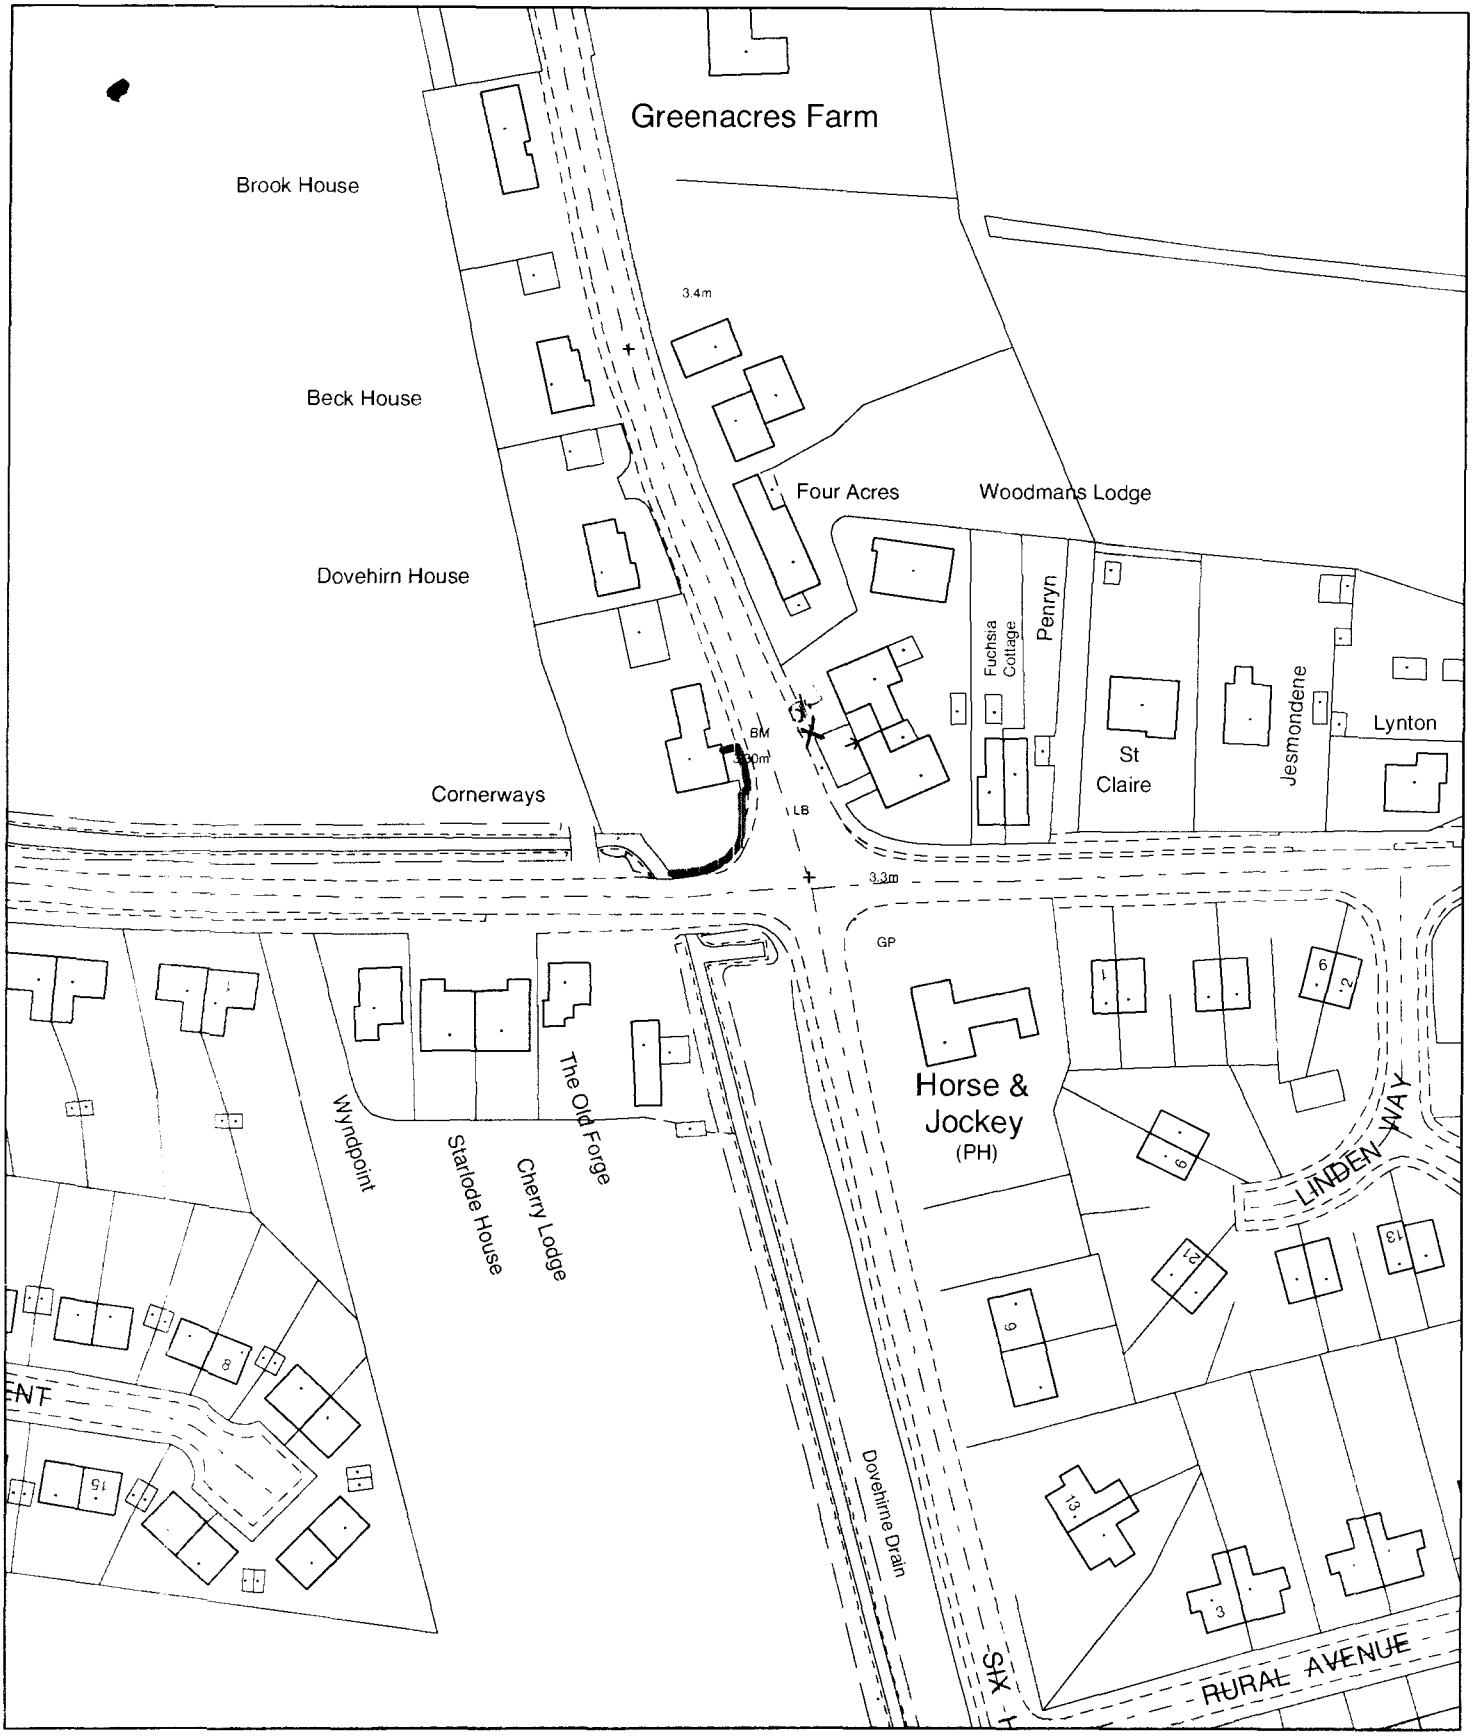


Planning Application Location Plan
Ward Member Notification


H14/0489/03

Scale: 1:1250

Planning and Development

Council Offices, Priory Road, Spalding, Lincolnshire
PE11 2XE

PLEASE DO NOT COPY THIS PLAN
This map is reproduced from Ordnance Survey material with permission of Ordnance Survey on behalf of Her Majesty's Stationery Office (c) Crown copyright. Unauthorised reproduction infringes Crown copyright and may lead to prosecution or civil proceedings. South Holland District Council LA079413 2003

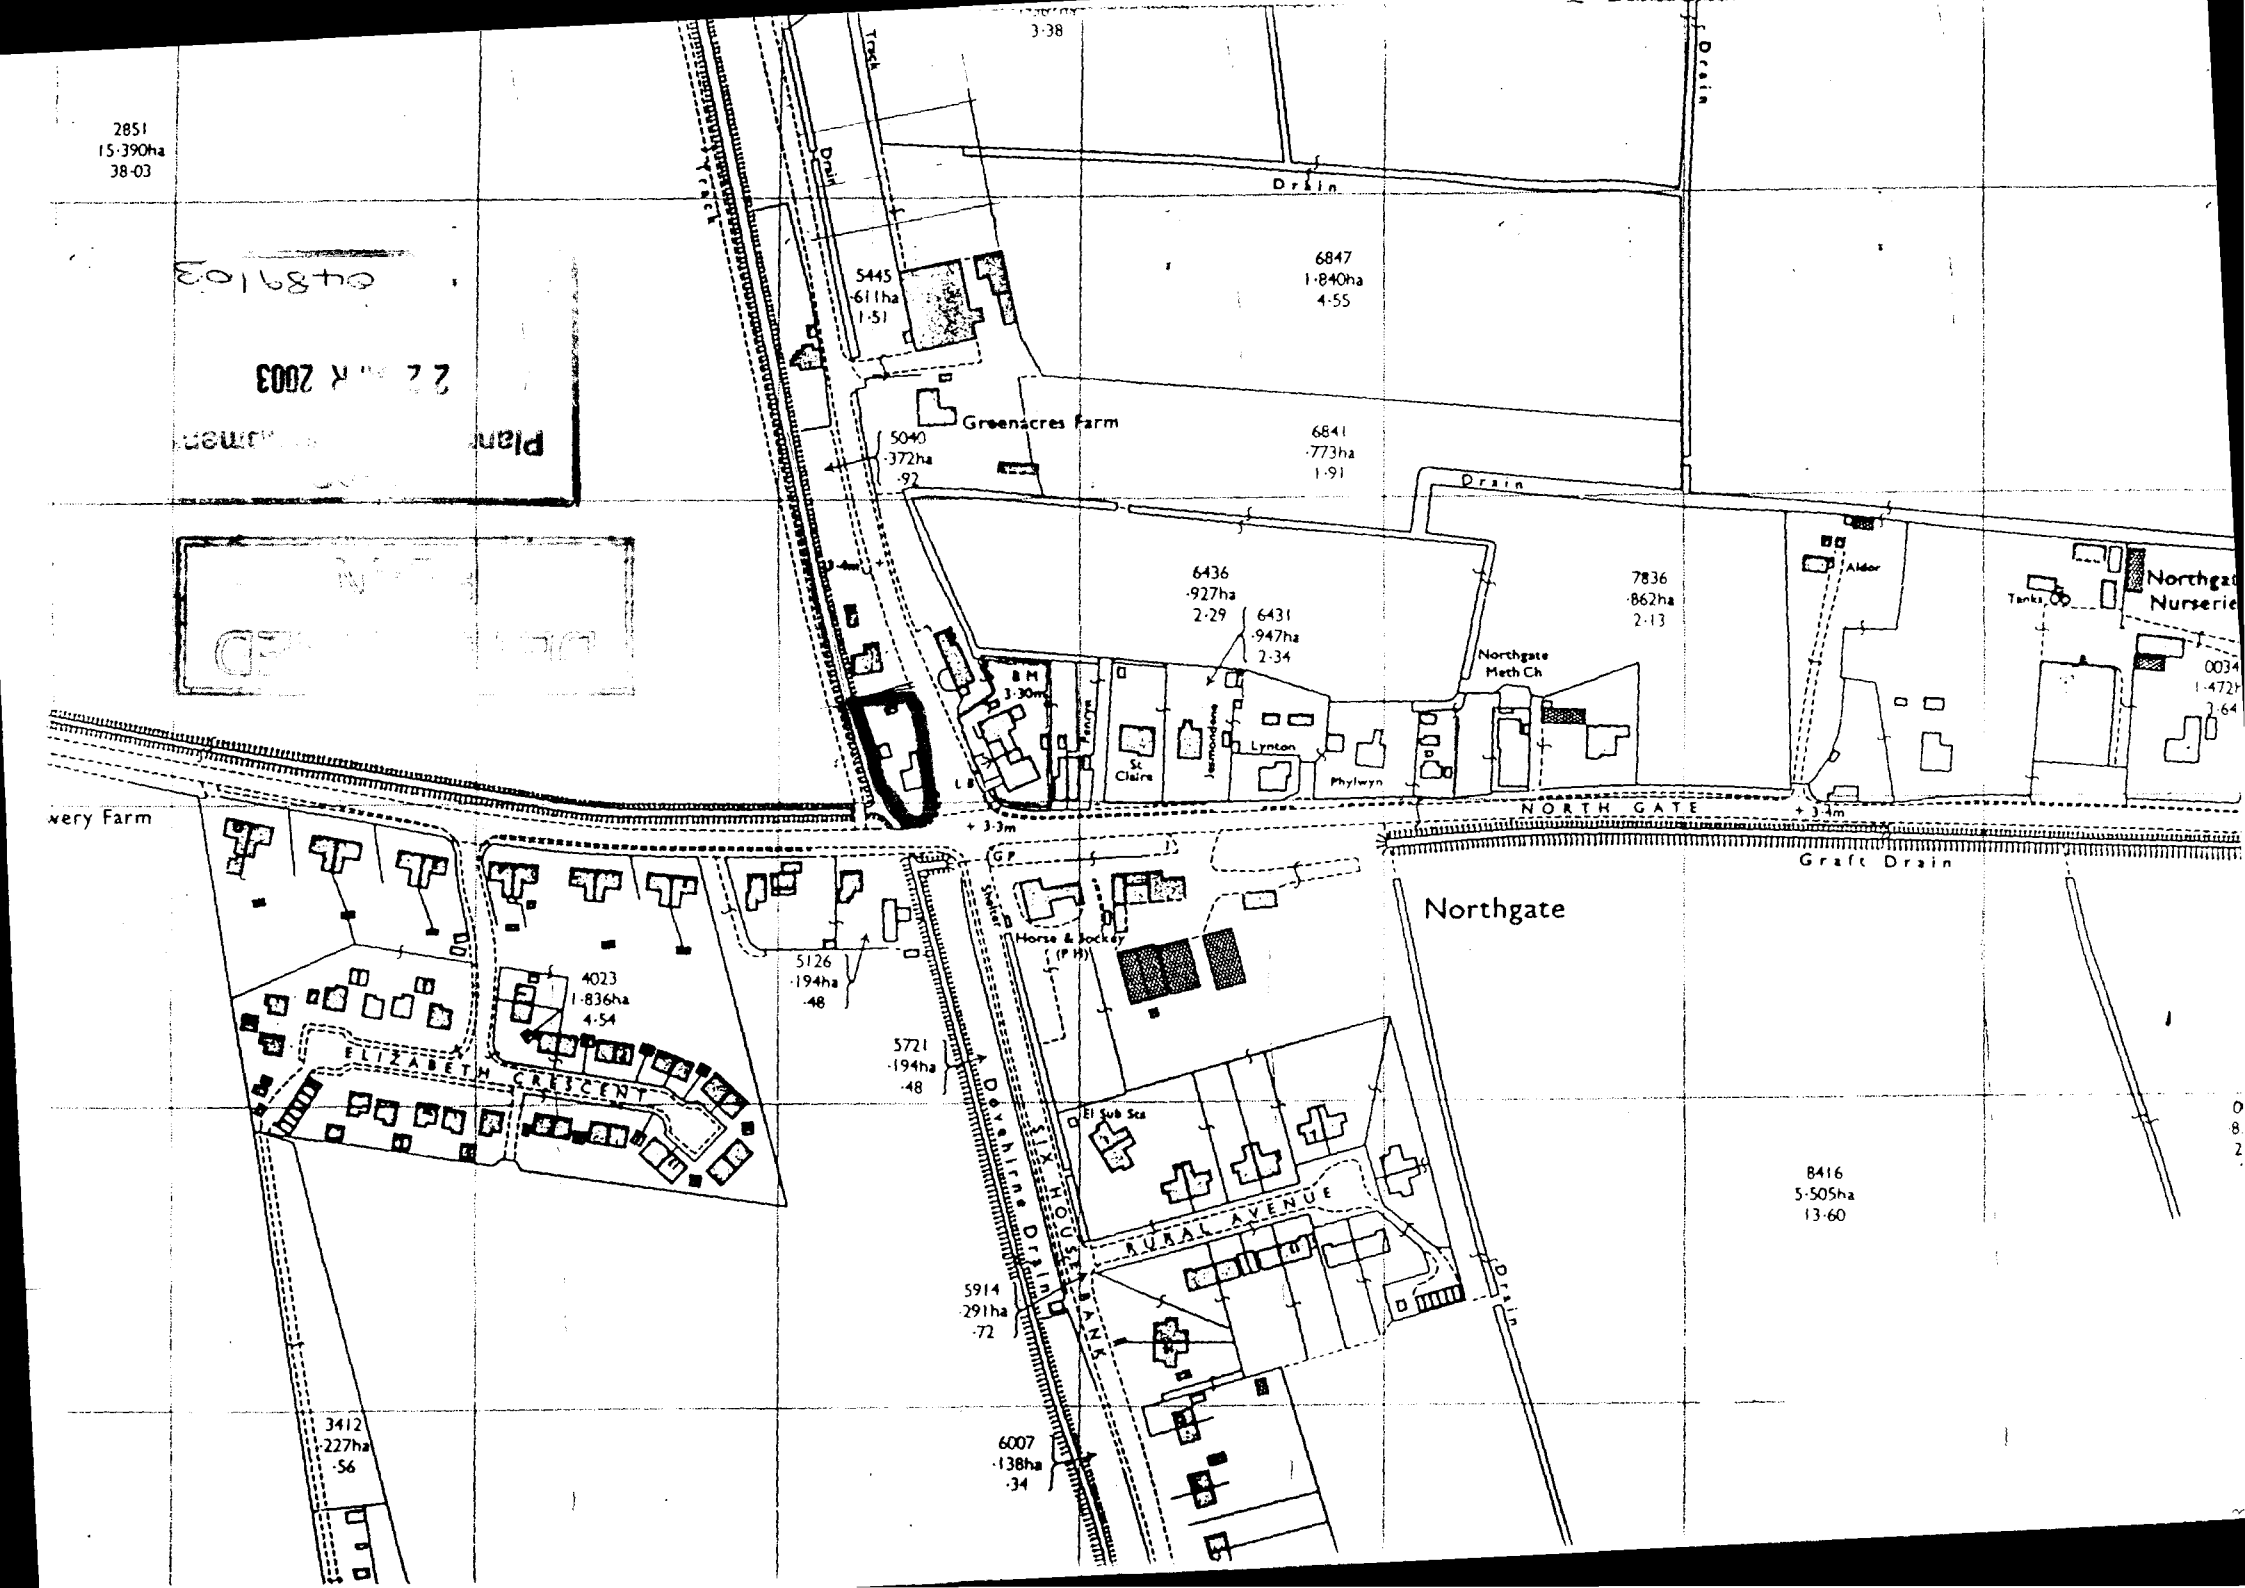
2851
15·390ha
38·03
3·38
Track
Drain
Drain
6847
1·840ha
4·55
5445
·611ha
1·51
Greenacres Farm
5040
·372ha
·92
6841
·773ha
1·91
Drain
6436
·927ha
2·29
6431
·947ha
2·34
7836
·862ha
2·13
Northgate
Meth Ch
Aldor
Tanks
Northgate
Nurseries
0034
1·472h
2·64
BM
3·30m
Fencye
St
Claire
Jasmondene
Lynton
Phylwyn
NORTH GATE
+ 3·4m
+ 3·3m
wery Farm
Graft Drain
Northgate
Horse & Jockey
(P H)
5126
·194ha
·48
4023
1·836ha
4·54
ELIZABETH CRESCENT
5721
·194ha
·48
Devonshire Drain
El Sub Sta
SIX HOUSE BANK
RURAL AVENUE
Drain
8416
5·505ha
13·60
5914
·291ha
·72
3412
·227ha
·56
6007
·138ha
·34