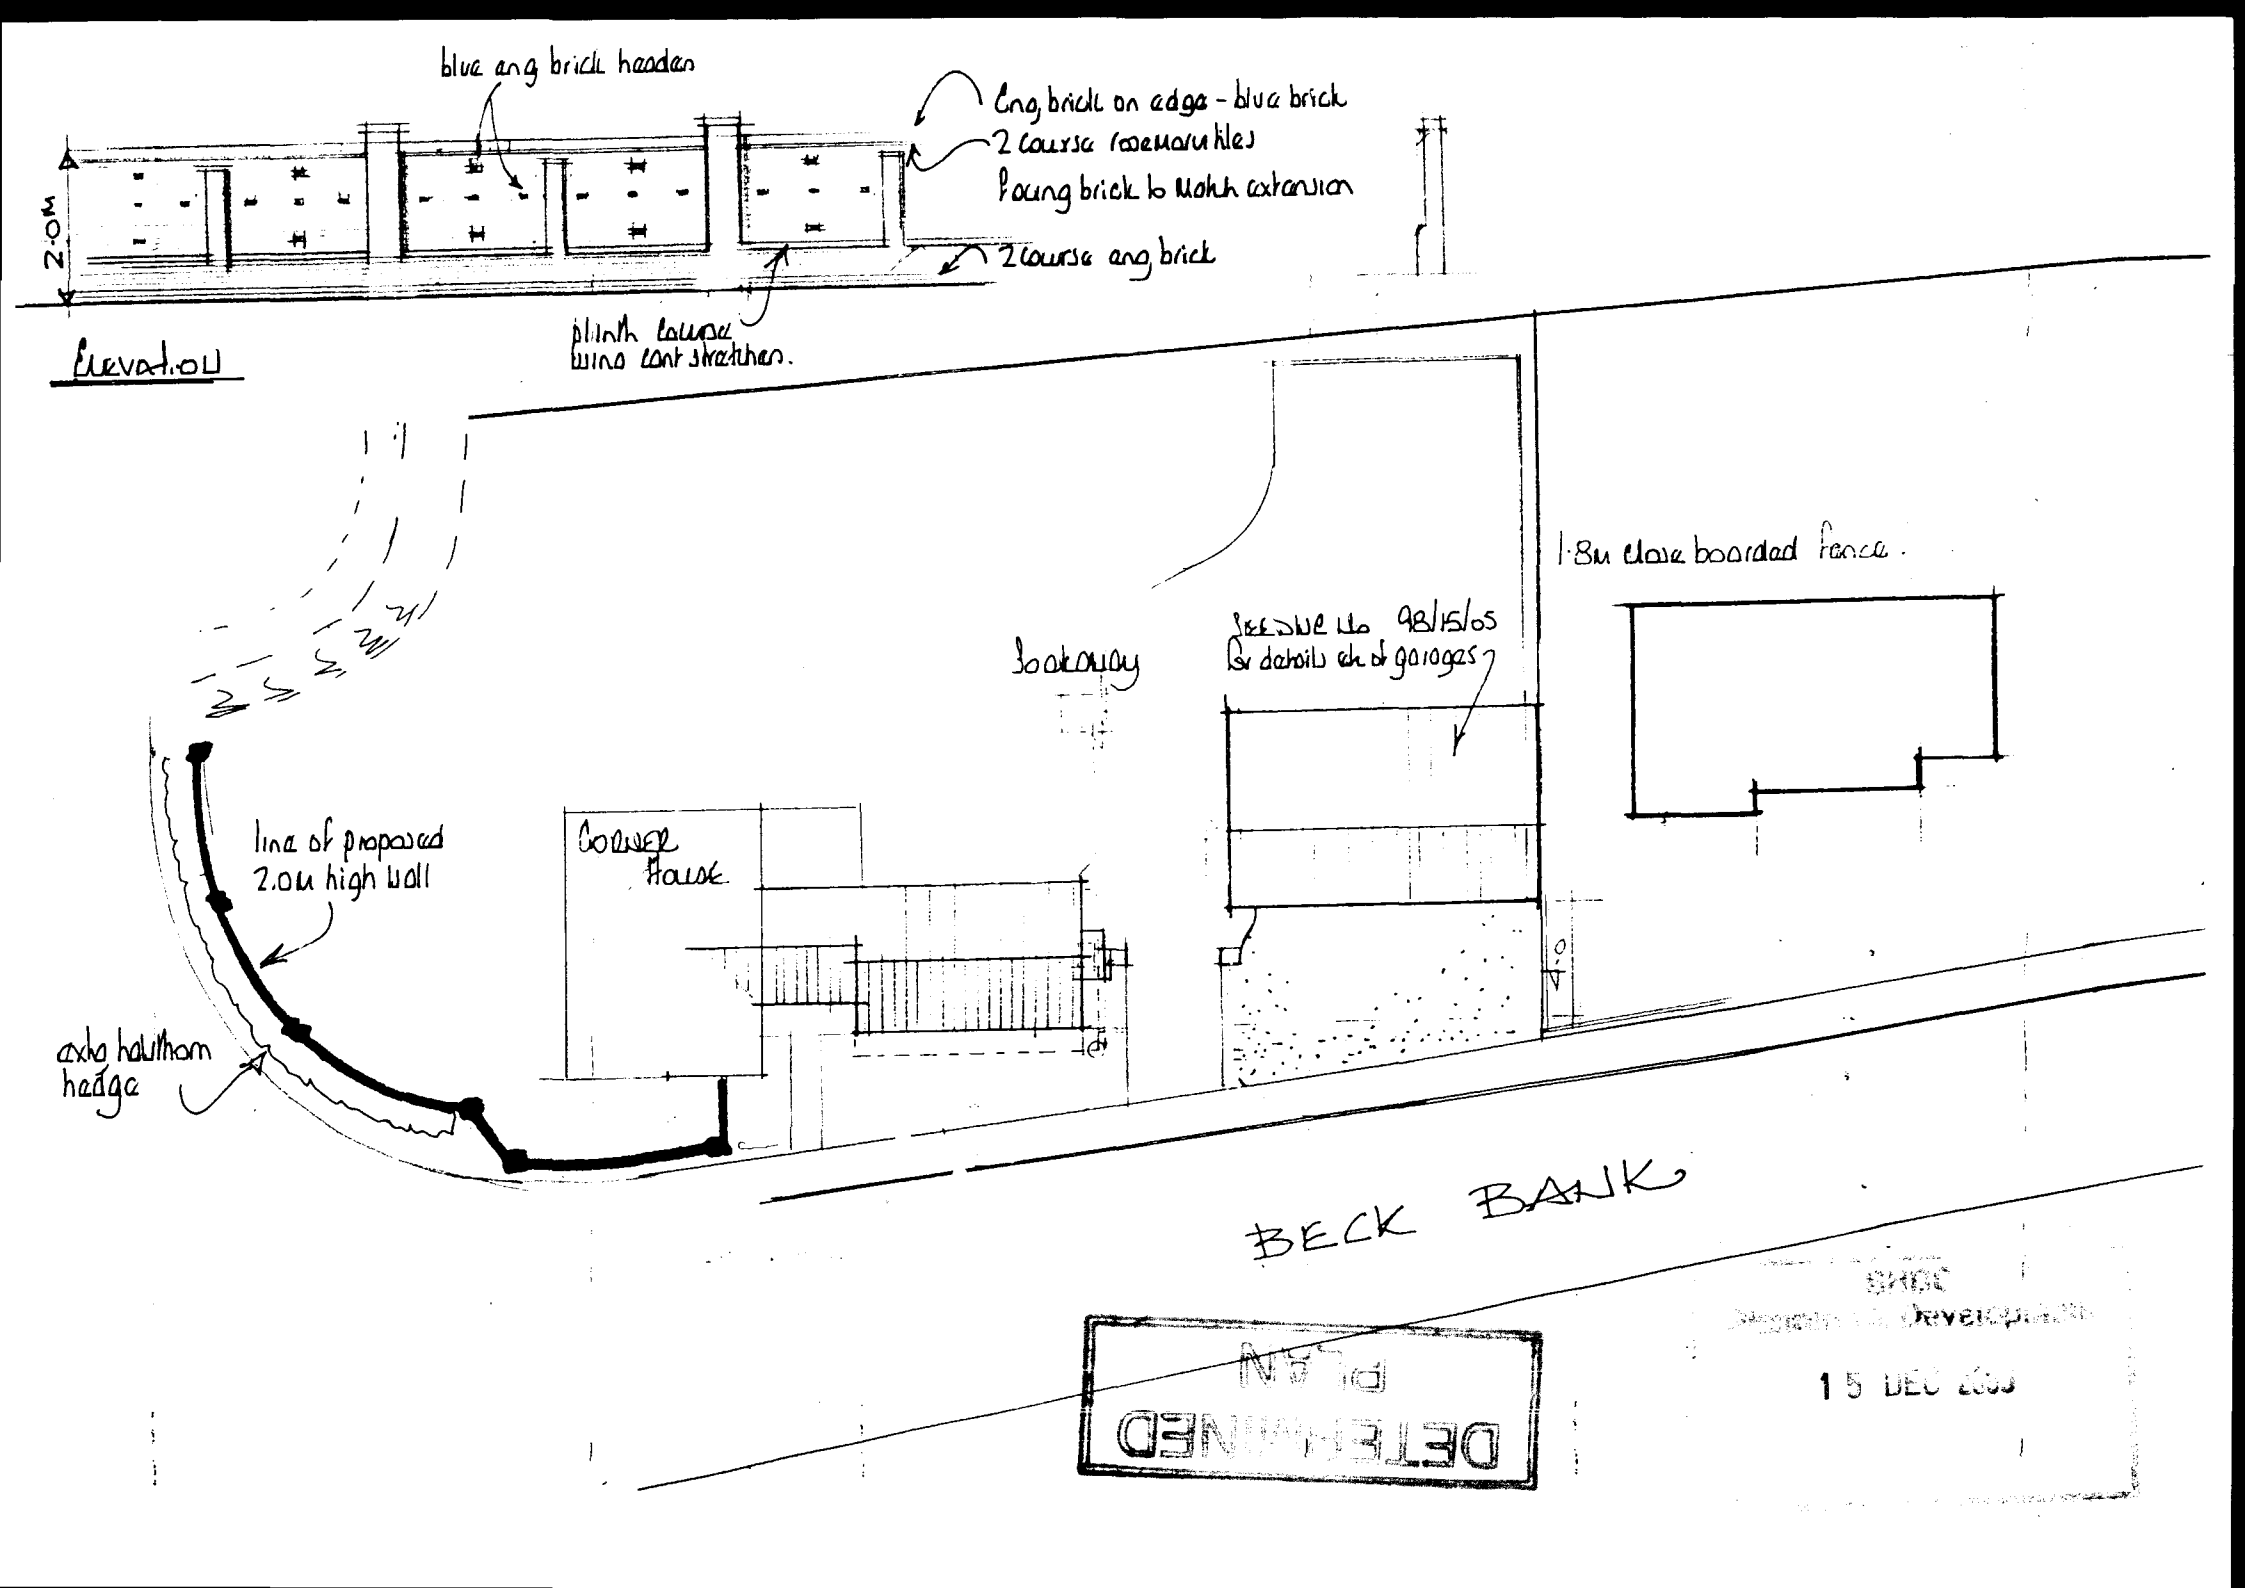
blue eng brick headers
Eng brick on edge - blue brick
2 course rosemarin tiles
facing brick to match extension
2 course eng brick
2.0M
plinth course
wind cant stretchers.
Elevation
1.8m close boarded fence.
SEE DWG No 98/15/05
for details etc of garages
Soakaway
Corner House
line of proposed
2.0m high wall
extg hawthorn
hedge
BECK BANK
DETERMINED
PLAN
15 DEC 2005