

notes

Do not scale from this drawing

This drawing is copyright and may not be altered, traced, photographed or used for any purpose other than that for which it is issued without permission from John D Lynch Partnership.

The General Contractor is to check all dimensions on site and report discrepancies to the Architect.

All details shown in this drawing including foundations are based upon typical site conditions related to the area. No responsibility can be accepted for abnormal conditions which may be discovered during construction unless reported to the Architects so that design amendments may be considered. Site soil surveys are recommended in respect of foundations to establish specific site conditions before foundation work is undertaken.

revision

date

DEFINED
PLAN

04/91/97

JOHN D LYNCH
partnership

CHARTERED
ARCHITECTS


project / drawing

PROPOSED NEW EQUESTRIAN CENTRE FOR MR G
HARRIS.

scale	date	drawn
1: 2500	APRIL 97	KB

project no.	drawing no
1405	AB/2


revisions

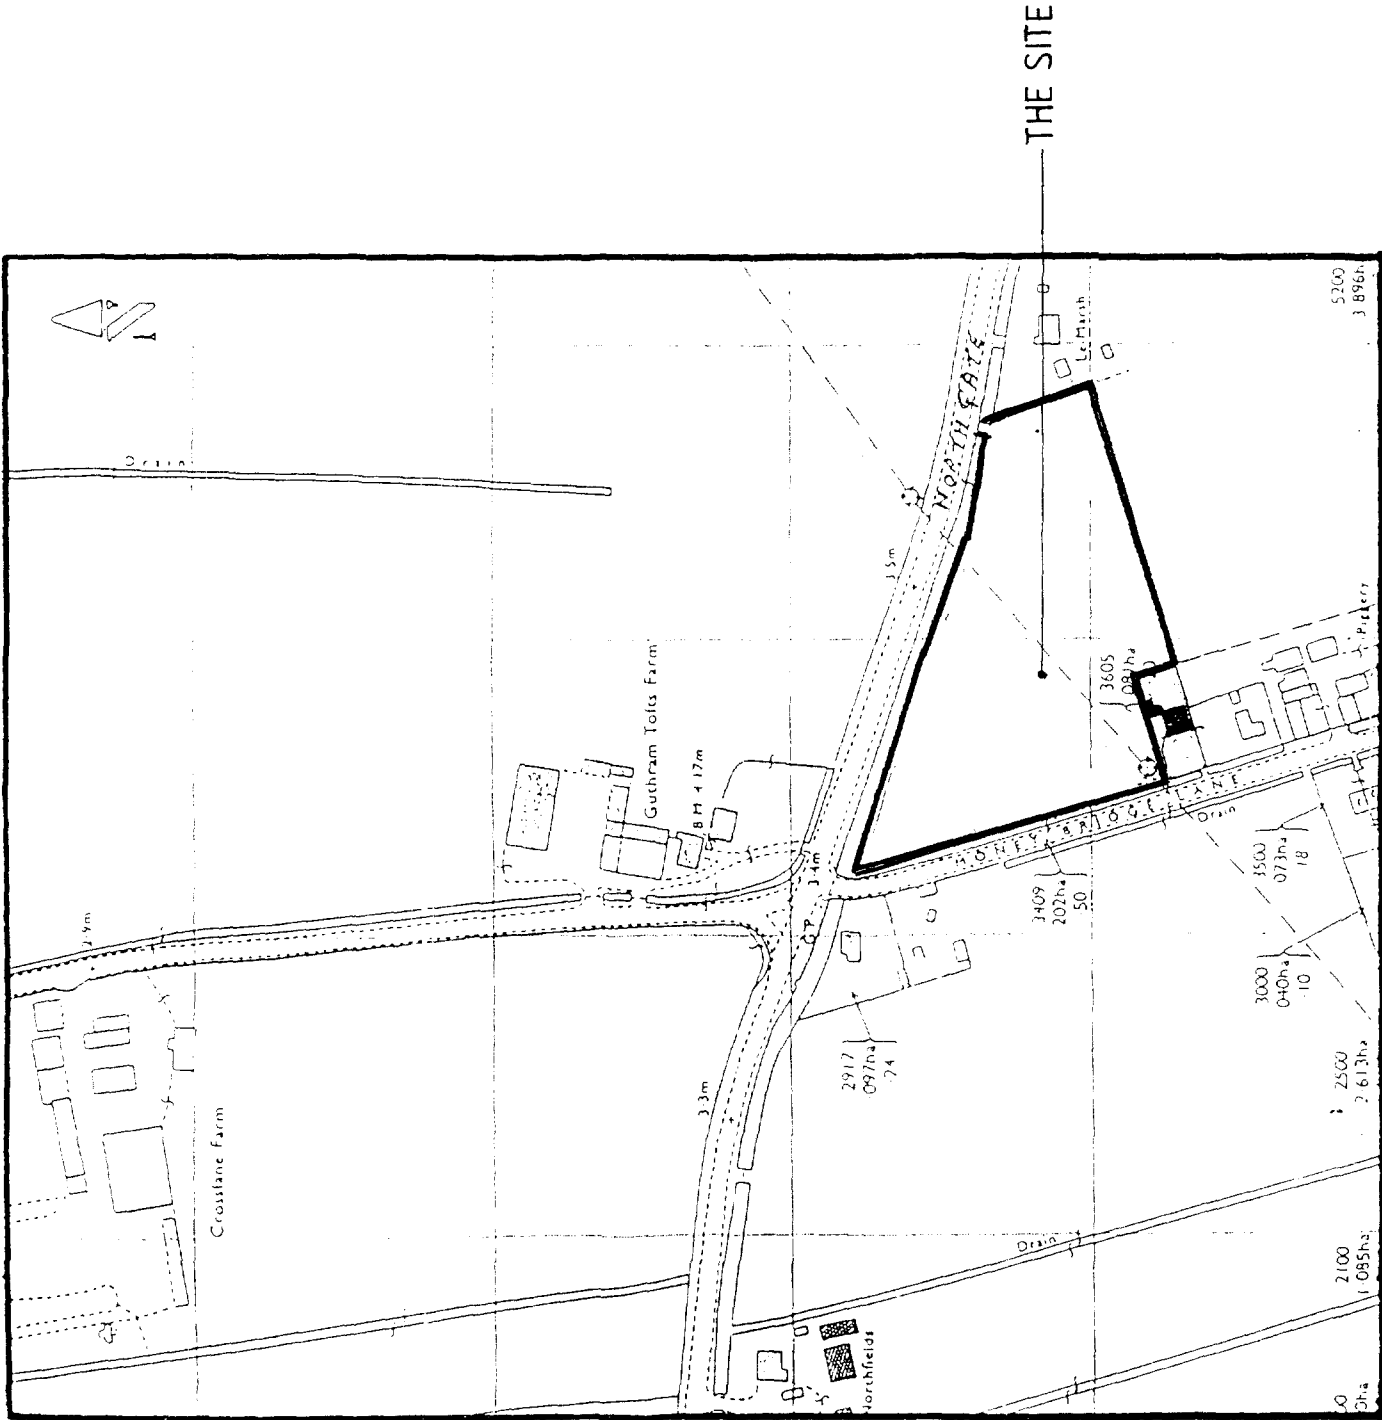

LOCATION PLAN 1:2500

1. STABLING MOVED 27/10/97

1. STABLING MOVED 27/10/97

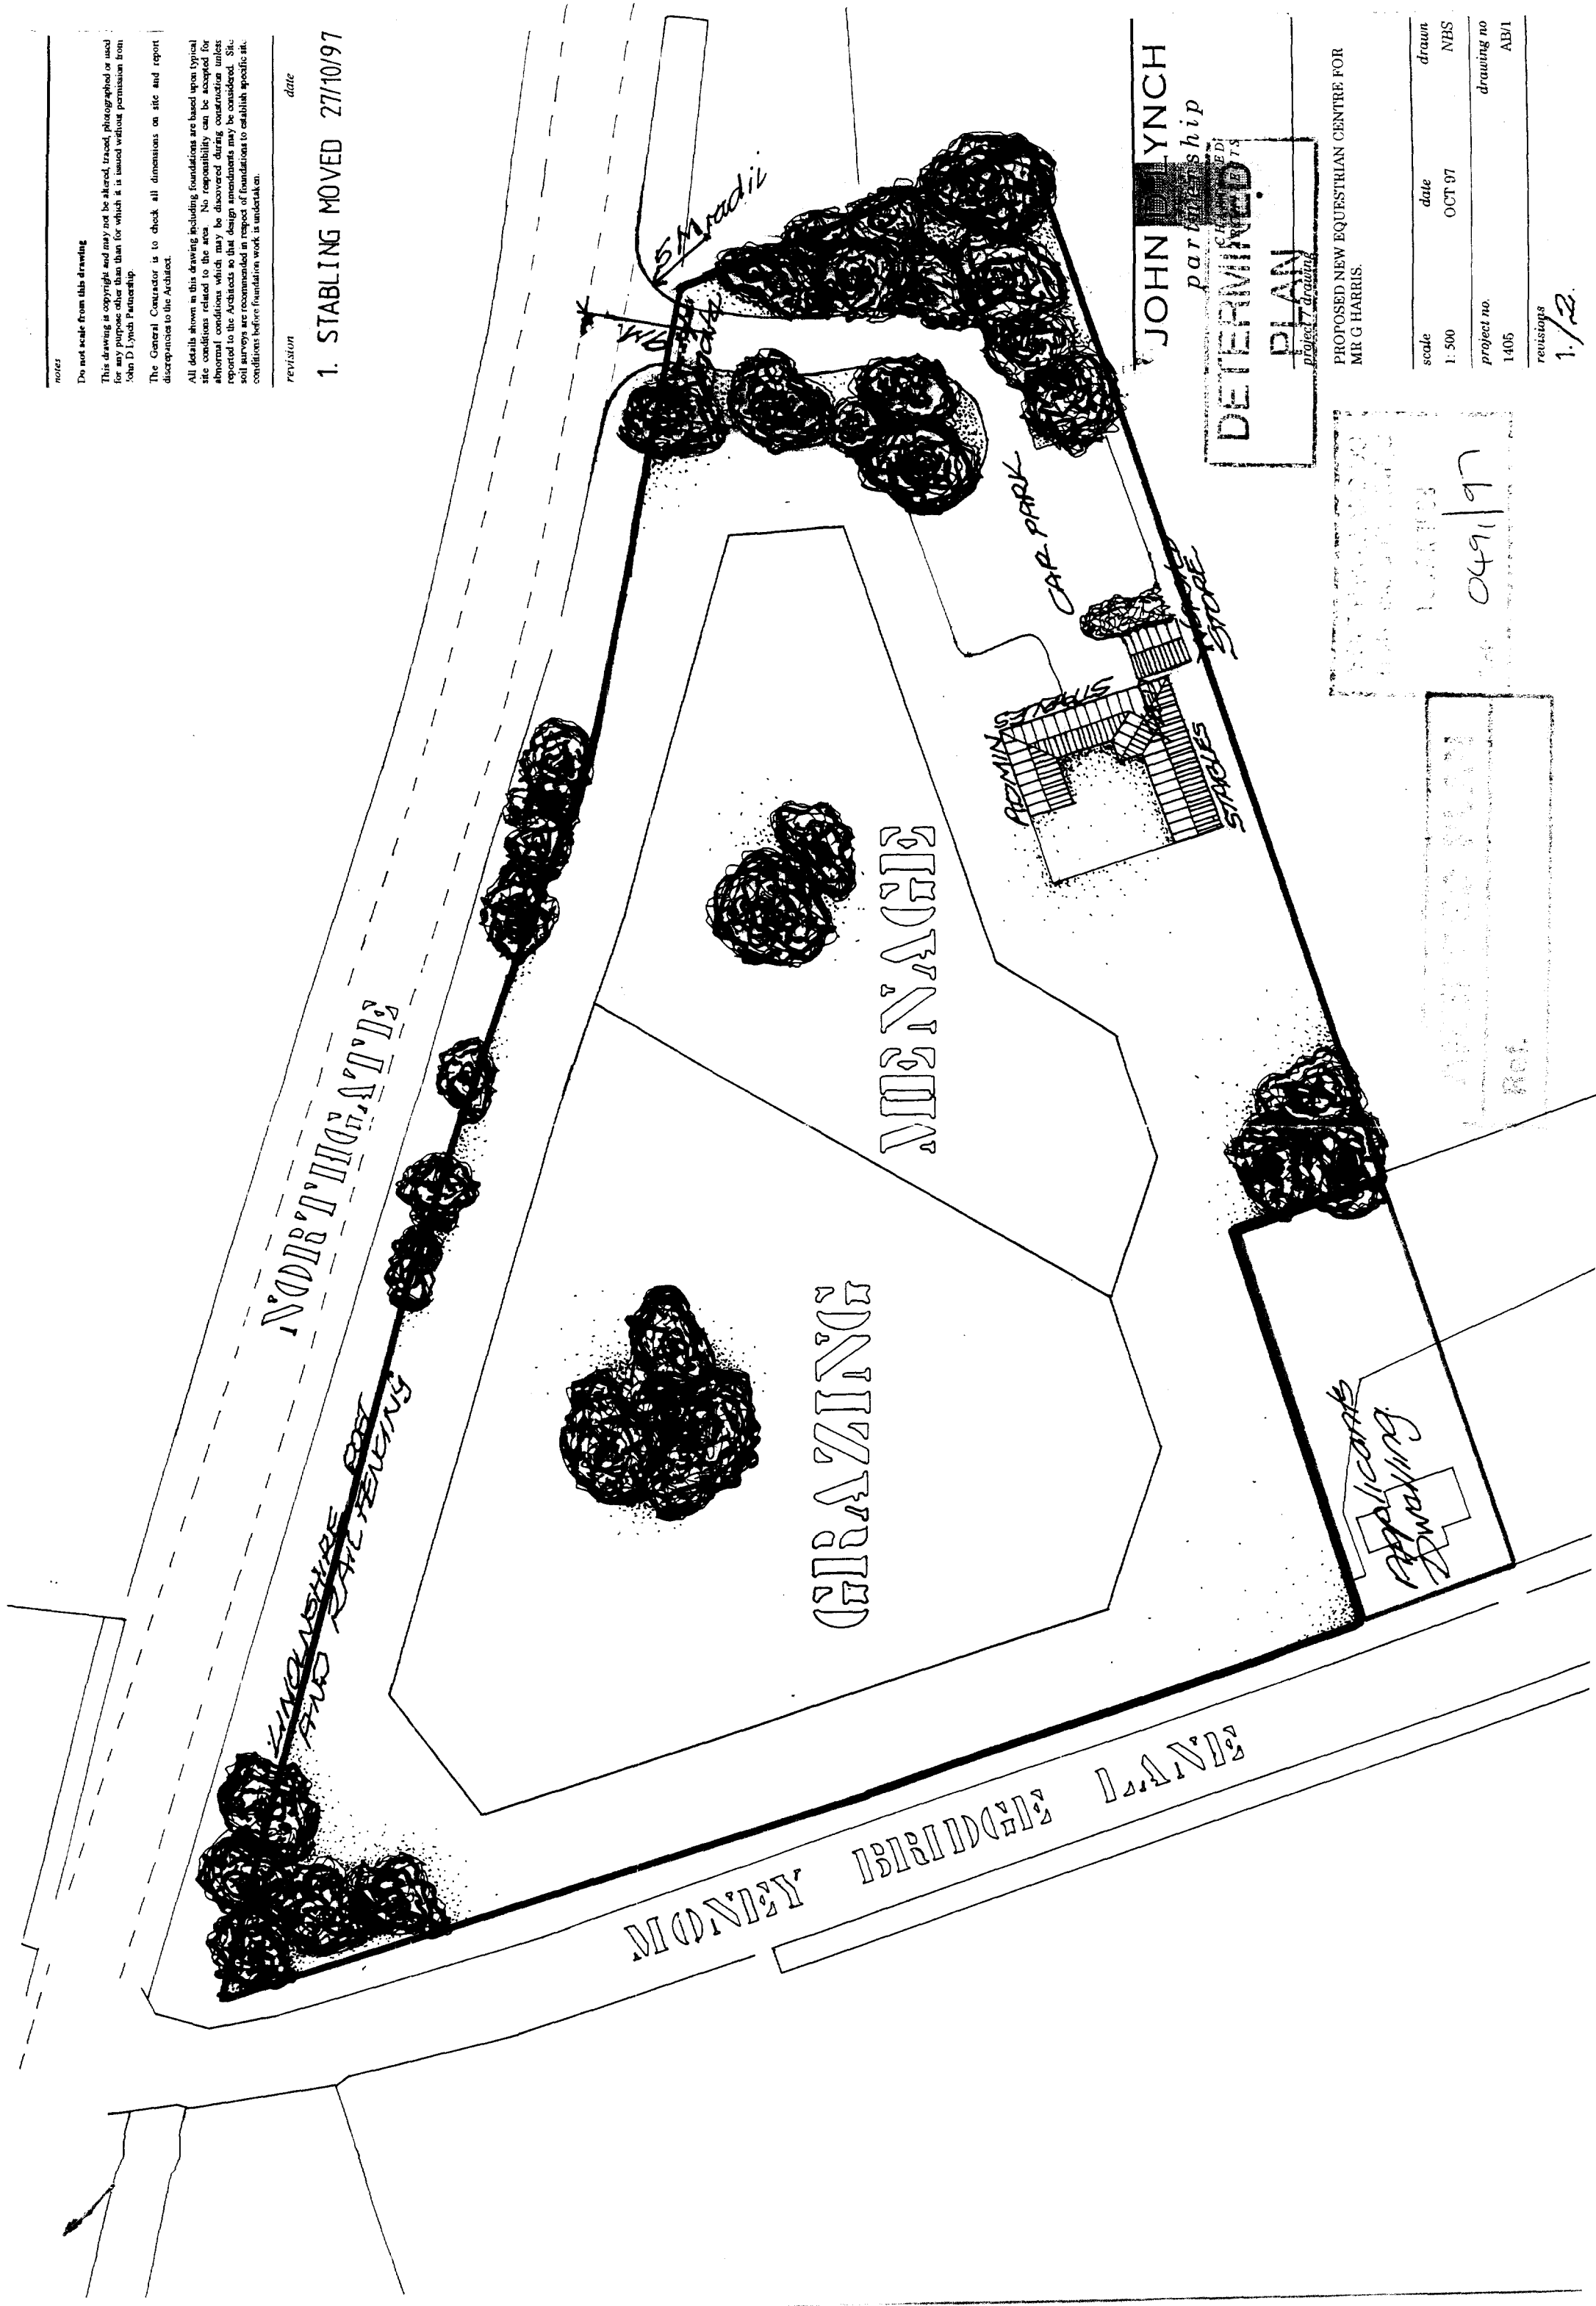

JOHN D. LYNCH

partnership

DEFENDING YOUR RIGHTS

40

Project 7 drawing

PROPOSED NEW EQUESTRIAN CENTRE FOR
MR G HARRIS.

scale	date	drawn
1: 500	OCT 97	NBS
project no.		drawing no
1405		AB/1

revisions

 $1/2$