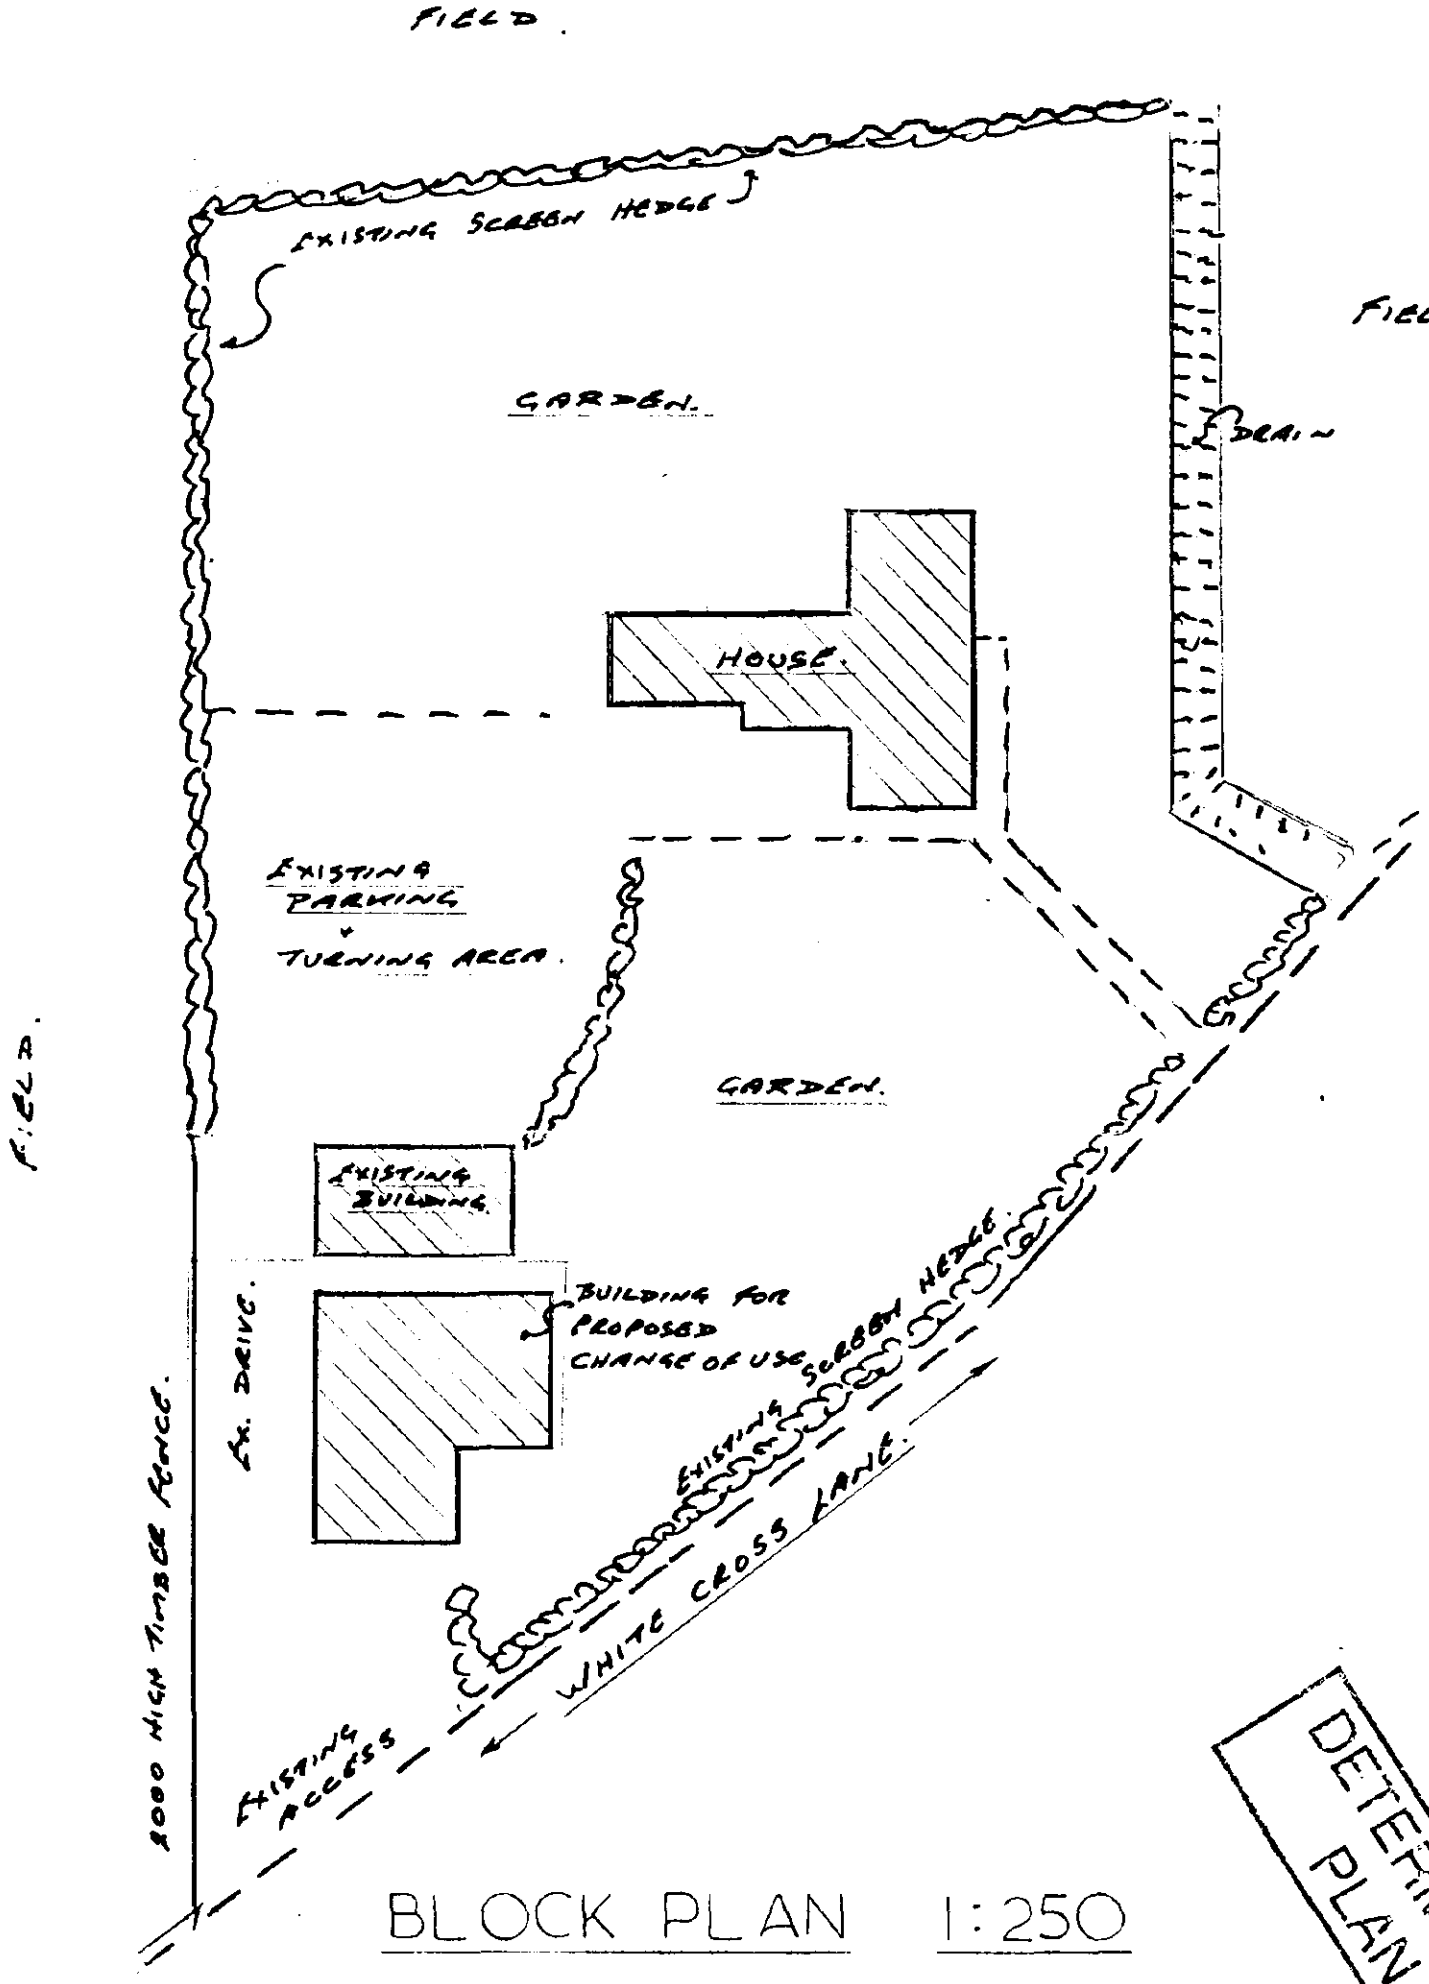


BLOCK PLAN 1:250

FOR:- MR. J. E. N. BRIDGEMAN.
& MRS. M. BRIDGEMAN.
AT:- WHITE CROSS LANE,
SURFLEET,
LINCS.

DETERMINED PLAN

SOUTH HOLLAND D.C.
PLAN DEPT.
19 MAY 1994
REF. 0492/94

Nov. 1/93.