

DETERMINED PLAN

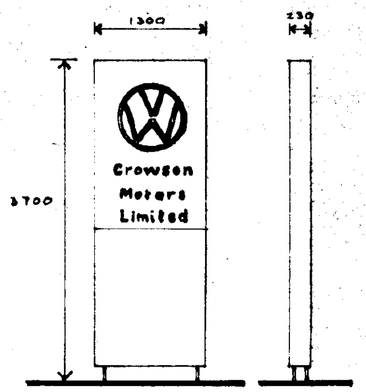


Side Elevations End

Scale 1:50

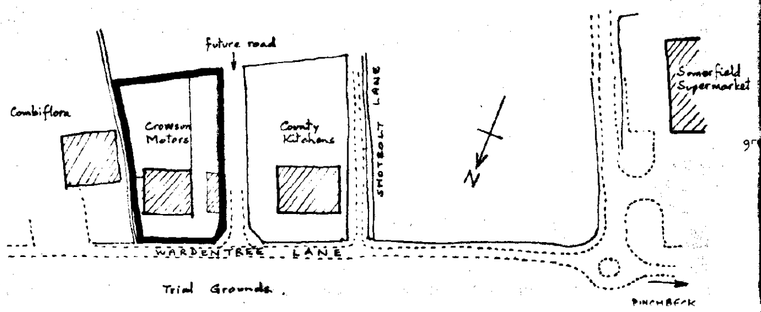



Location scale 1:2500

O.S. Map ref TF 2525

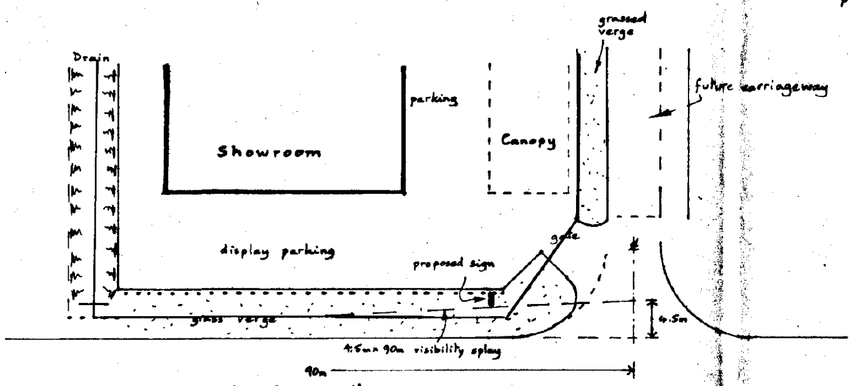

SITE scale 1:500

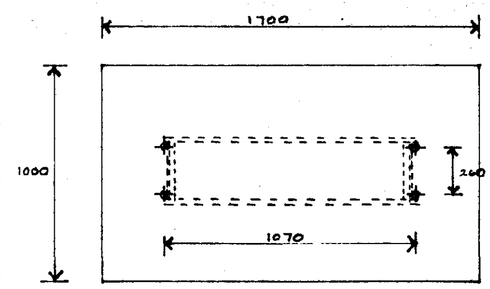

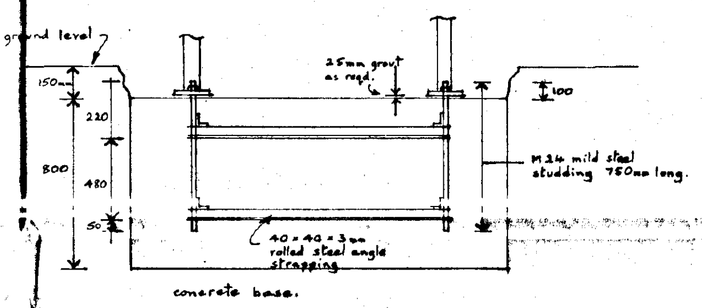

concrete base.

Section Foundations scale 1:20

SOUTH HOLLAND DC
HOUSING & PLANNING
10 MAY 1995
Ref: 0492/95

CROWSON MOTORS LIMITED
Wardentree Lane, PINCHBECK.
Proposed Pylon Sign.

Scale: as shown	
Drawing No: 1	L. A. Ref.:
Date: May 1995.	

A. ROFFE
BUILDING DESIGN & PLANS
1 Green Lane,
SPALDING,
Lincs. PE11 2YB Tel. (0775) 723680

7005-9987