


DETERMINED PLAN

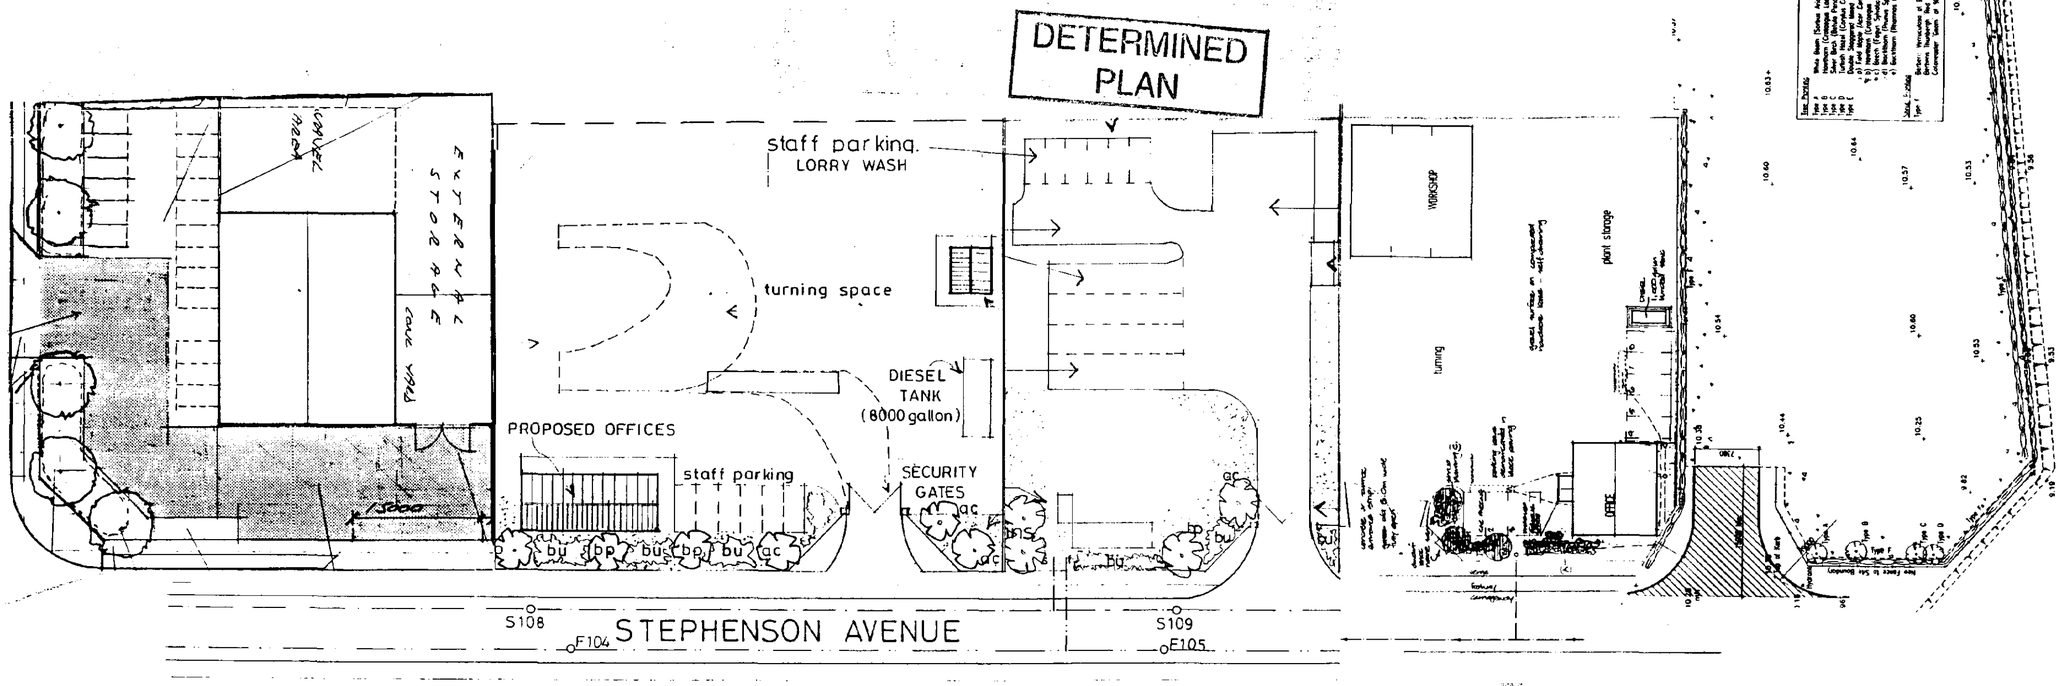

1. Builder to check all dimensions on site before work commences.
2. This drawing is the copyright of L A Building Design and shall not be copied or reproduced without written permission.

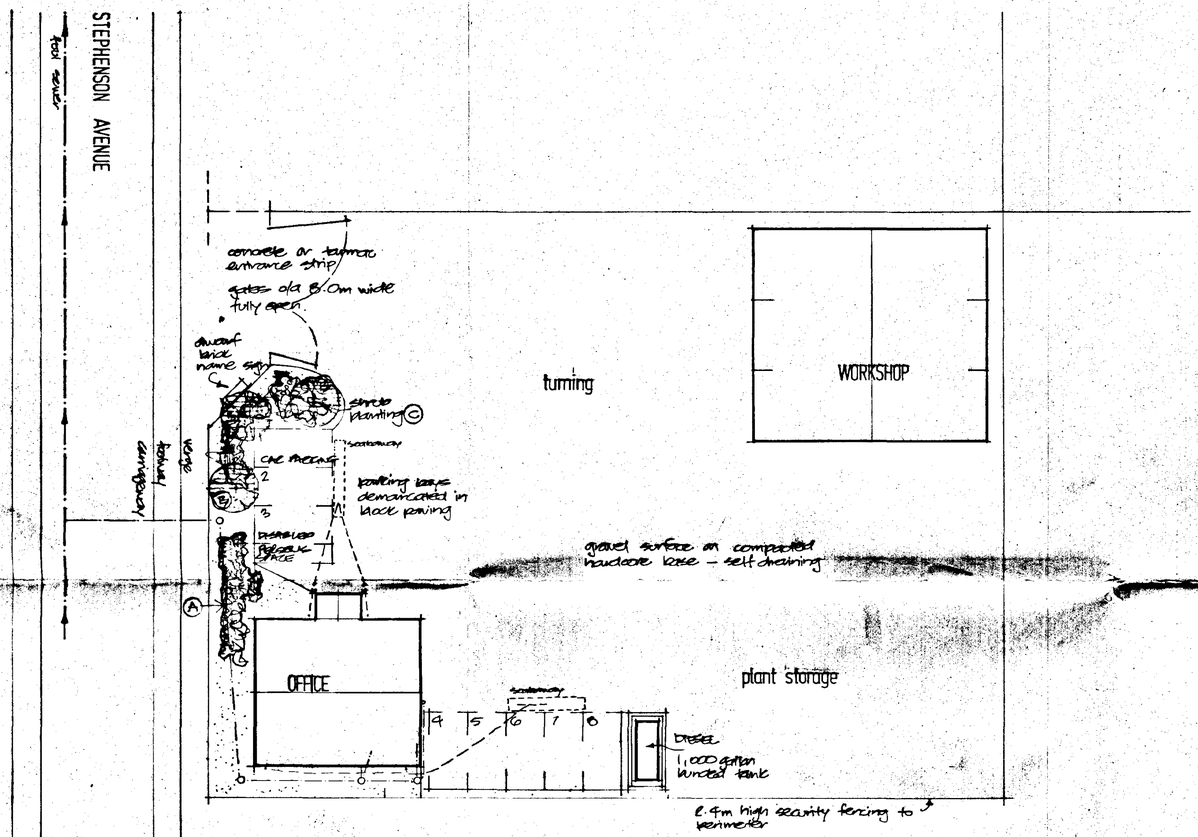

B L O C K P L A N 1 200

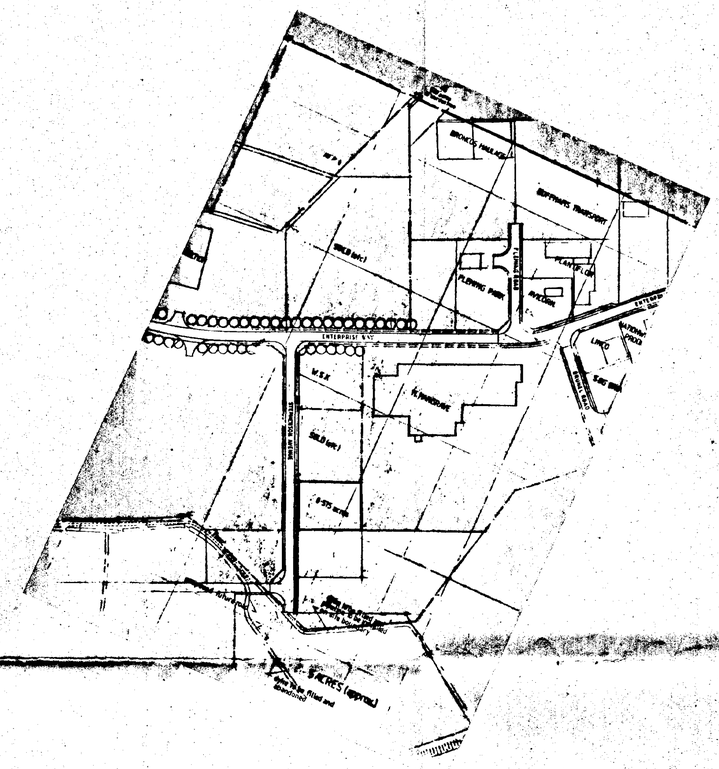

S I T E P L A N

1 2500 O S base

DETERMINED PLAN
SOUTH HOLLAND DC HOUSING & PLANNING
15 MAY 1998
Ref: H498/98

B Landscape planting added 15/5/98.

A Office block rotated through 90° following discussions with Planning Officer 11/4/97

LANDSCAPE PLANTING NOTES

	NAME	SIZE	ROOT STATUS
(A)	Berberis thunbergii	30-45cm	Container grown
(B)	Fagus sylvatica	Light standard	Root balled
(C)	Cotoneaster horizontalis	30-45cm	Container grown

- All trees to be staked + tied in accordance with BSAC recommendations
- All transplants to be protected with PVC tubes staked into position
- Ground cover planting to be mulched with wood bark material

Planting distances.
Ground cover shrubs to be at random planting centres of 60-90 cm with no obvious "matrix" pattern

Generally planting area soil to be improved by the addition of non-peat based compost material & cultivated ready for planting
Transplant trees to have base of hole turned over + compost added prior to planting.
Slow release fertilizer to be spread on completion of planting prior to mulching.

L A BUILDING DESIGN
55 Hannam Boulevard
Spalding
Lincolnshire PE11 1LB
Tel: Spalding (0775) 711437

project
OFFICE WORKSHOP & DEPOT FOR PLANT HIRE & TRANSPORT FIRM
STEPHENSON AVENUE
SOUTH HOLLAND ENTERPRISE PARK

client
TRANSPLANT LTD

drawing
BLOCK PLAN
SITE PLAN

date	scale(s)
JAN 97	1 200 1 2500
job no	drg no
95 / 53	03 A B

Issued A/B/1994