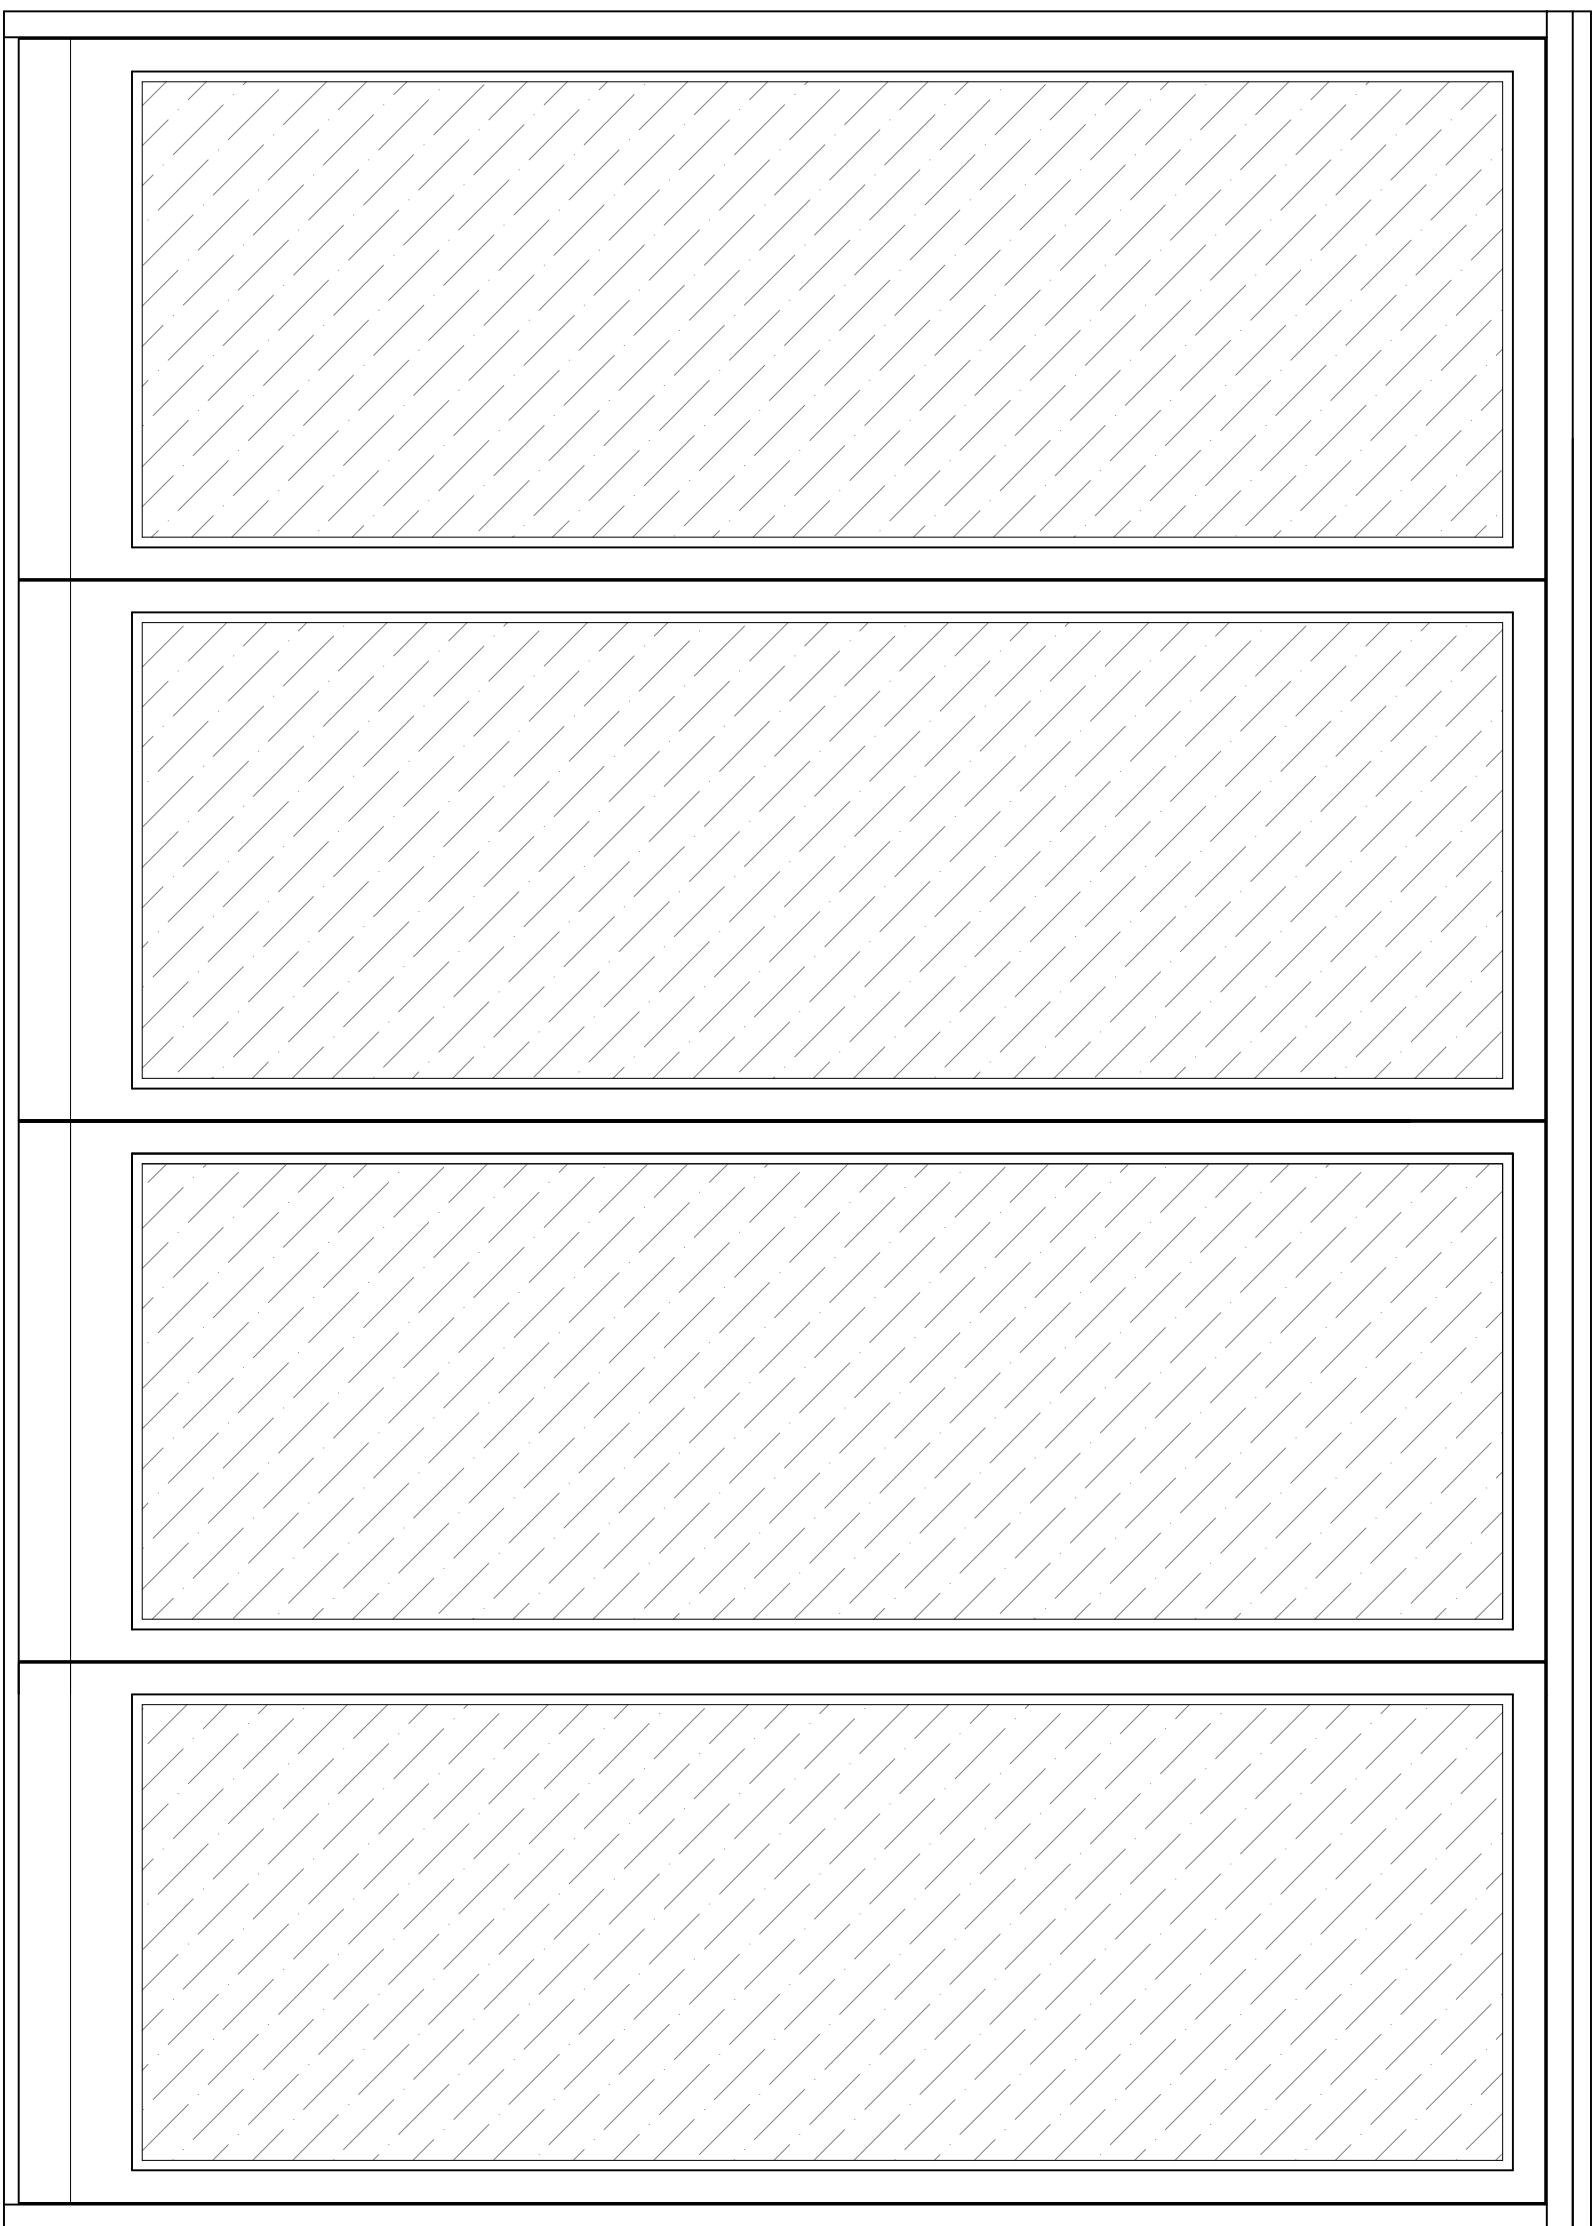


B|FOLD DOOR DETAIL 1:10

[illegible]

G. R. MERCHANT LTD.
I-ENG AMICE FWO

**ARCHITECTURAL, STRUCTURAL
AND LAND DRAINAGE
CONSULTANTS**

4 Wrights News
12A Park Road, Holbeach,
Spalding, Lincs. PE12 7EE
Tel: 01406 490800
Fax: 01406 425744
E-Mail: gr-merchant@btconnect.com

Project: BARN CONVERSION
MONEY BRIDGE FARM
AENSIIDE SOUTH
WEST PINCHBECK, LINGS, PEEL AND

Client
MR & MRS J GREEN

Drawing
B/FOLD DOOR DETAIL

Job Ref.	Drawing No.
3232-17	15
Date	Drawn
OCT 2017	SLB

Scales

1:10 (Unless Otherwise Stated)

DO NOT SCALE FROM THIS DRAWING

[illegible]