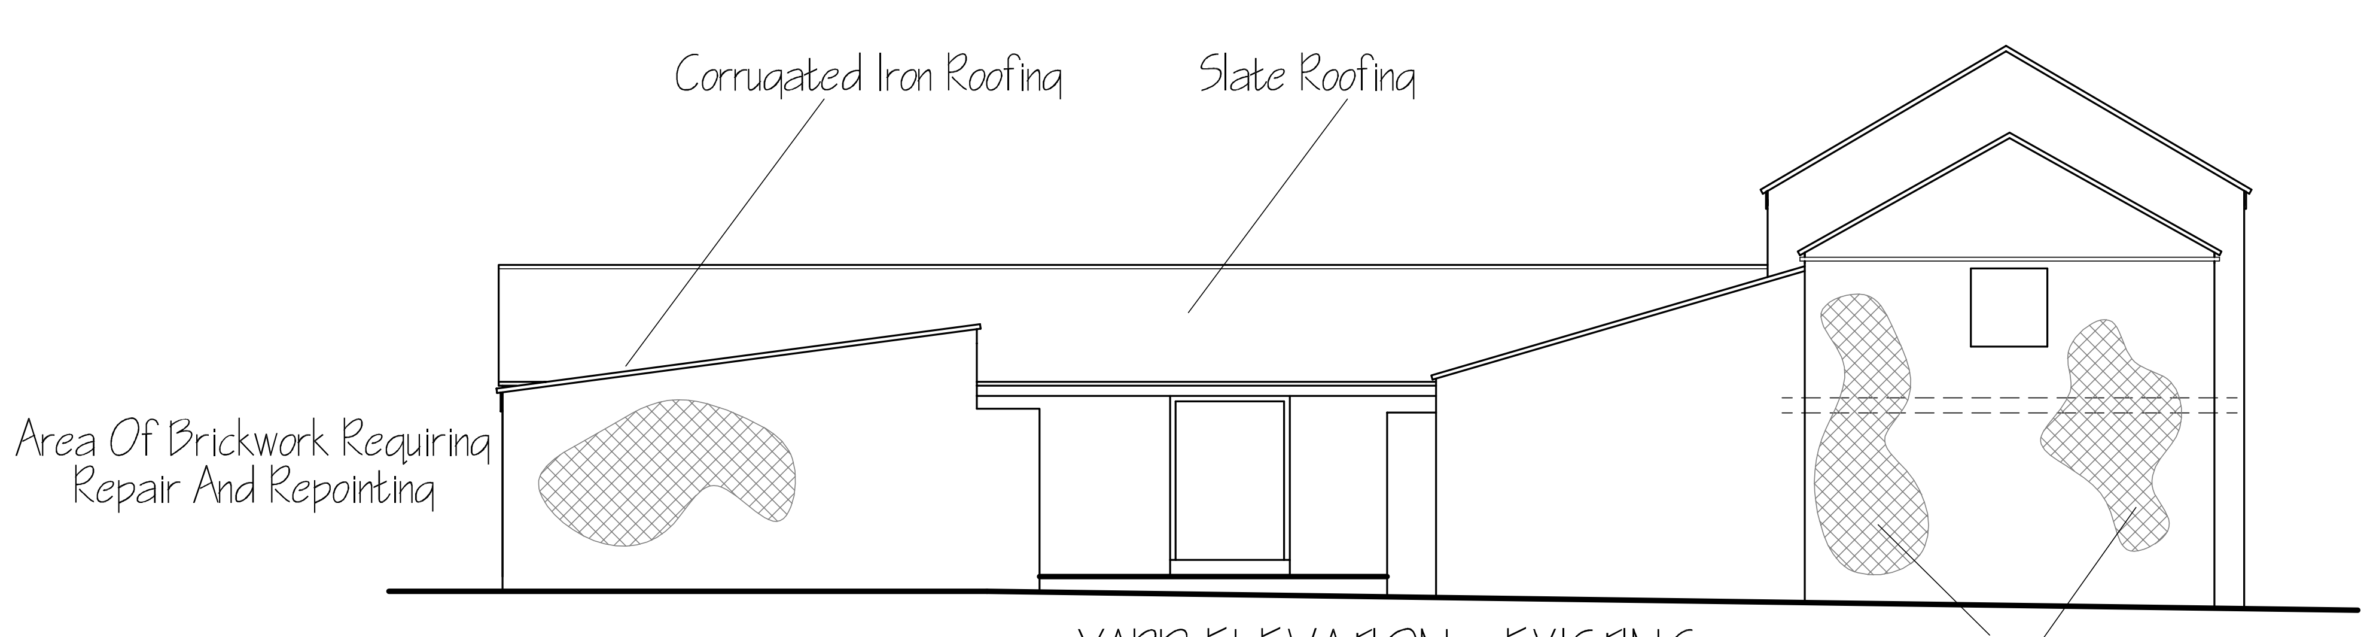
Corrugated Iron Roofing
Slate Roofing
Area Of Brickwork Requiring Repair And Repointing
Areas Of Brickwork Requiring Repair And Repointing

YARD ELEVATION - EXISTING

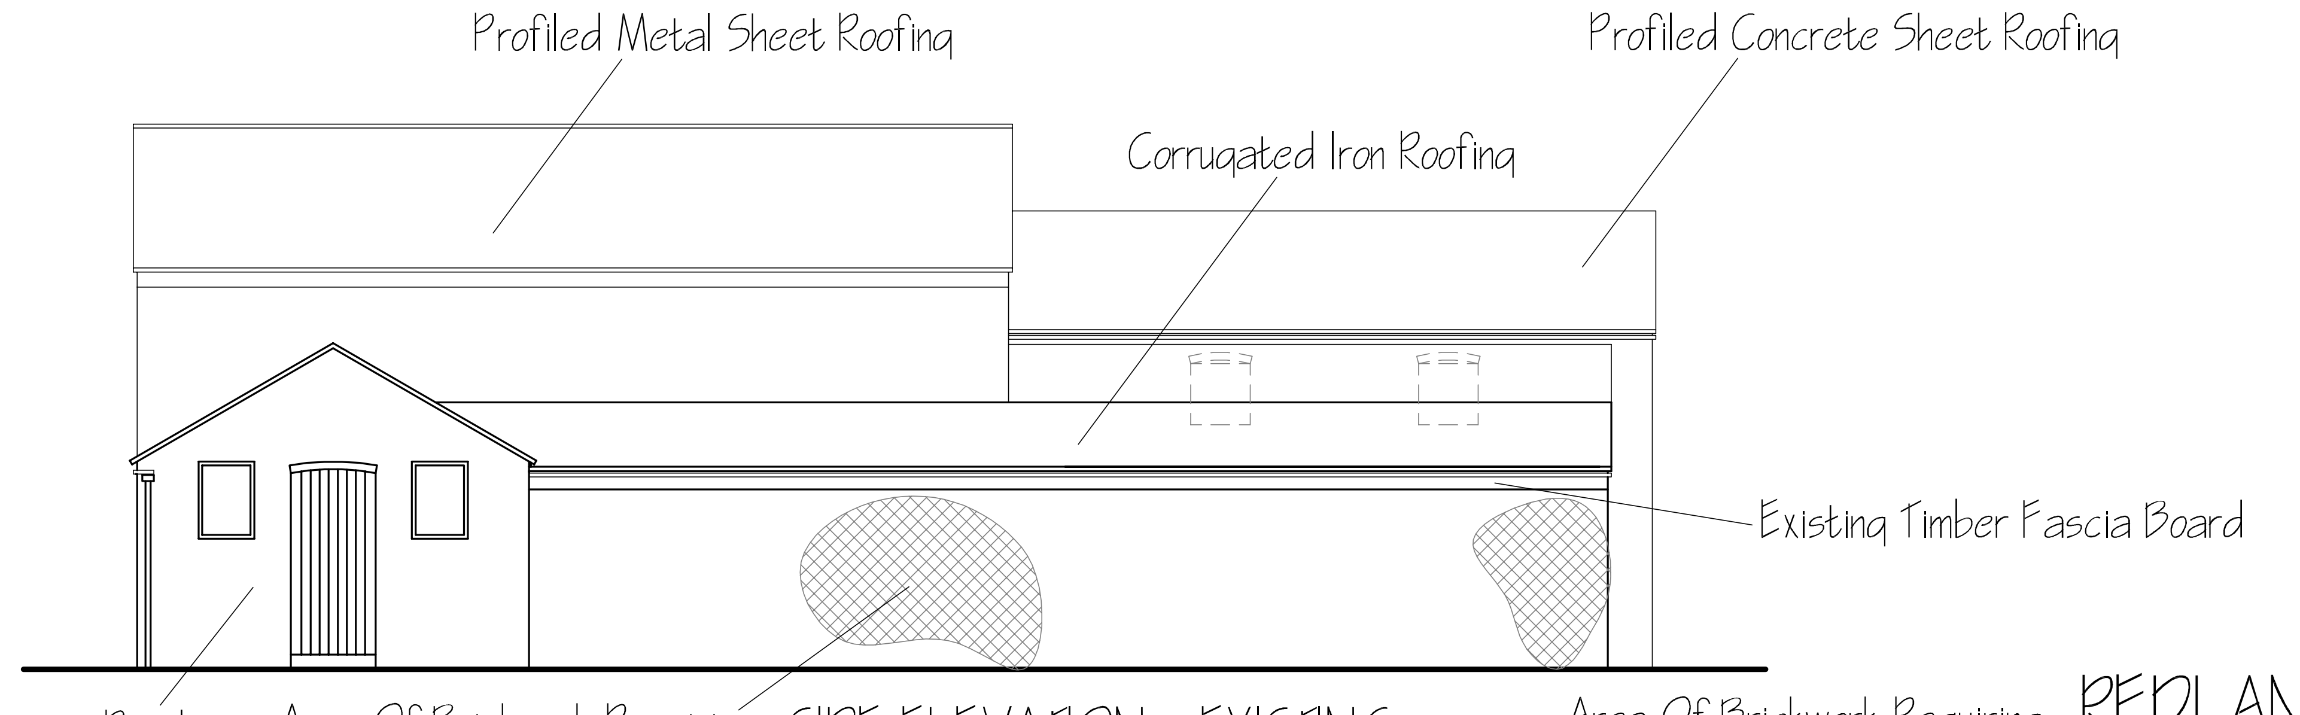
Profiled Metal Sheet Roofing
Profiled Concrete Sheet Roofing
Corrugated Iron Roofing
Existing Timber Fascia Board
Render
Area Of Brickwork Requiring Repair And Repointing
Area Of Brickwork Requiring Repair And Repointing

SIDE ELEVATION - EXISTING

REDLAND FENLAND SINGLE PANTILE - TERRACOTTA
N.T.S.

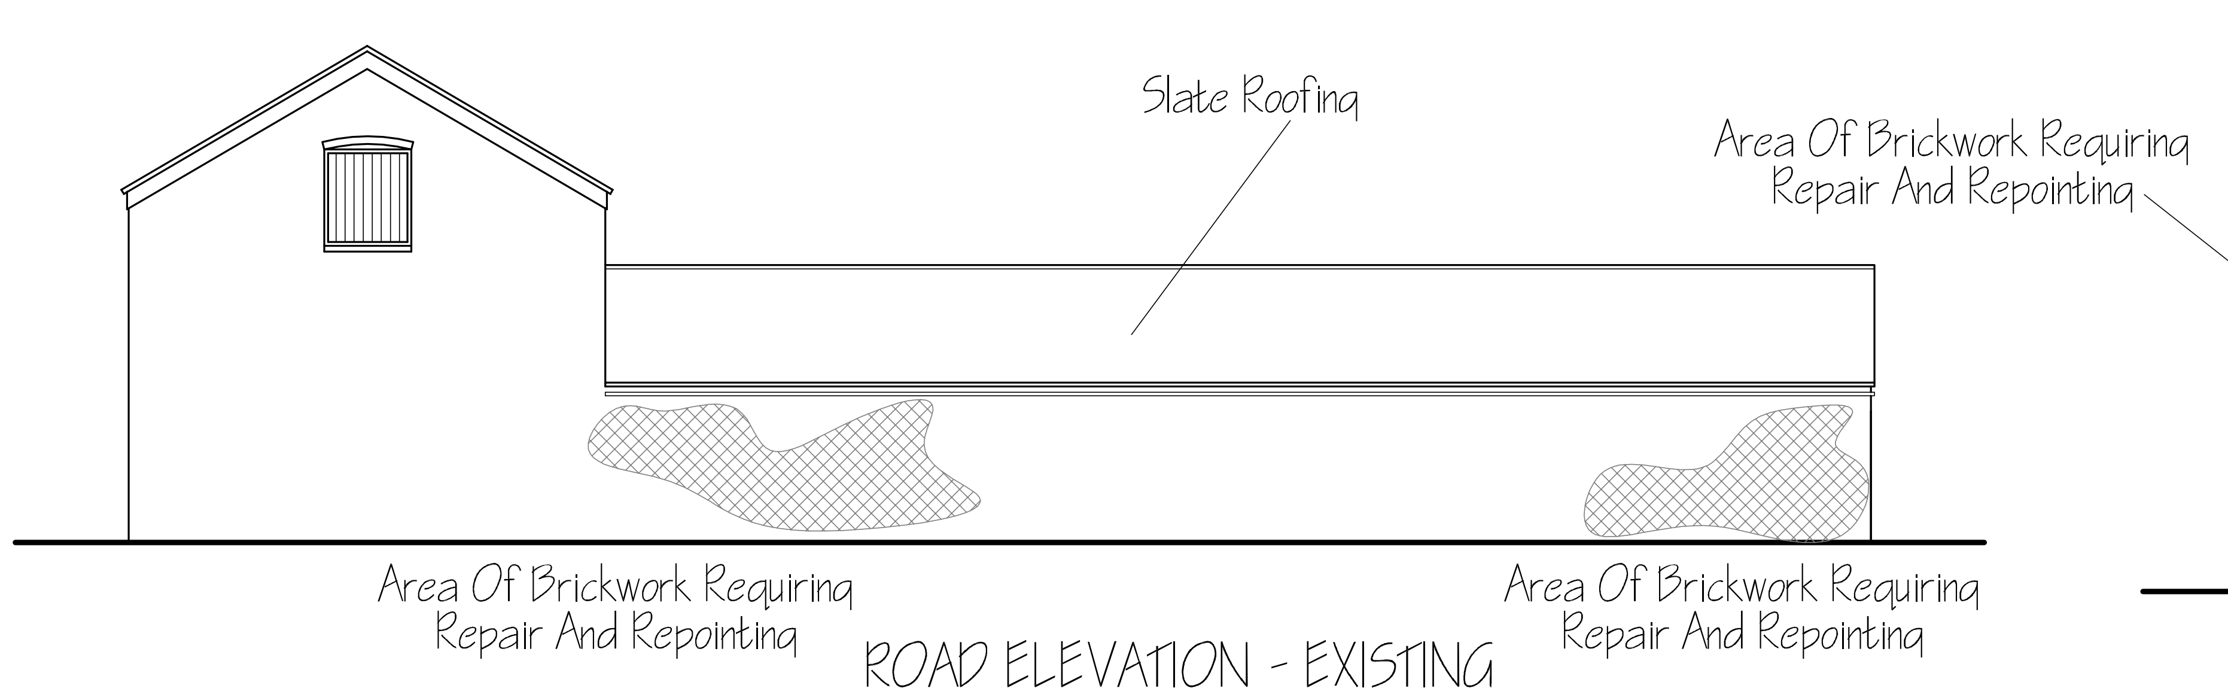
Slate Roofing
Area Of Brickwork Requiring Repair And Repointing
Area Of Brickwork Requiring Repair And Repointing

ROAD ELEVATION - EXISTING

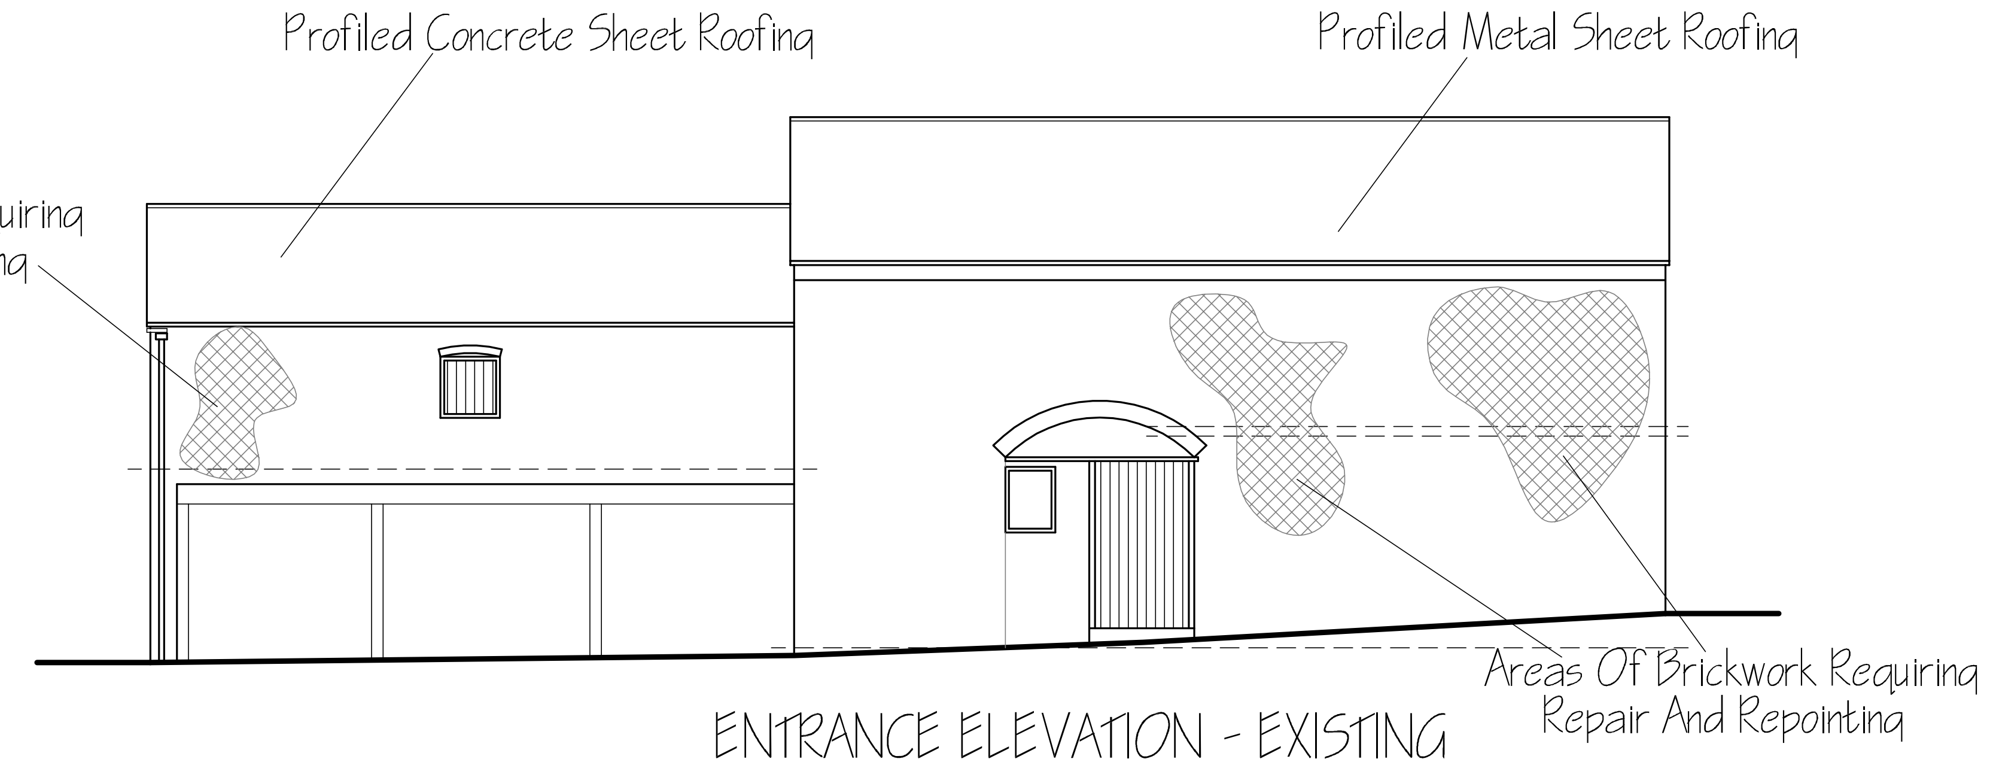
Profiled Concrete Sheet Roofing
Profiled Metal Sheet Roofing
Area Of Brickwork Requiring Repair And Repointing
Areas Of Brickwork Requiring Repair And Repointing

ENTRANCE ELEVATION - EXISTING

DURA CLADDING - TYPE 150
WEATHERBOAD BARN BLACK
N.T.S.

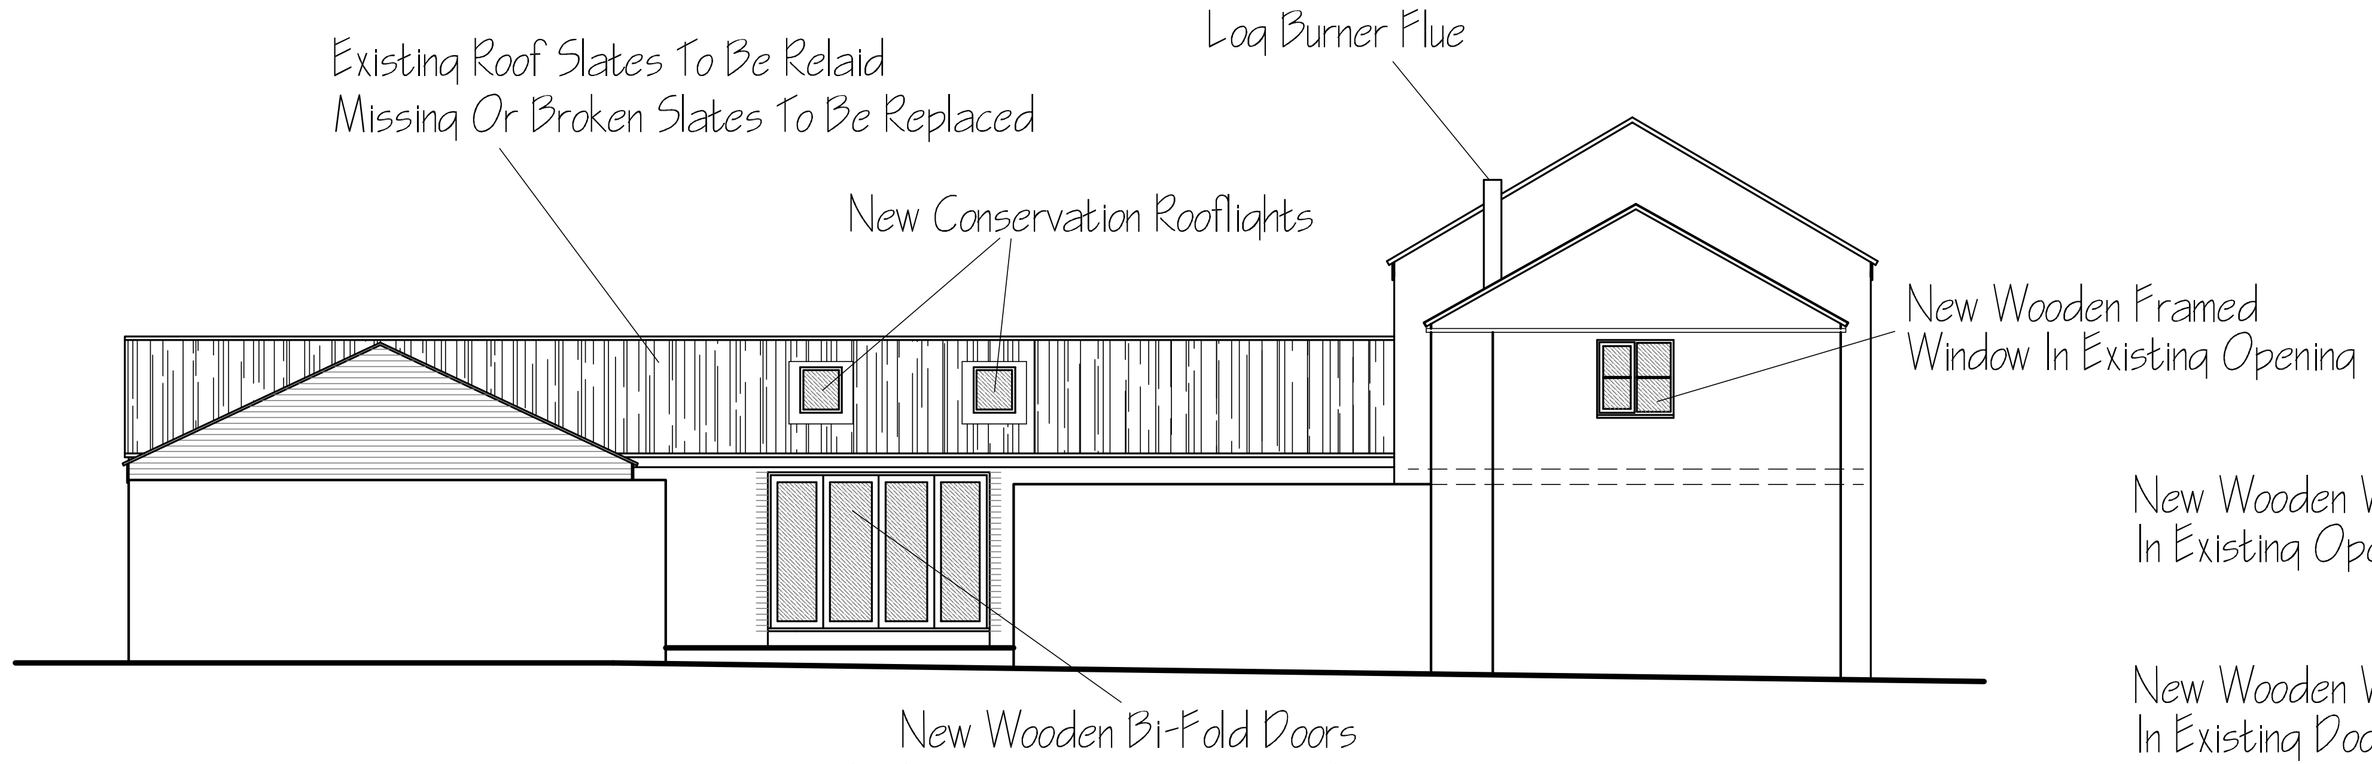
Existing Roof Slates To Be Relaid
Missing Or Broken Slates To Be Replaced
Log Burner Flue
New Conservation Rooflights
New Wooden Framed Window In Existing Opening
New Wooden Bi-Fold Doors

YARD ELEVATION - PROPOSED

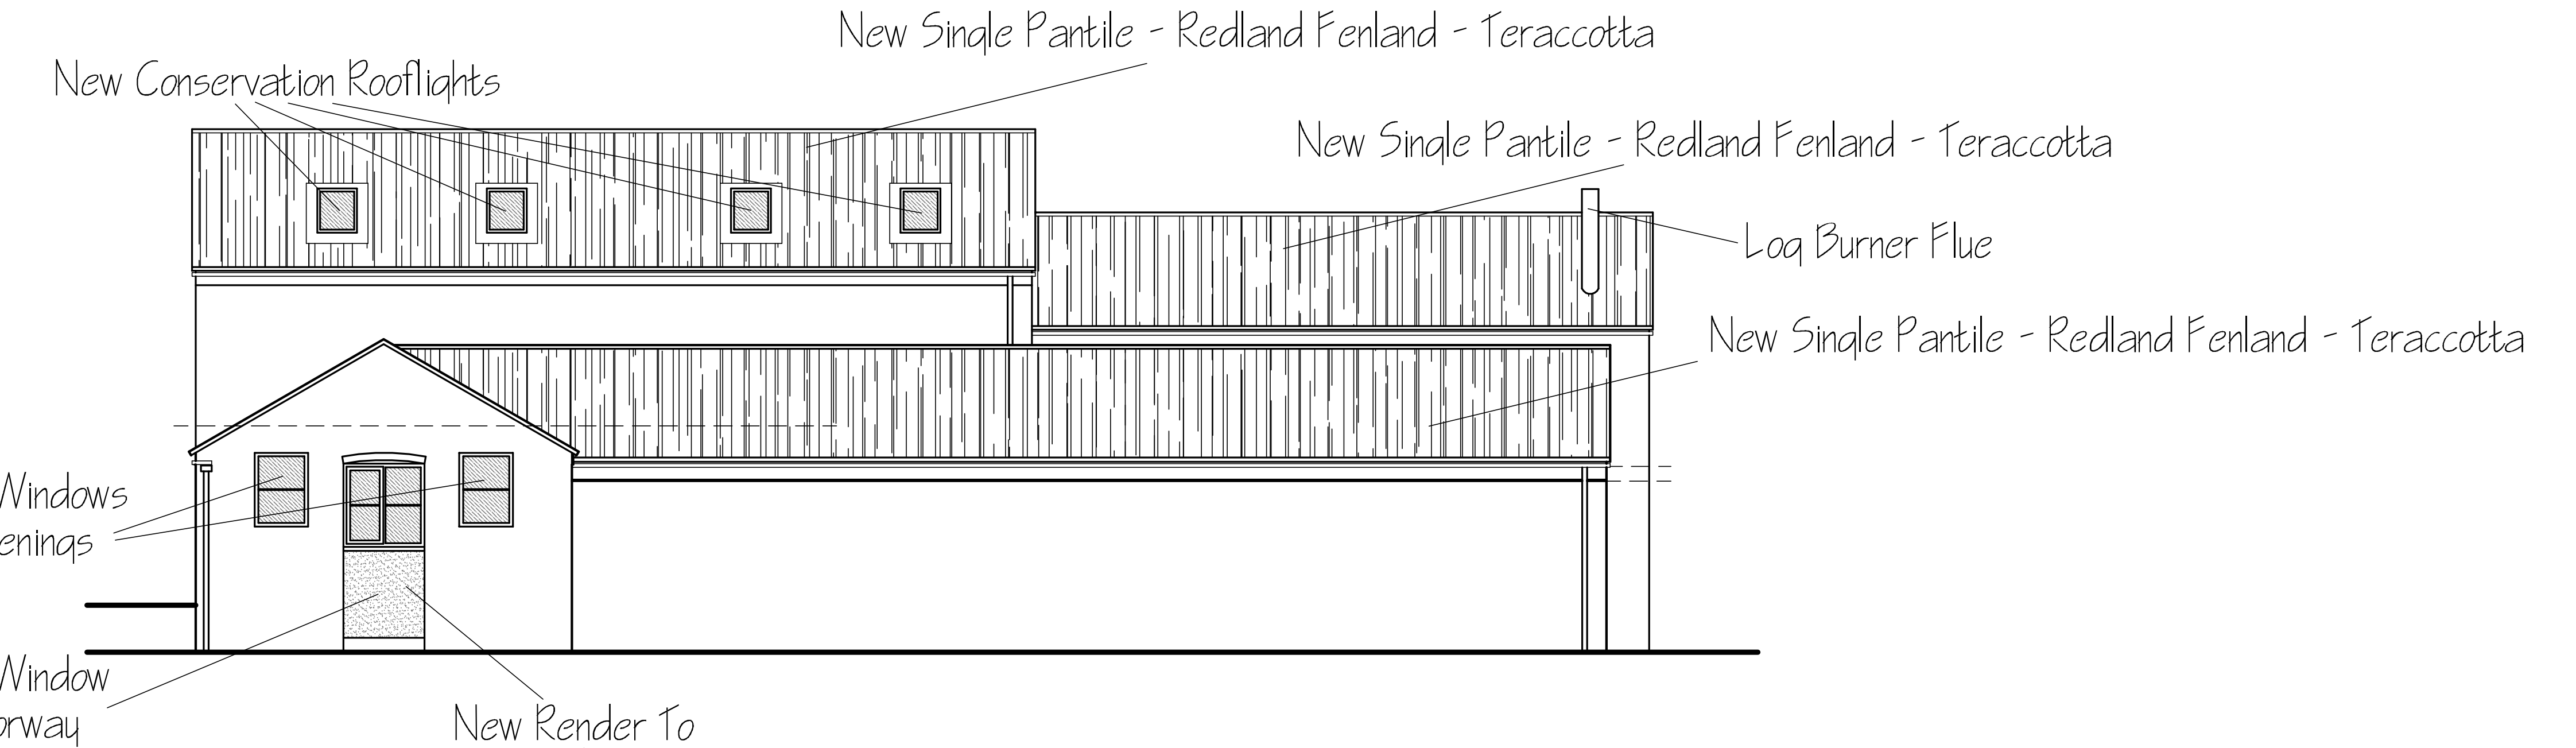
New Single Pantile - Redland Fenland - Teraccotta
New Conservation Rooflights
New Single Pantile - Redland Fenland - Teraccotta
Log Burner Flue
New Single Pantile - Redland Fenland - Teraccotta
New Wooden Windows In Existing Openings
New Wooden Window In Existing Doorway
New Render To Match Existing

SIDE ELEVATION - PROPOSED

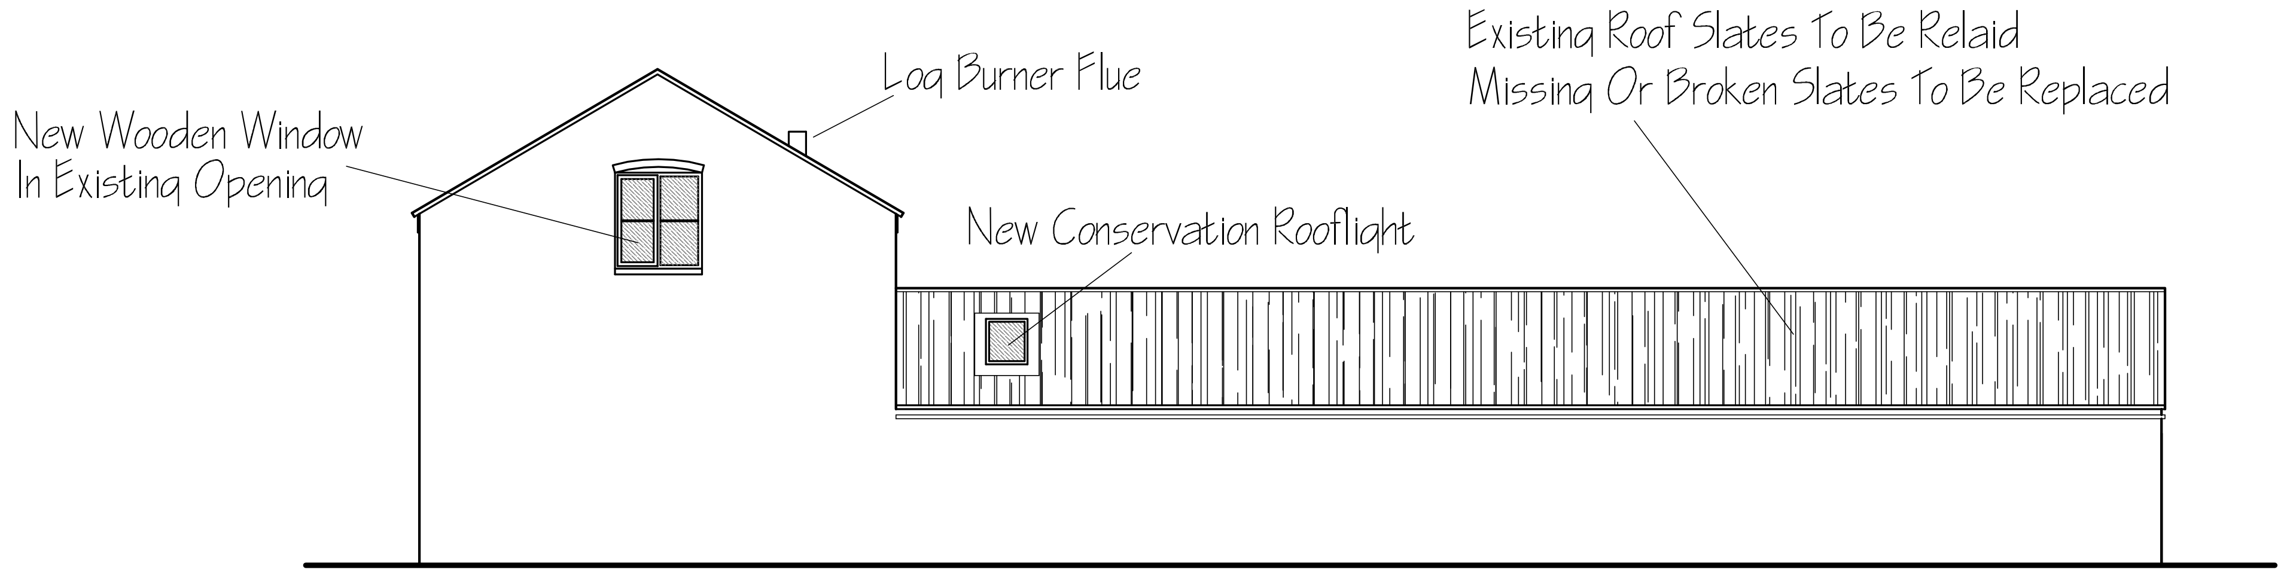
Log Burner Flue
Existing Roof Slates To Be Relaid
Missing Or Broken Slates To Be Replaced
New Wooden Window In Existing Opening
New Conservation Rooflight

ROAD ELEVATION - PROPOSED

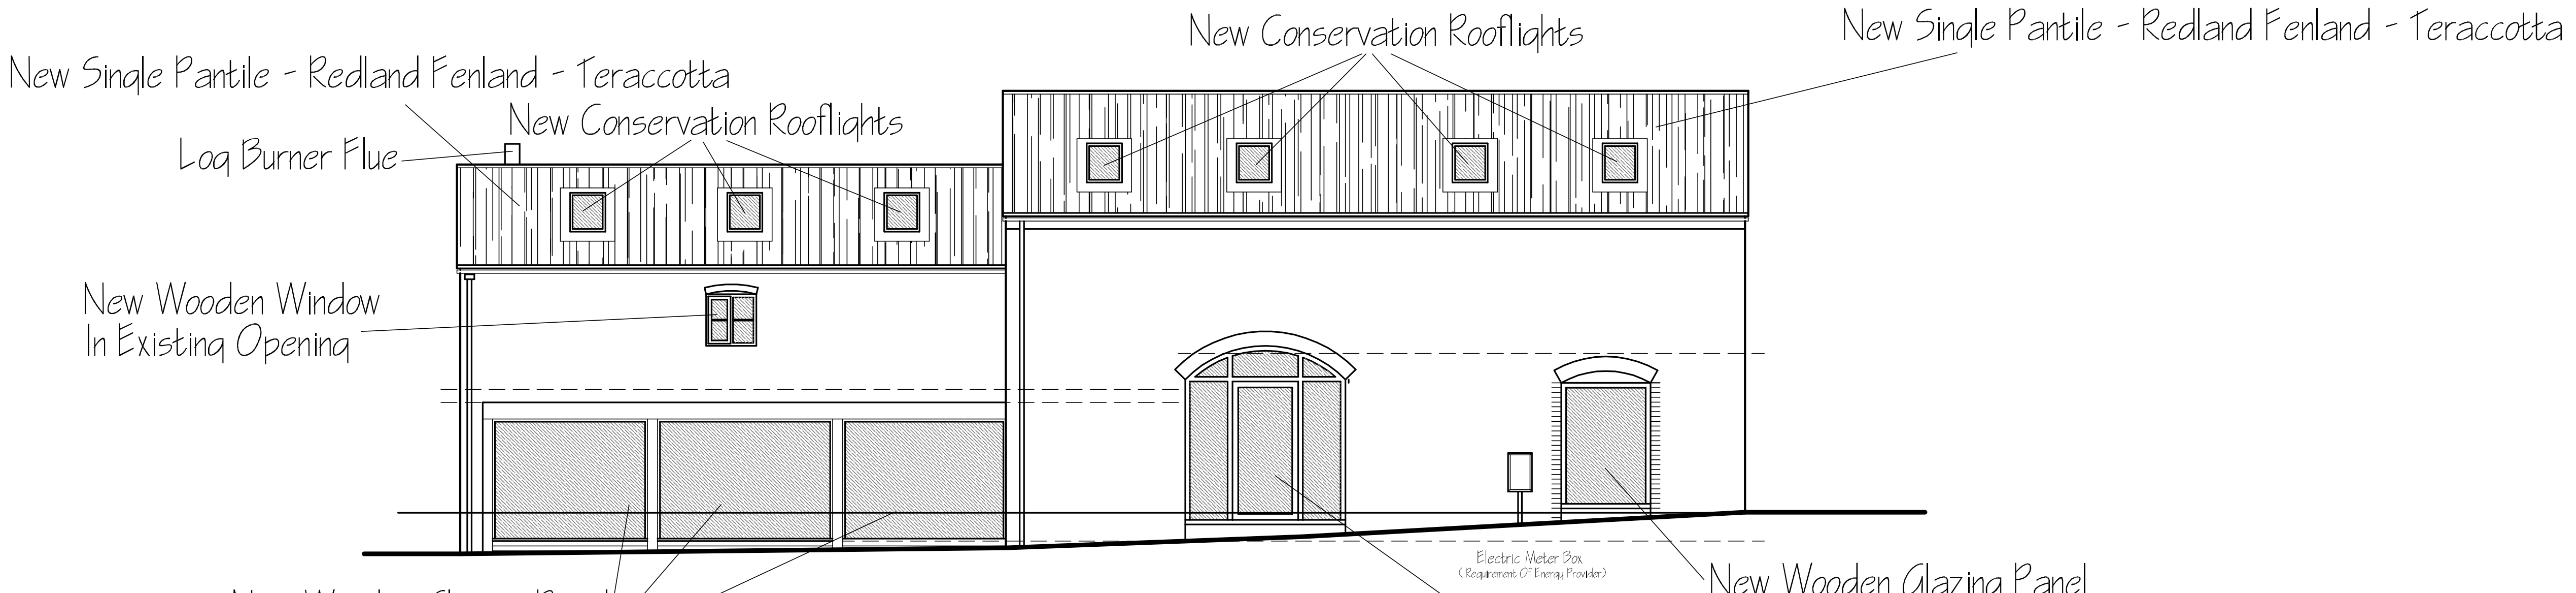
New Conservation Rooflights
New Single Pantile - Redland Fenland - Teraccotta
New Single Pantile - Redland Fenland - Teraccotta
New Conservation Rooflights
Log Burner Flue
New Wooden Window In Existing Opening
Electric Meter Box
(Requirement Of Energy Provider)
New Wooden Glazing Panels In Existing Openings
New Wooden Glazing Panel
New Wooden Entrance Door & Glazing Panel In Existing Opening

ENTRANCE ELEVATION - PROPOSED

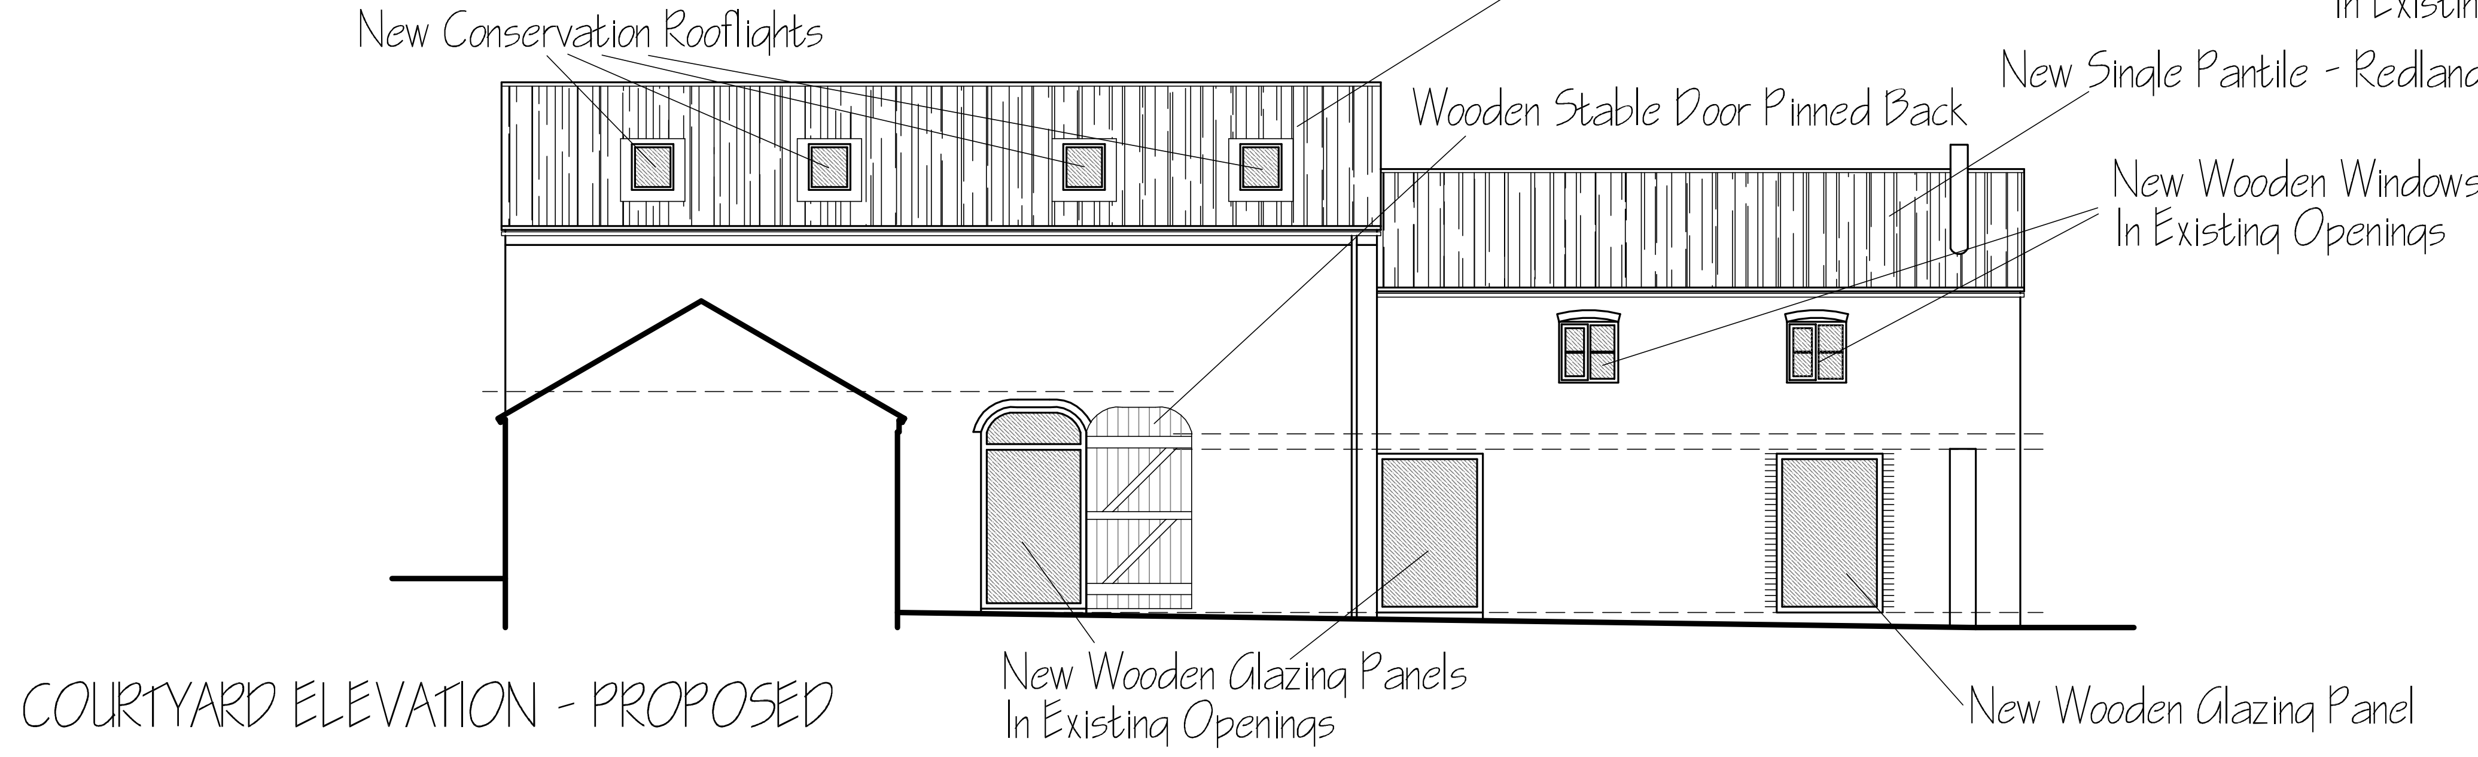
New Conservation Rooflights
New Single Pantile - Redland Fenland - Teraccotta
Wooden Stable Door Pinned Back
New Single Pantile - Redland Fenland - Teraccotta
New Wooden Windows In Existing Openings
New Wooden Glazing Panels In Existing Openings
New Wooden Glazing Panel

COURTYARD ELEVATION - PROPOSED

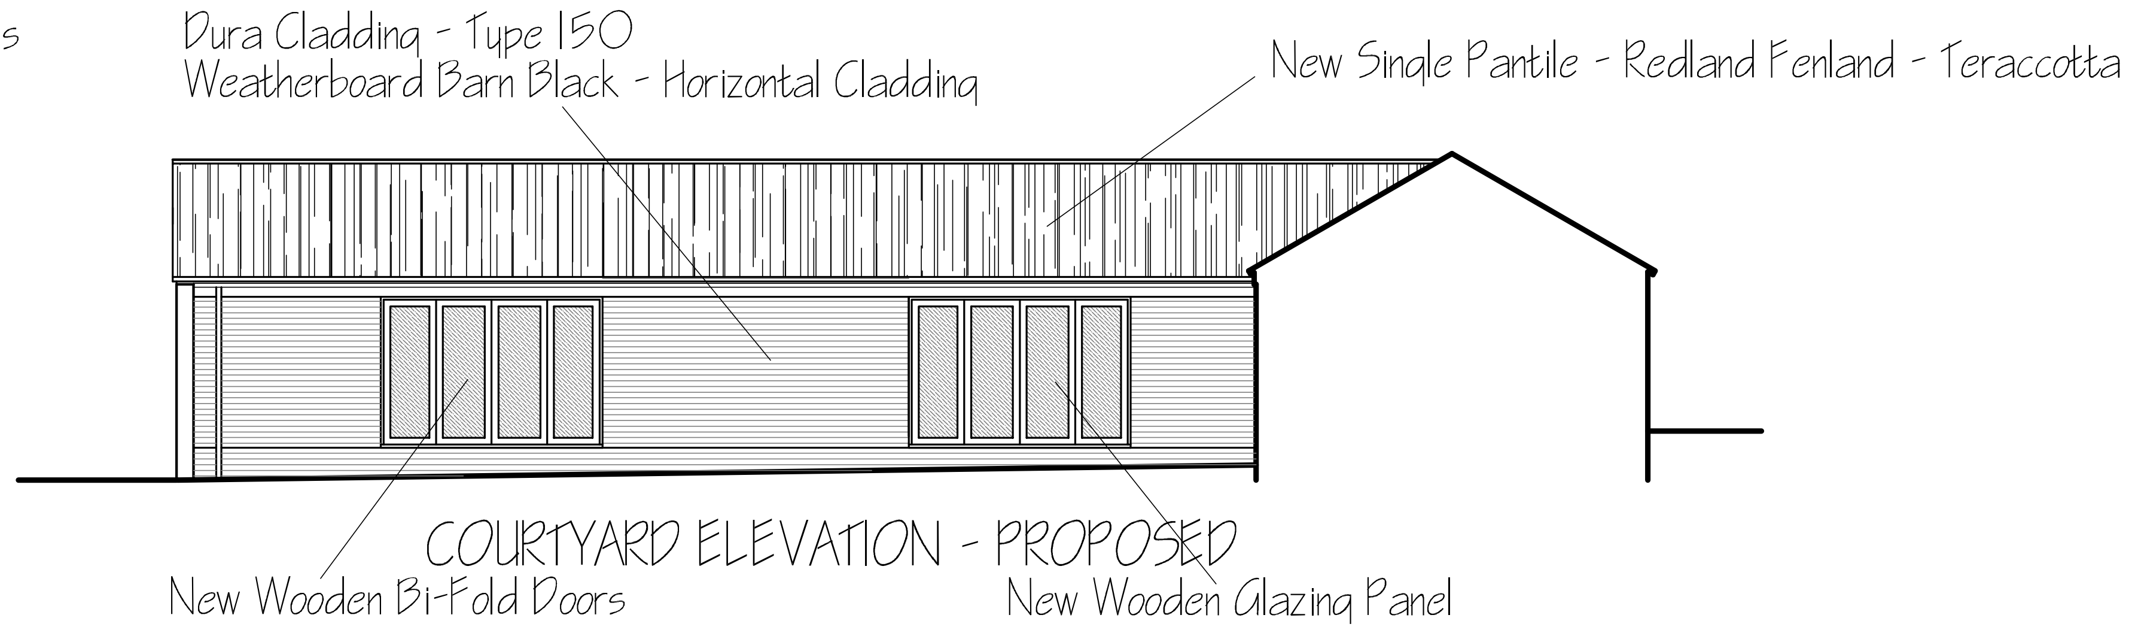
Dura Cladding - Type 150
Weatherboard Barn Black - Horizontal Cladding
New Single Pantile - Redland Fenland - Teraccotta
New Wooden Bi-Fold Doors
New Wooden Glazing Panel

COURTYARD ELEVATION - PROPOSED

ref	revision	date

G. R. MERCHANT LTD.
I.ENG AMICE FIWO

ARCHITECTURAL, STRUCTURAL AND LAND DRAINAGE CONSULTANTS

4 Wrights Mews
12A Park Road, Holbeach,
Spalding, Lincs. PE12 7EE
Tel: 01406 490800
Fax: 01406 425744
E-Mail: gr.merchant@btconnect.com

Project
BARN CONVERSION
MONEY BRIDGE FARM
GLENSIDE SOUTH
WEST PINCHBECK, LINCS. PE11 3ND

Client
MR & MRS J GREEN

Drawing
EXTERNAL WORKS
ELEVATIONS - EXISTING
ELEVATIONS - PROPOSED

Job Ref.: 3232-17
Drawing No.: 14
Date: MAY 2018
Drawn: SLB
Scales: 1:100 (Unless Otherwise Stated)

DO NOT SCALE FROM THIS DRAWING

This drawing is copyright and may not be altered, traced, photographed or used for any other purpose other than that for which it is issued. The General Contractor is to check all dimensions on site and report any discrepancies to the Architect. All details shown on this drawing including foundations are based upon typical site conditions related to the area. No responsibility can be accepted for abnormal conditions which may be discovered during construction unless reported to the Architect so that design amendments may be considered. Site soil surveys are recommended in respect of foundations to establish specific site conditions before foundation work is undertaken. This drawing is limited in the amount of information contained and does not purport to contain a full specification of the works. It is solely for the purpose of obtaining Planning / Building Regulation approval. This drawing must not be used as a contract document alone. The works will not be supervised or inspected on site by G R Merchant or any representative thereof. It is the client or their appointed agents responsibility to control workmanship, substitution of materials, adherance to specification, variations to contract etc.All materials to be new unless otherwise stated and all components and materials etc. to be used fitted and installed etc. in strict accordance with manufacturers instruction and relevant code of practice. Materials shall conform to appropriate British standard specification or BBA certificate or European code equivalent. The Employer / Client shall ensure that the selected contractor is conversant with and adopts all measures necessary to achieve compliance with Health and Safety legislation for Building sites and Work places. The Employer / Client is advised that should the works need to comply with the Construction Design and Management Regulations an independant Planning Supervisor will be required. The works shall comprise of all that is shown on the drawing and details. Work that may not specifically be shown but may be reasonably inferred as necessary to carry out the works shall be deemed to be included. It is the plot / land owners responsibility to be aware of the Party Wall etc. Act 1996: when building in close proximity to adjoining neighbors boundaries.