
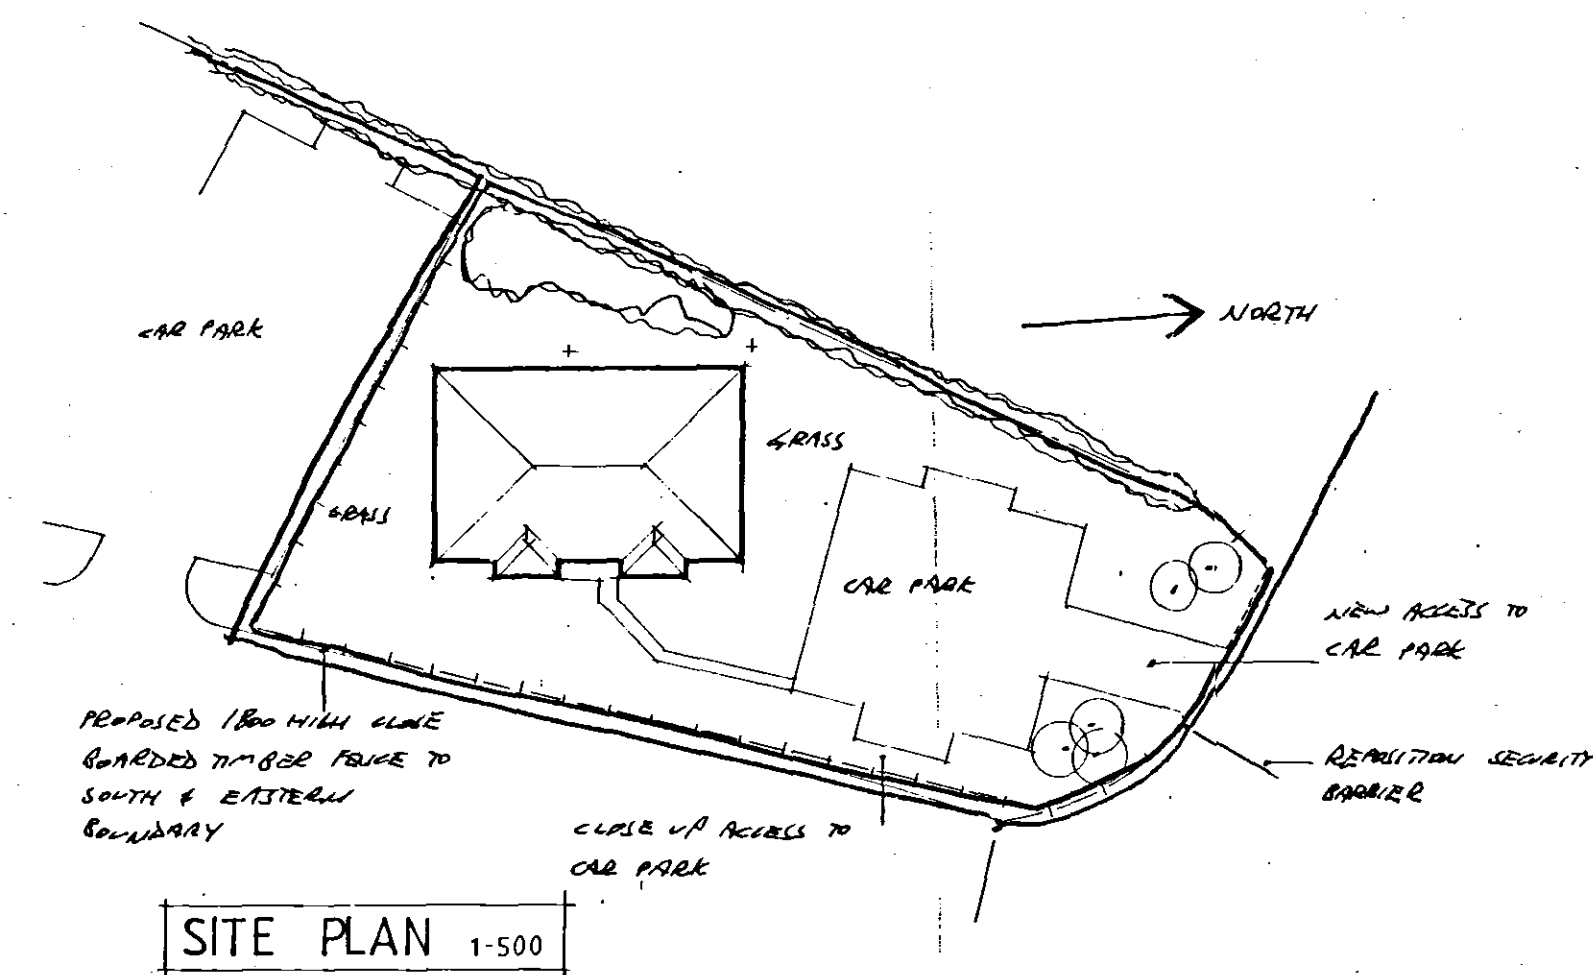


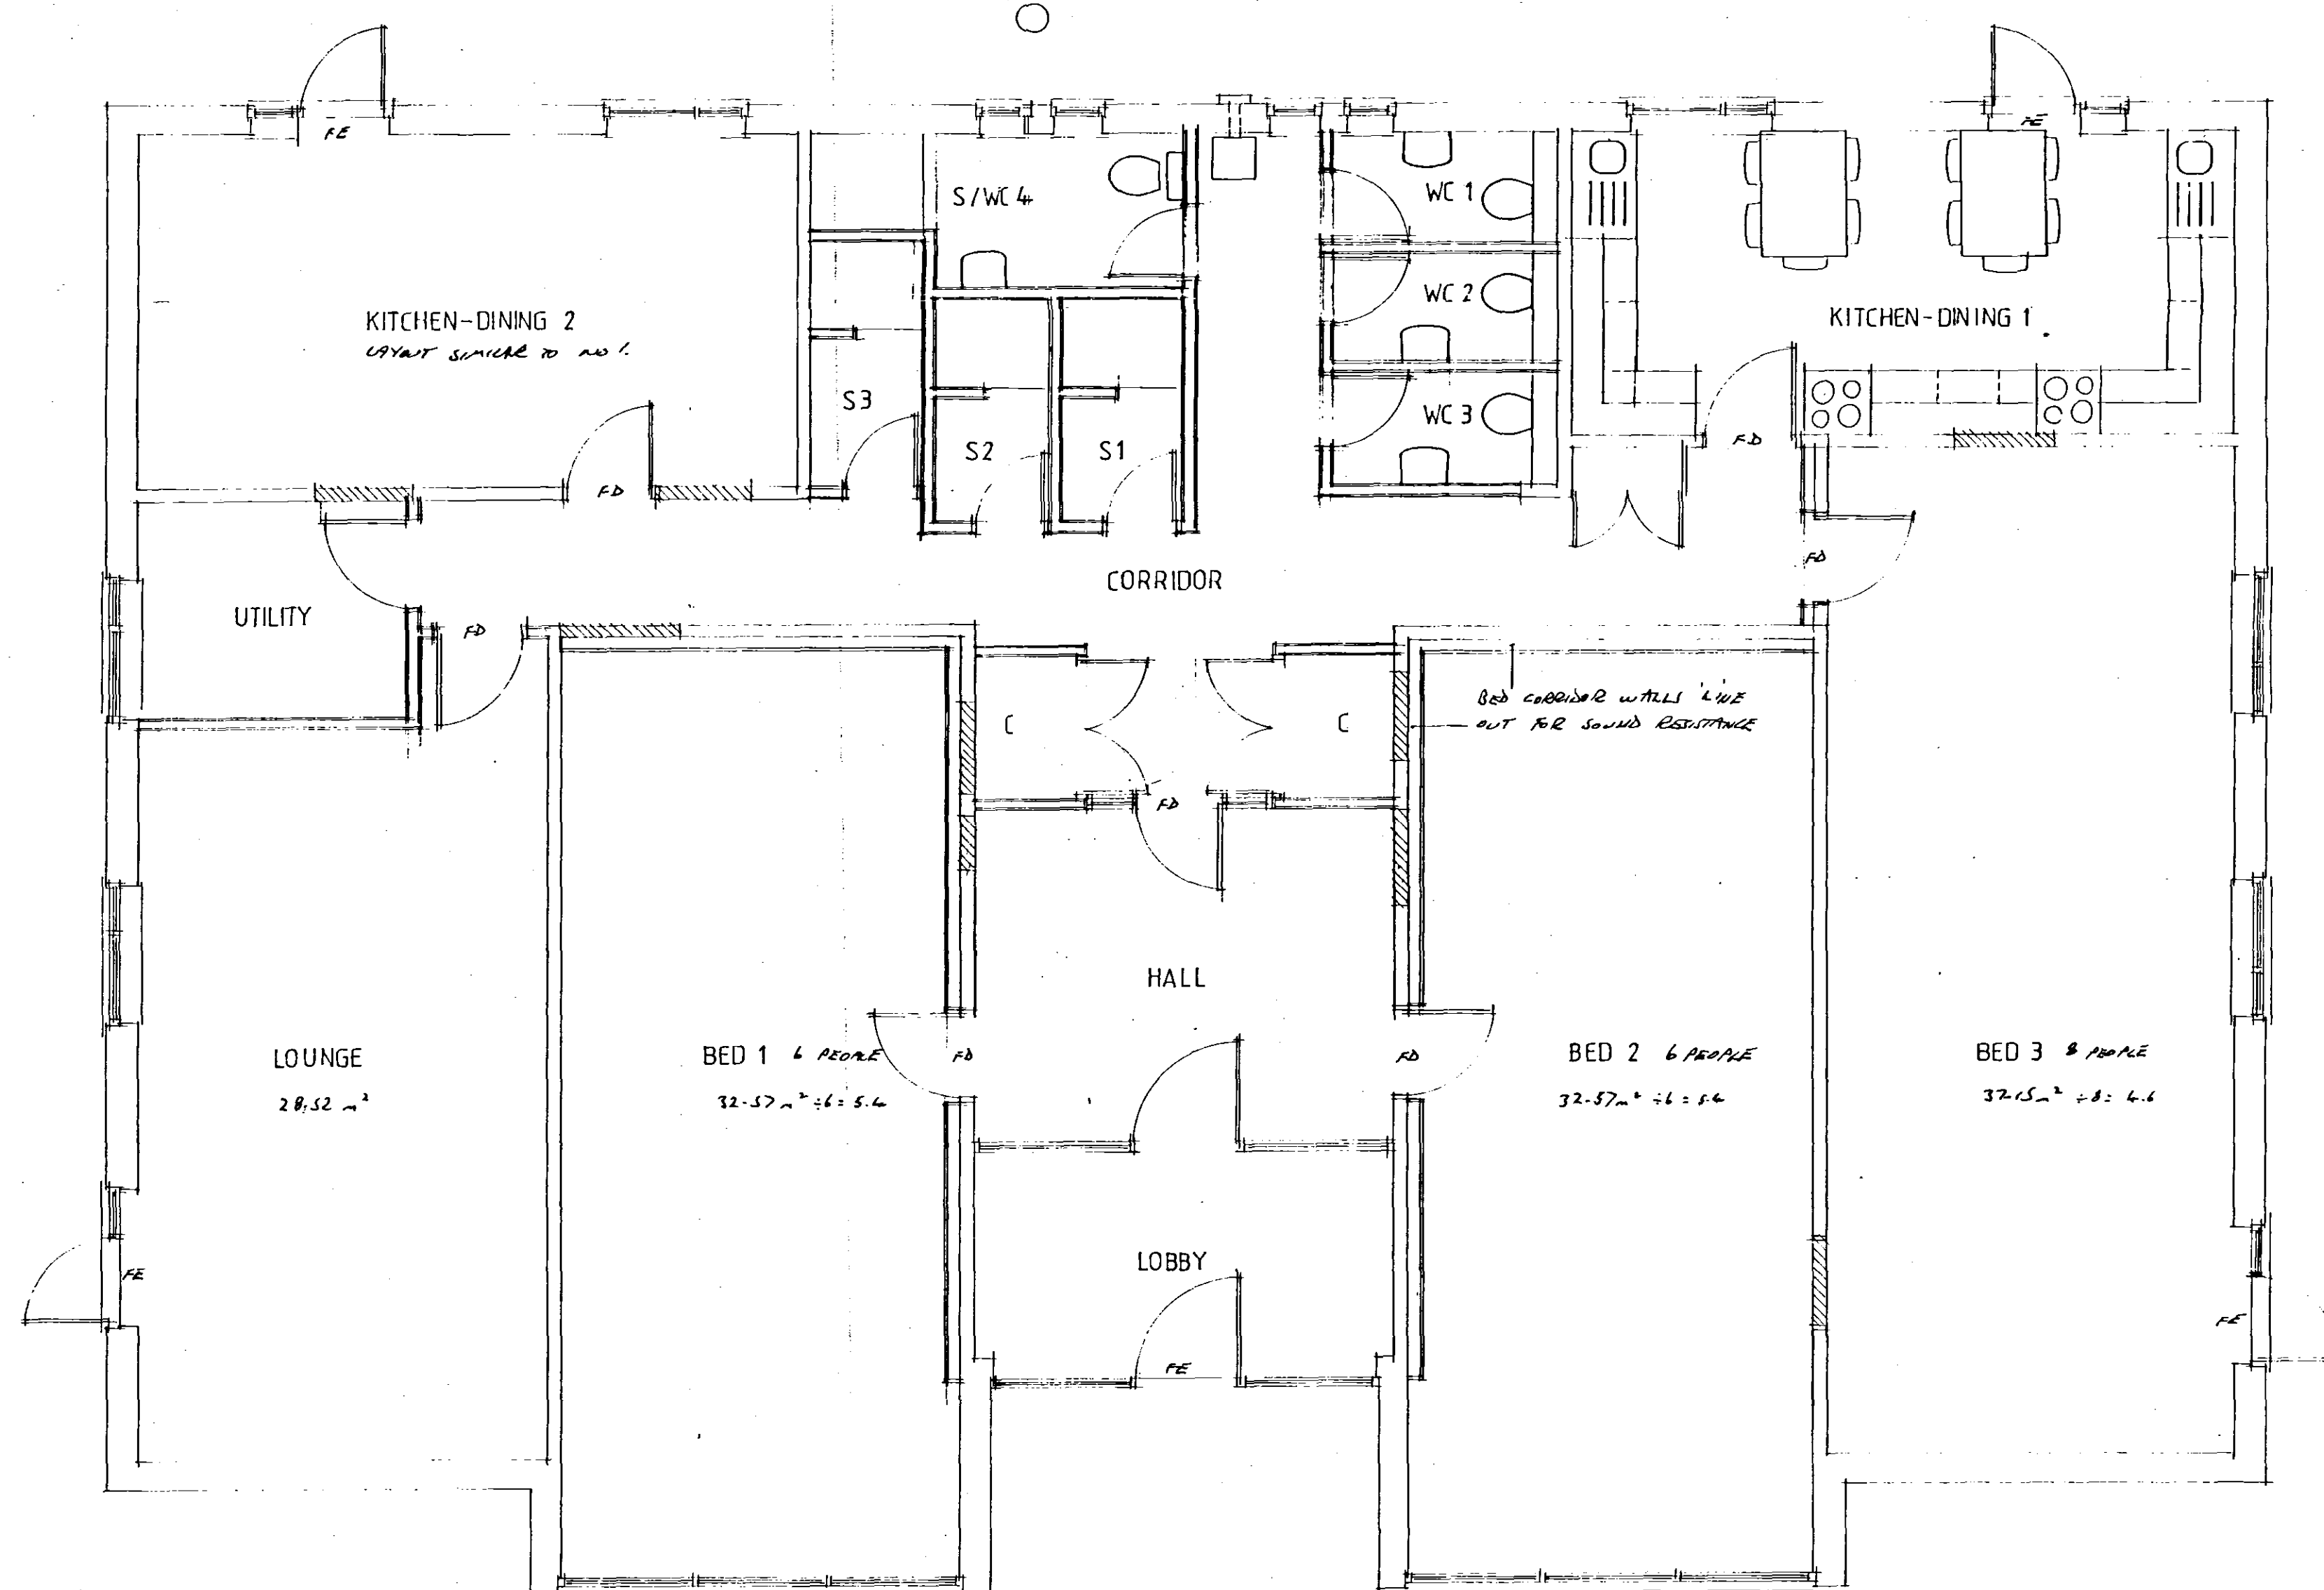

Contractor To Check All Dimensions On Site Before Work Commences.			
Rev.	Date	Init.	Revision Details
<p>SHDC Planning & Development 14 JUL 2004 Ref: 0504/04 DETERMINED PLAN</p>			
<p>PODDINGTONS Architectural Design Consultants</p> <p>Unit 7, The Flaxmill, Flaxmill Lane, Pinchbeck, Spalding, Lincs. PE11 3XQ. Tel: 01775 720868 Fax: 01775 720877</p>			
<p>Project: P.A. MOERMAN. SURFLEET ROAD, PINCHBECK. CONVERSION OF OFFICE TO HMO.</p>			
<p>Drawing: PLAN AS <u>EXISTING</u> <u>PROPOSED</u></p>			
Scale: AS SHOWN		Drawing No. 3188-2	
Drawn: <u>R</u>		Rev.	
Date: JULY 2004			