




ELEVATION TO WARDENTREE LANE

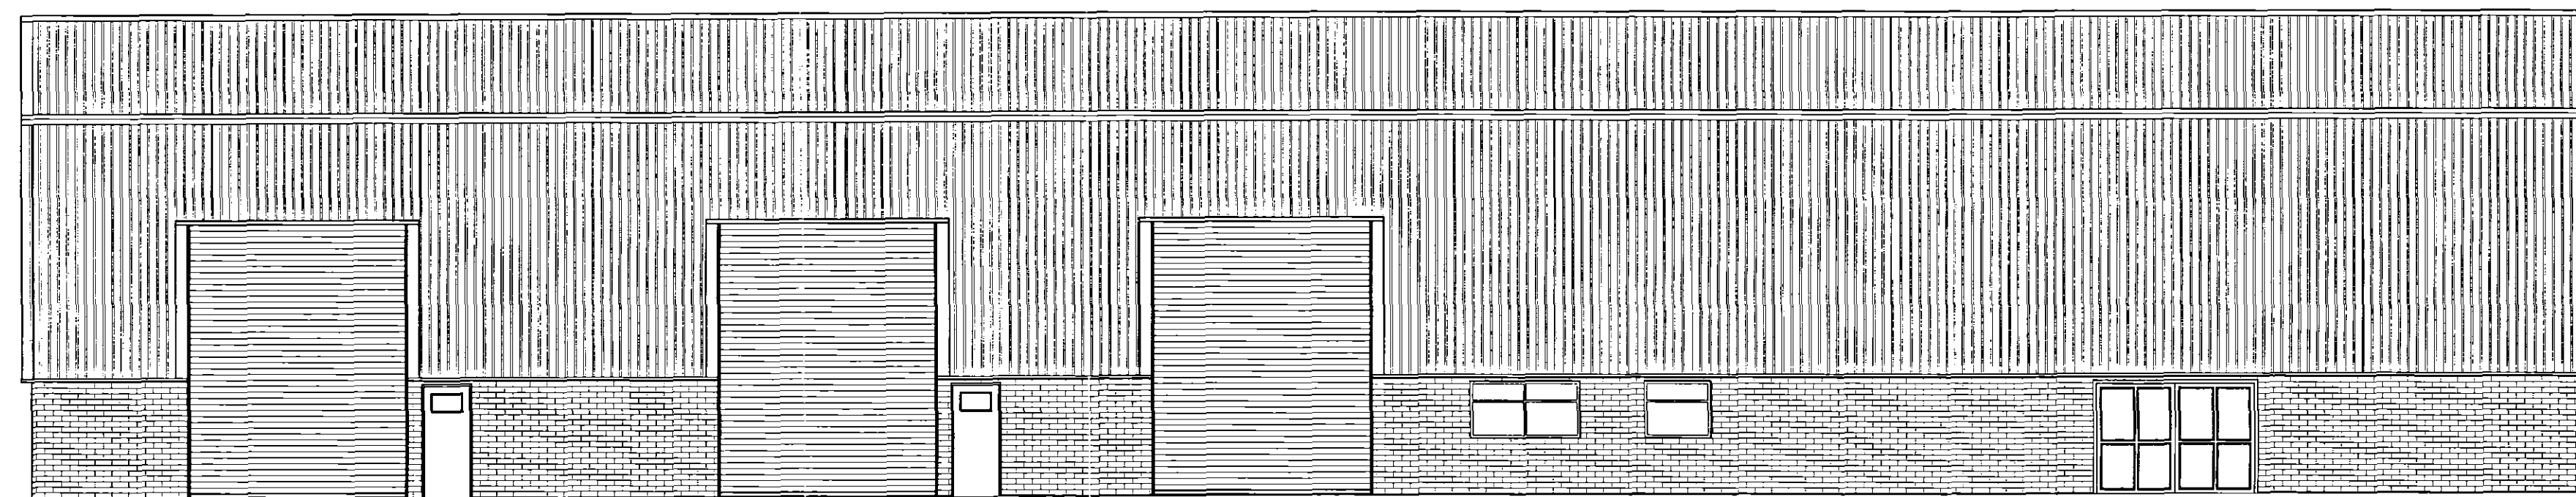


ELEVATION TO YARD

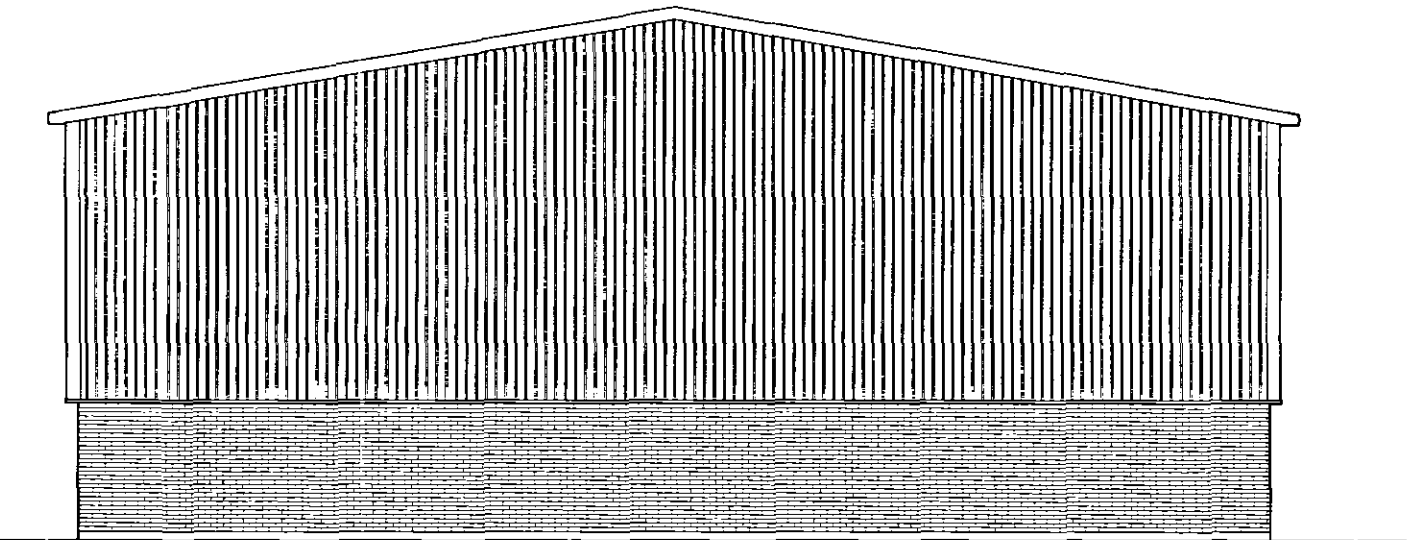


WAREHOUSE GABLE ELEVATION

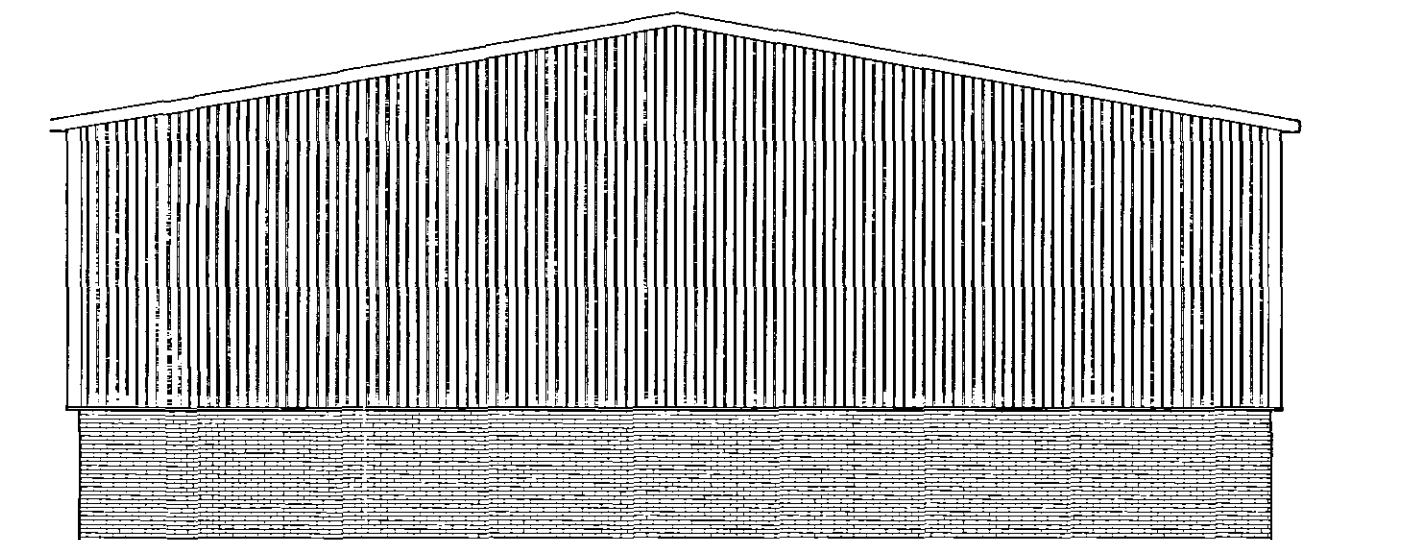

OFFICE GABLE ELEVATION

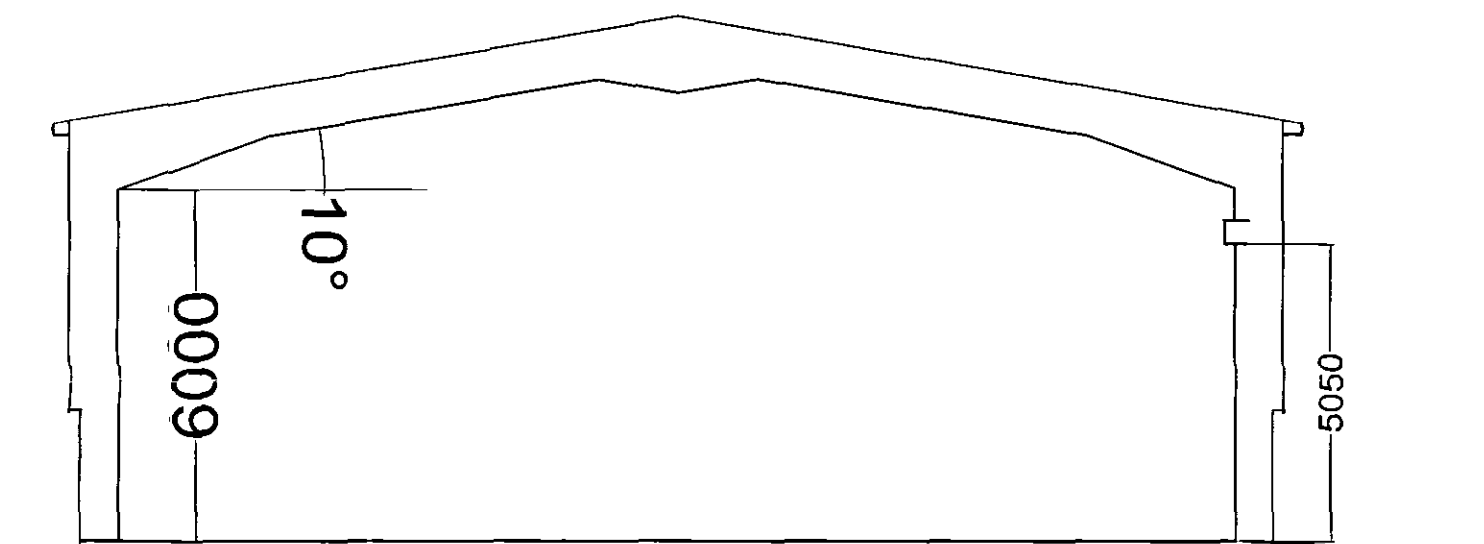

SECTION

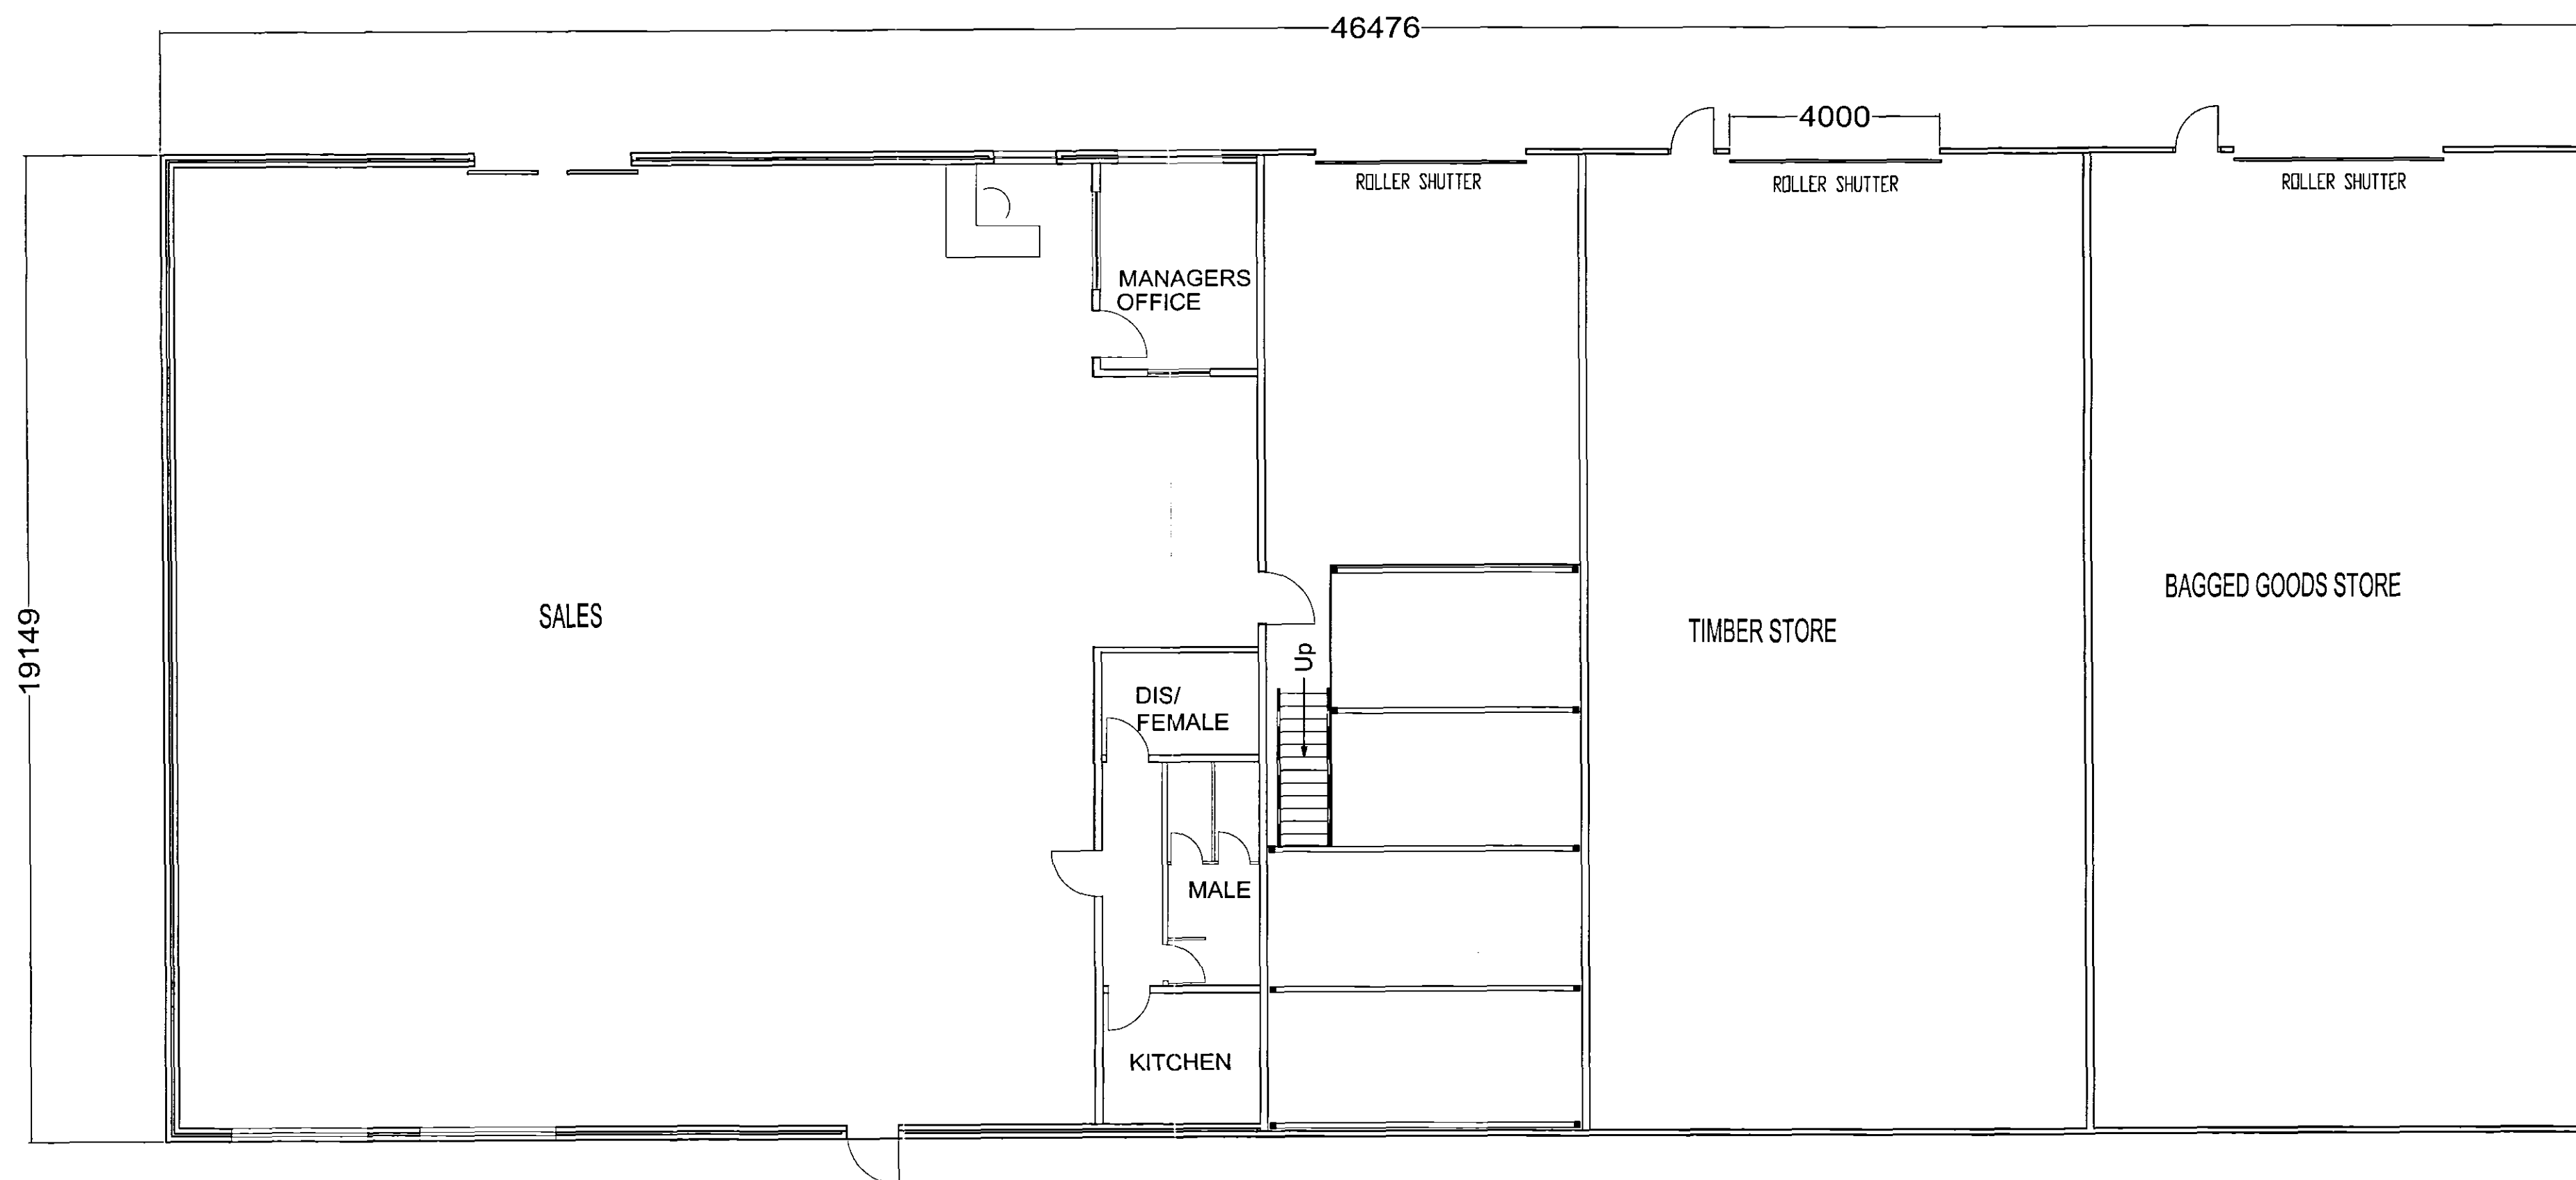

PLAN

A. 21/04/04 Revised Internal Layout
P1. 06/04/04 Revised Preliminary Issue:
P. 11/02/04 Preliminary Issue:



Lindum Business Park, Station Road
North Hykeham, Lincoln LN6 3QX
Tel: (01522) 500300
Fax: (01522) 852221
E-Mail: design@lindumgroup.co.uk

Client

TRAVIS PERKINS

Project

Proposed New Unit
Wardentree Park
Spalding

Drawing Title

UNIT PROPOSAL

Date

February 2004

Scale

1 / 100 & 125

Drawn By

Lin Tunstall

Client Ref


-

Drawing Number

L5-114 / 110

Revision

A

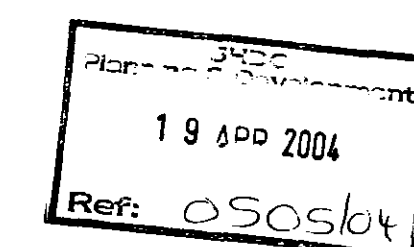

Travis Perkins, Wardentree Park, Spalding