




THIS DRAWING IS NOT TO BE USED FOR CONSTRUCTION. THIS DRAWING IS COPYRIGHT SEVEN22 ARCHITECTURE LTD		
REV	DATE	NOTES
A	18/01/2022	PLOT 4 POSITION UPDATED. FENCE HEIGHTS BETWEEN PLOTS 1, 2 & 3 ADJUSTED
B	30/05/2023	RAILINGS AMENDED TO POST & RAIL FENCING. EXTENT OF LANDSCAPING REVISED

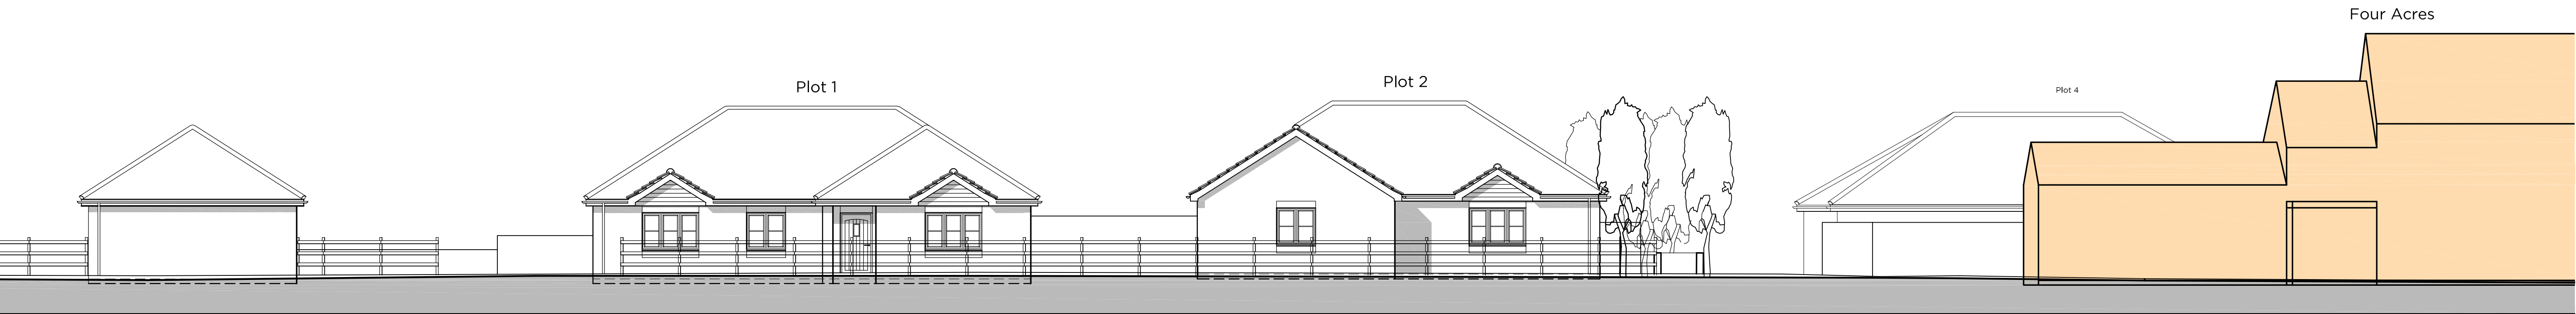

Site Section 'A-A'

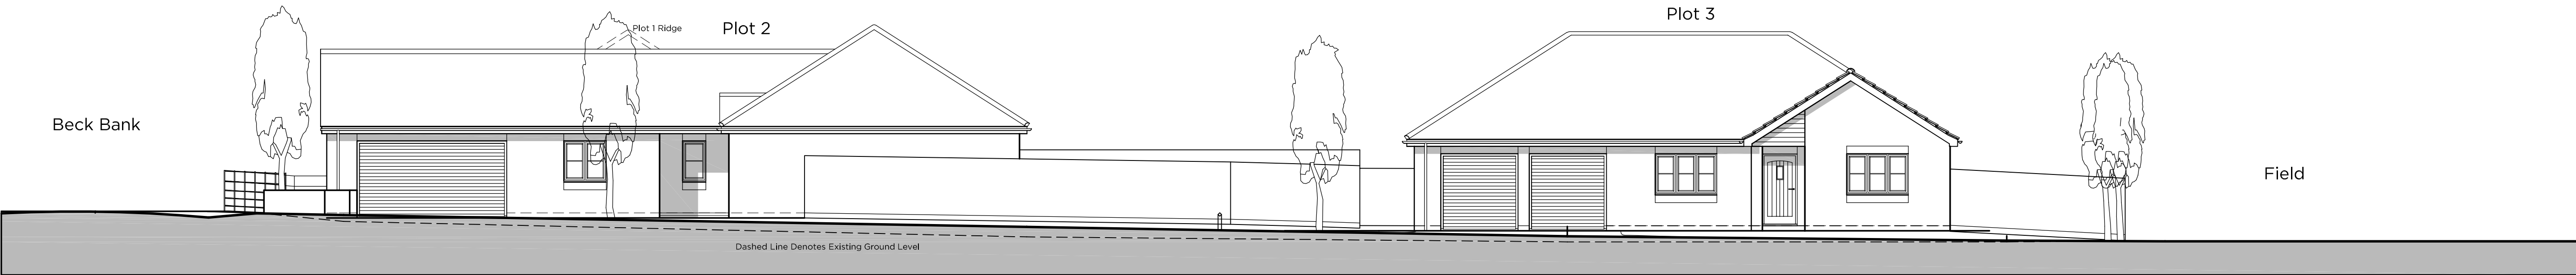

Site Section 'B-B'

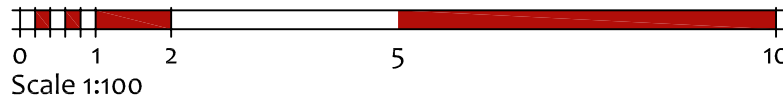

seven22
ARCHITECTURE LTD

22 SHORE VIEW, PETERBOROUGH
CAMBRIDGESHIRE, PE7 8FS
E.info@seven22.co.uk ~ T.07799 585277

PROJECT
PROPOSED RESIDENTIAL DEVELOPMENT
LAND ADJACENT FOUR ACRES
BECK BANK
WEST PINCHBECK
LINCOLNSHIRE

CLIENT
HIGHGROVE HOMES (SPALDING) LTD

TITLE
PROPOSED SITE SECTIONS

DRAWING No.
053 P08

SCALE 1:100 @ A1	DATE DEC 2021	REV B
---------------------	------------------	----------