


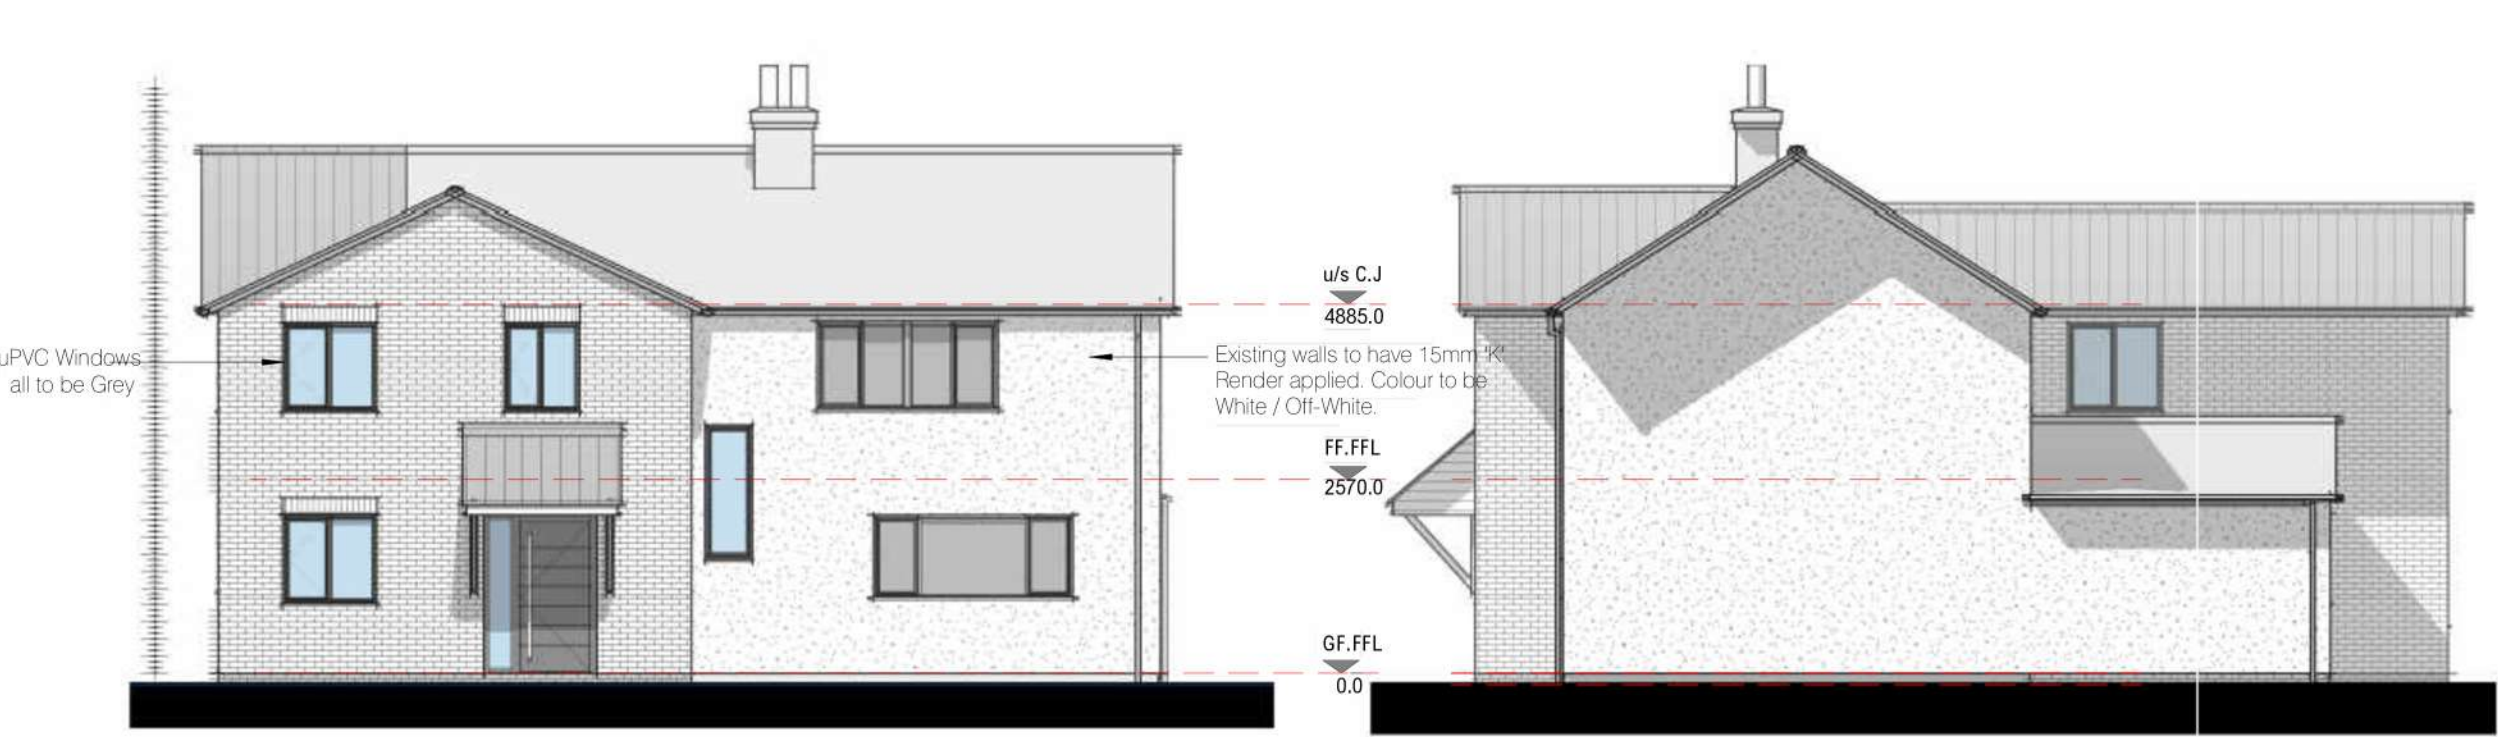

Elevation 01 -Front

1 : 100

Elevation 02 -Right

1 : 100



Elevation 03 -Rear

1 : 100



Elevation 04 -Left

1 : 100



Proposed Block Plan



3D View 1



3D View 2



3D View 3