

THIS DRAWING MUST BE READ IN CONJUNCTION
WITH ALL RELEVANT DRAWINGS & STRUCTURAL
CALCULATIONS



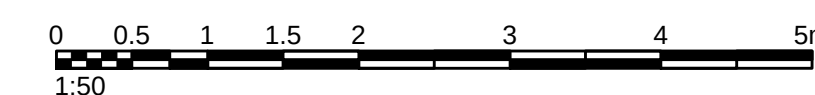
8.000 ~ DESIGN WALL HEIGHT

WALL CAPPING DETAIL BY ARCHITECT

PROPOSED FACING BRICKS

330

INDICATIVE WALL CAPPING DETAIL
SCALE 1:20

[illegible]

**SHIELDS
WILSON**
e: info@shieldswilson.co.uk t: 01775 729252
STRUCTURAL AND CIVIL ENGINEERING

CLIENT	STAGECOACH SERVICES LTD. / VSA
--------	--------------------------------

TITLE	PROPOSED GENERAL EXTERNAL WORKS SECTIONS
-------	--

DATE	NOV. '24	SCALE QA1 1:50	DRAWING NO. SW24-219-131	REV.
DRAWN	MP			—