




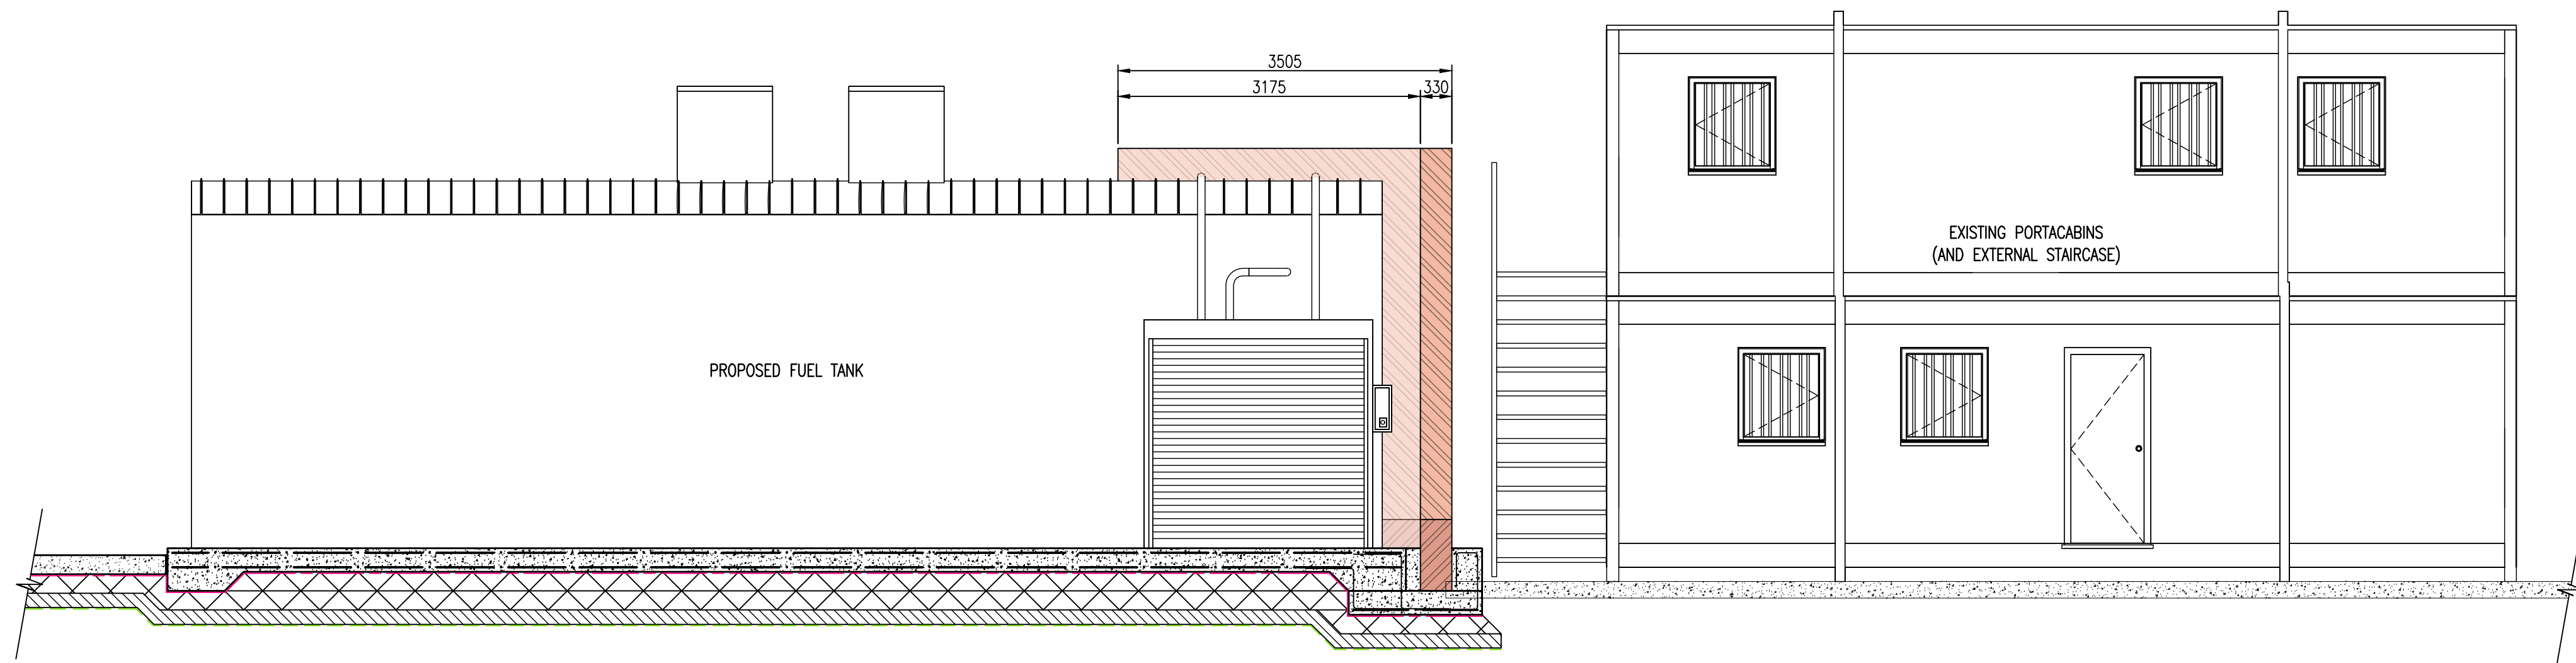


SECTION A-A
SCALE 1:50

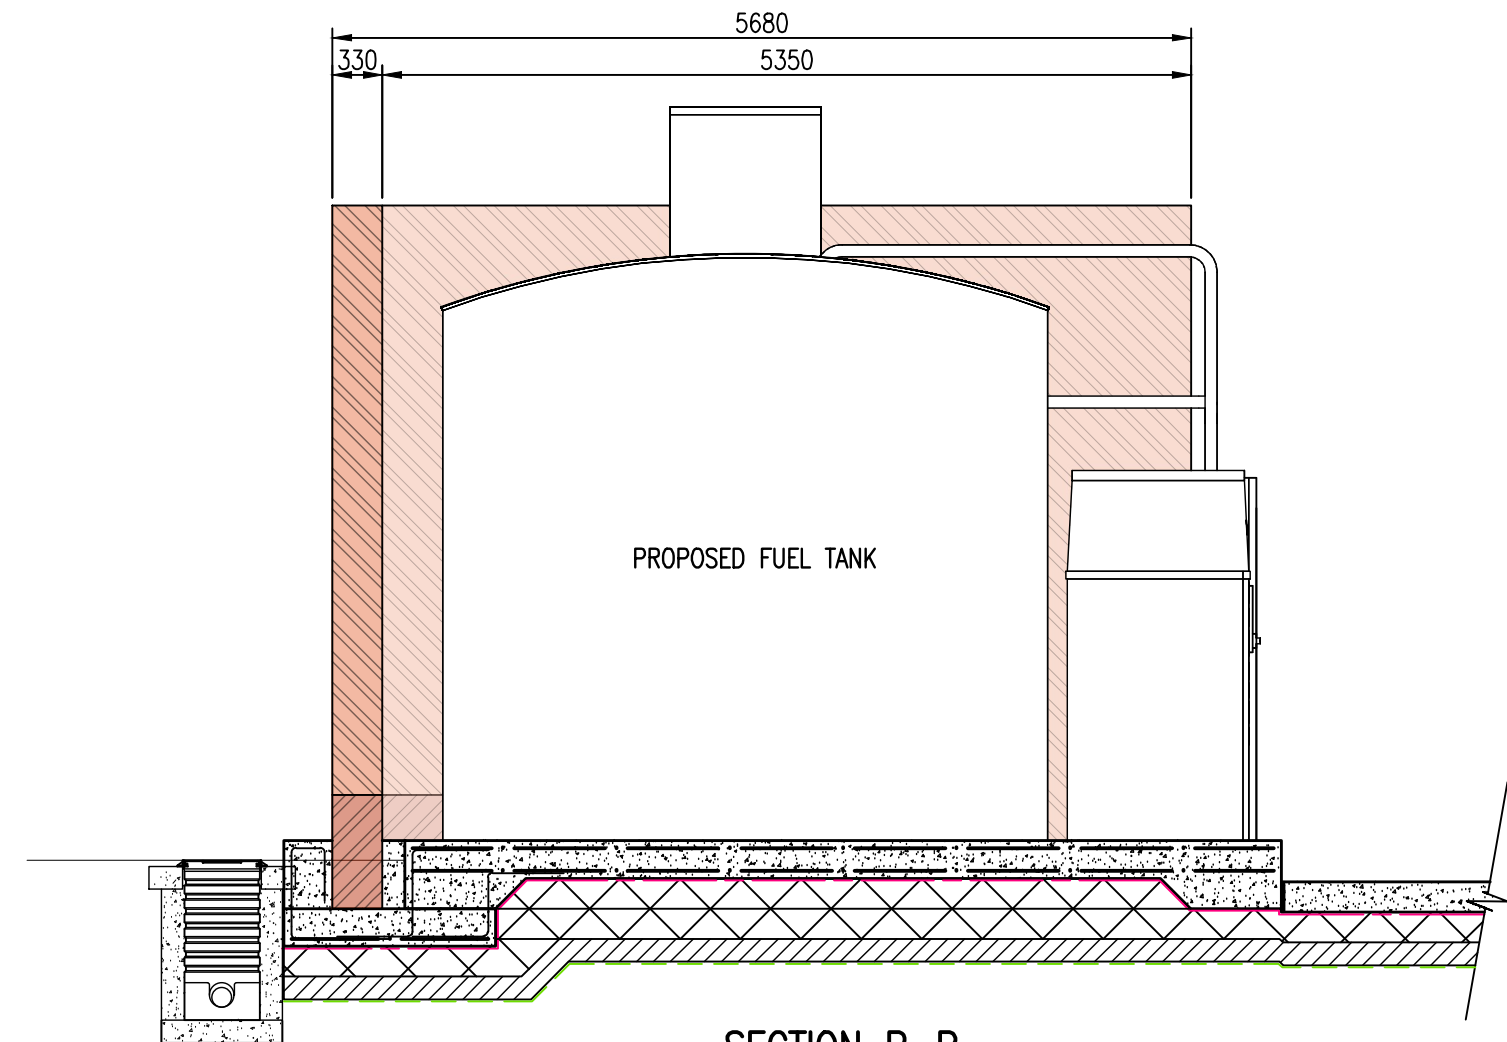


SECTION B-B
SCALE 1:50

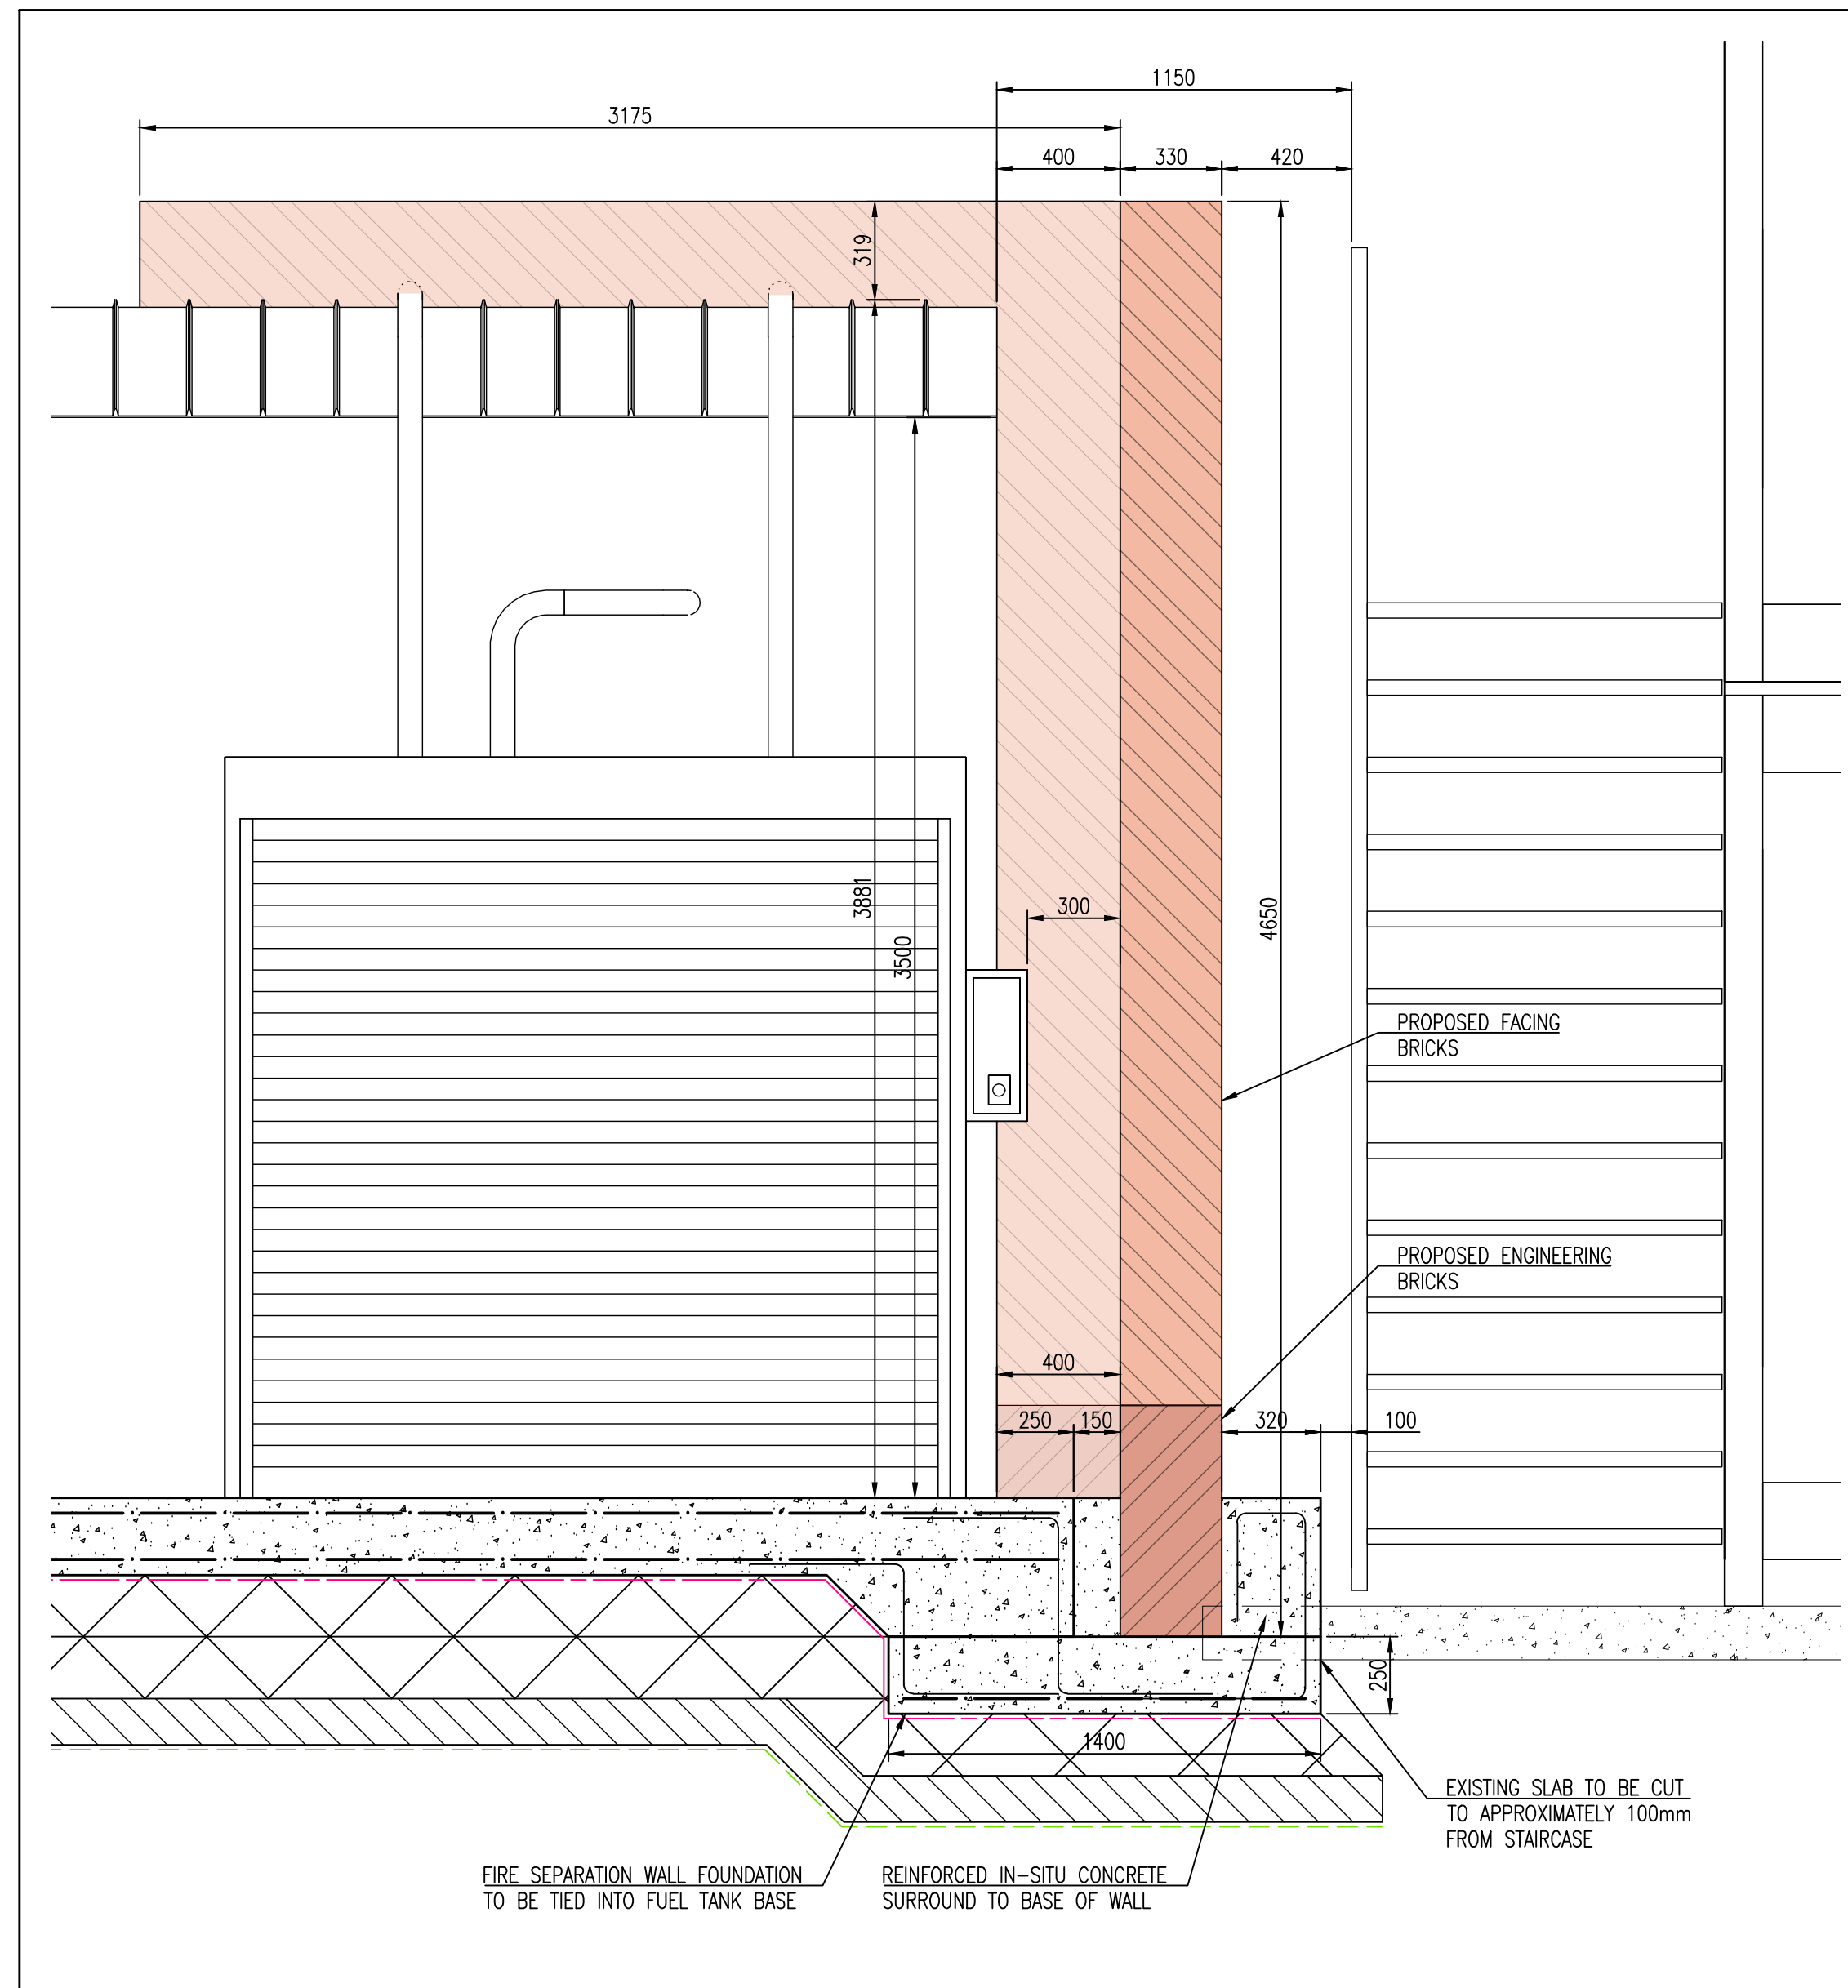


ENLARGED SECTION A-A FIRE SEPARATION WALL
SCALE 1:20

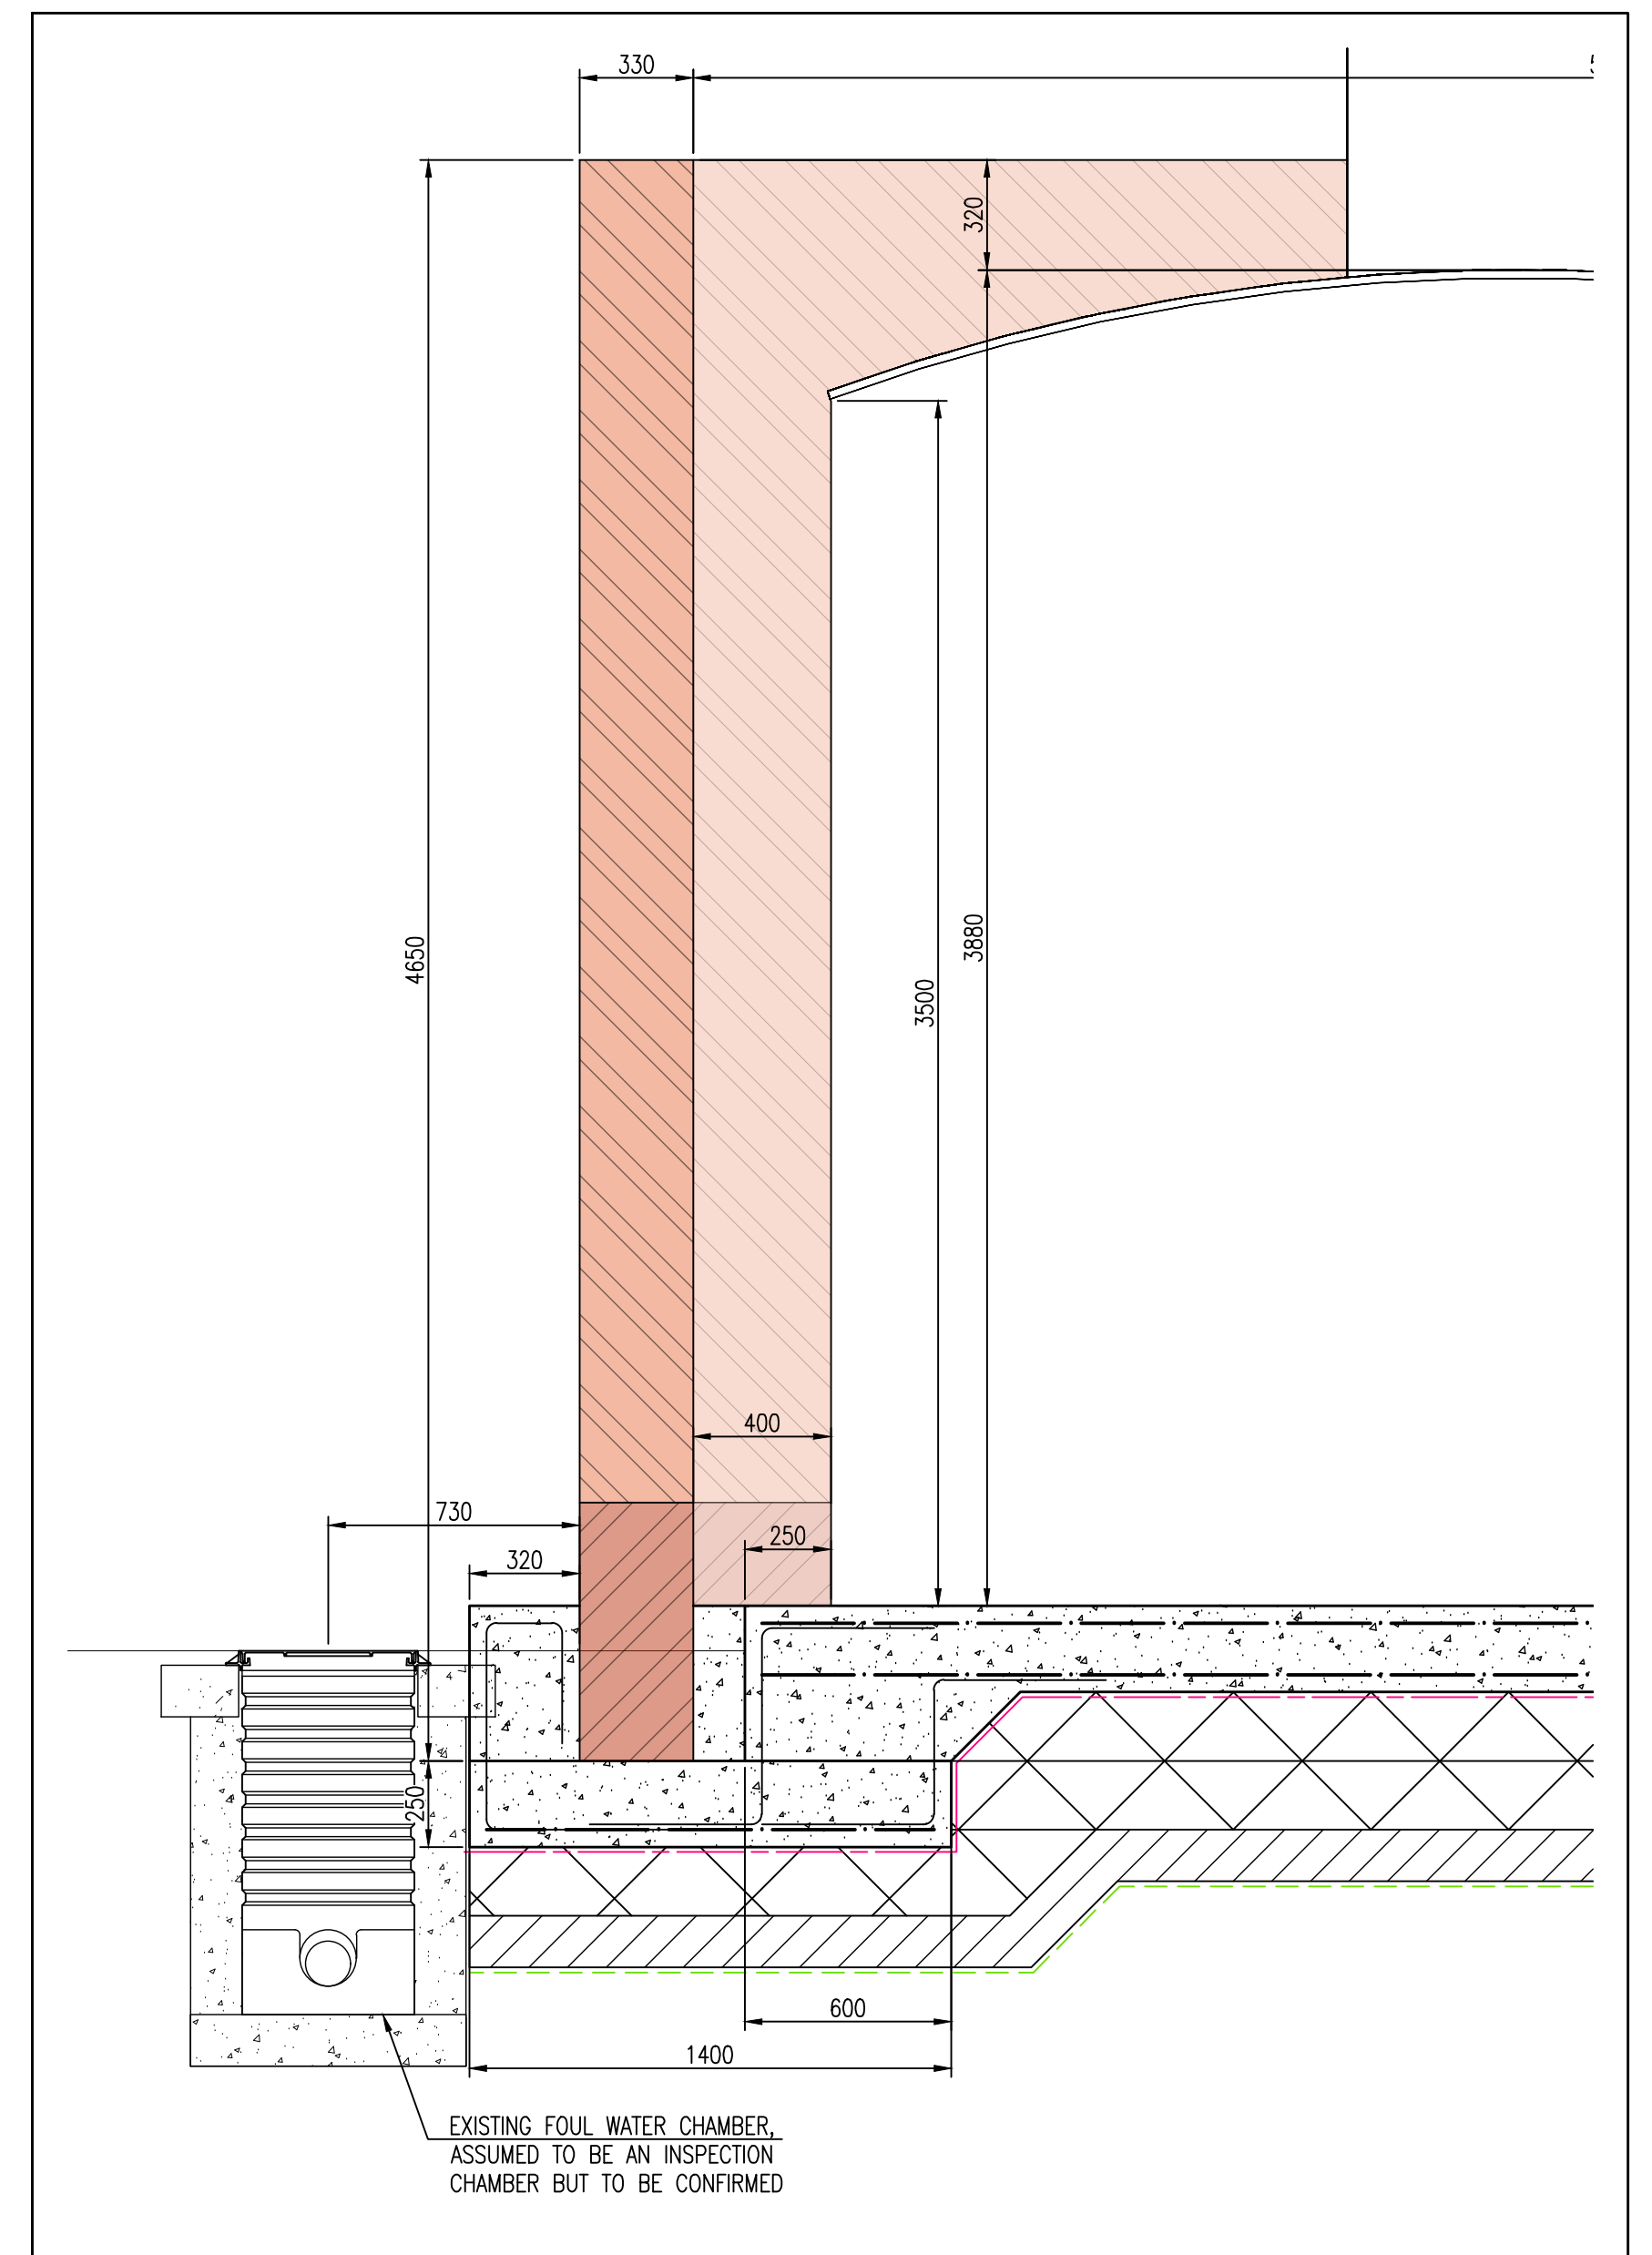

ENLARGED SECTION B-B FIRE SEPARATION WALL
SCALE 1:20

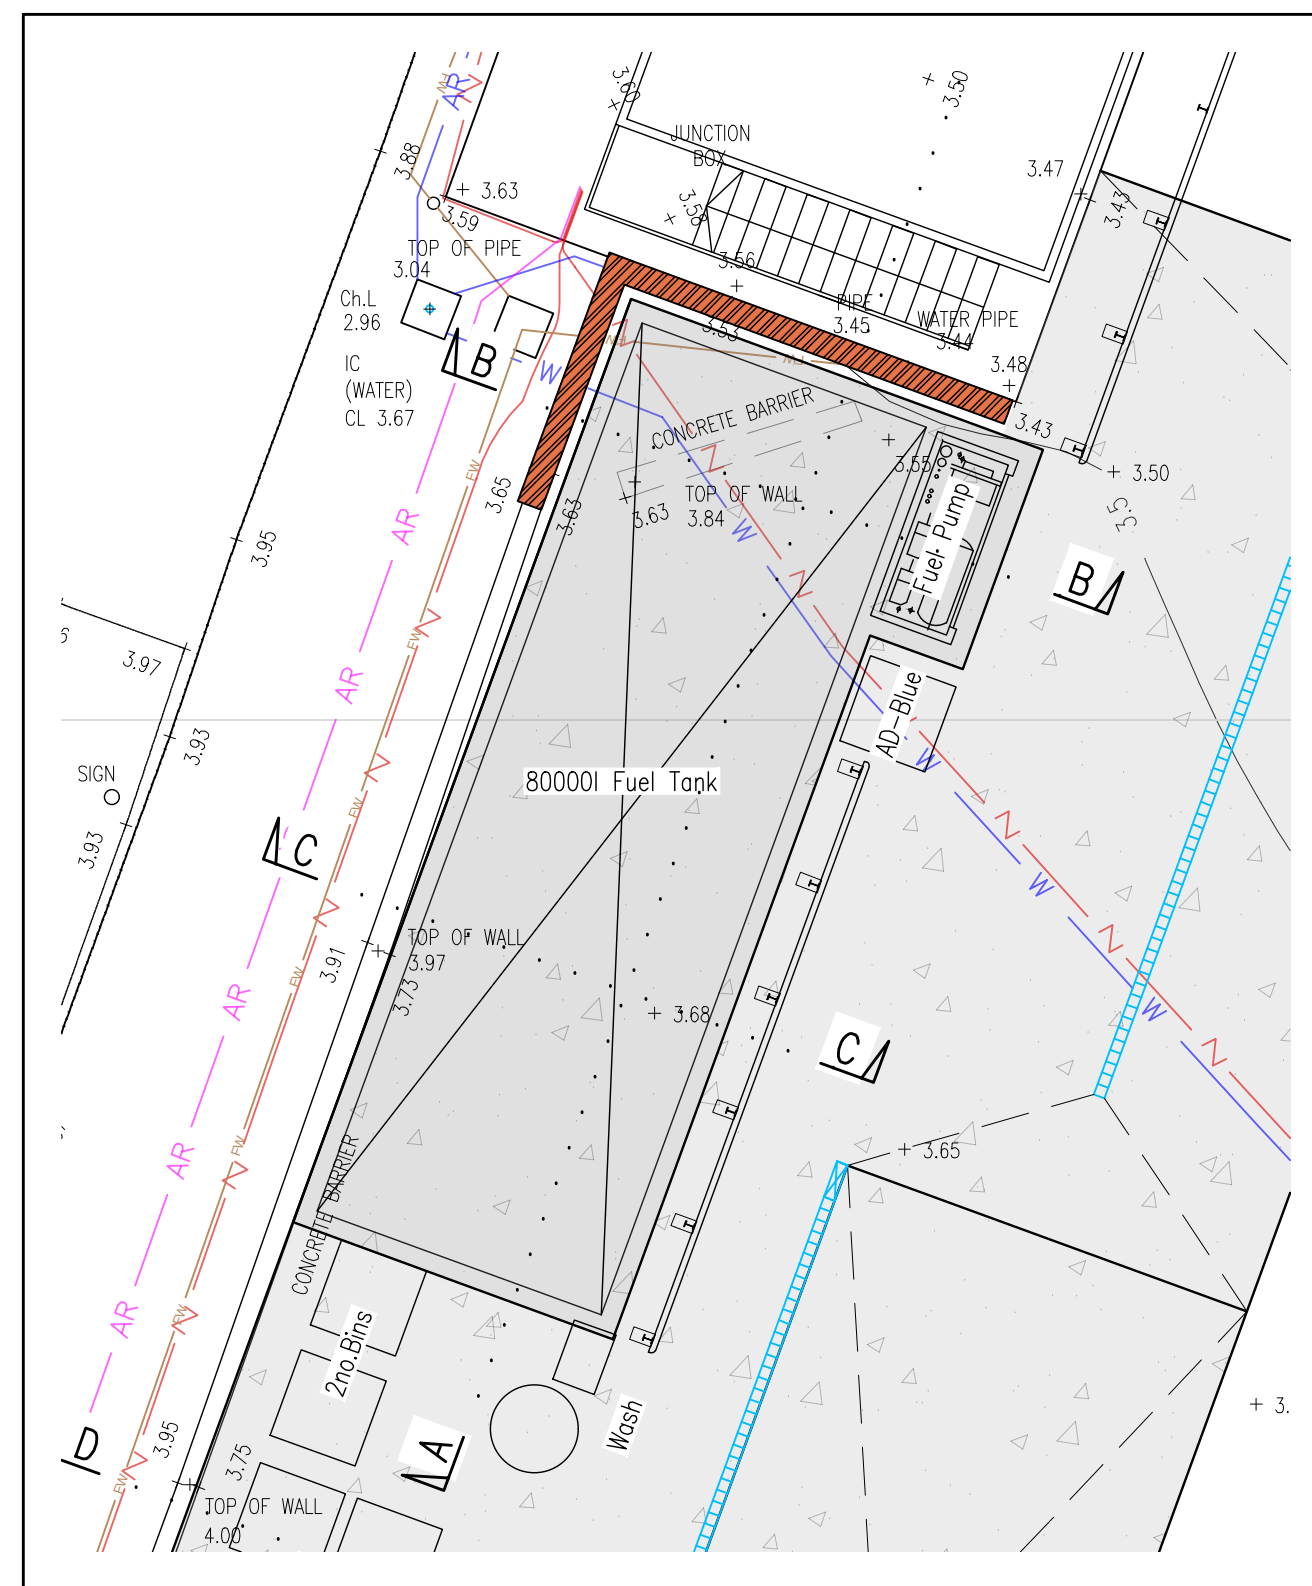

PLAN VIEW ON FUEL TANK SLAB
SCALE 1:100

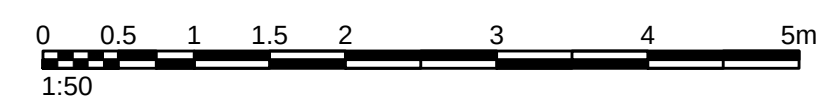

0	0.5	1	1.5	2	3	4	5m
1:50							
REV.	DESCRIPTION	MP	APW	15.11.24			
1	FIRST ISSUE - FOR INFORMATION	MP	APW	15.11.24			
2	DESCRIPTION	DRN	APP.	DATE			
SHIELDS WILSON							
e: info@shieldswilson.co.uk t: 01775 729252							
STRUCTURAL AND CIVIL ENGINEERING							
STATUS FOR INFORMATION							
CLIENT STAGECOACH SERVICES LTD. / VSA							
PROJECT PROPOSED SITE RE-DEVELOPMENTS AT STAGECOACH - SPALDING DEPOT WARDENTREE PARK, PINCHBECK, PE11 3UG							
TITLE PROPOSED FIRE SEPARATION WALL SKETCH							
DATE	NOV. '24	SCALE	0A1	DRAWING NO.	REV.		
DRAWN	MP	1:50	1:20	SW24-219-SK100	-		